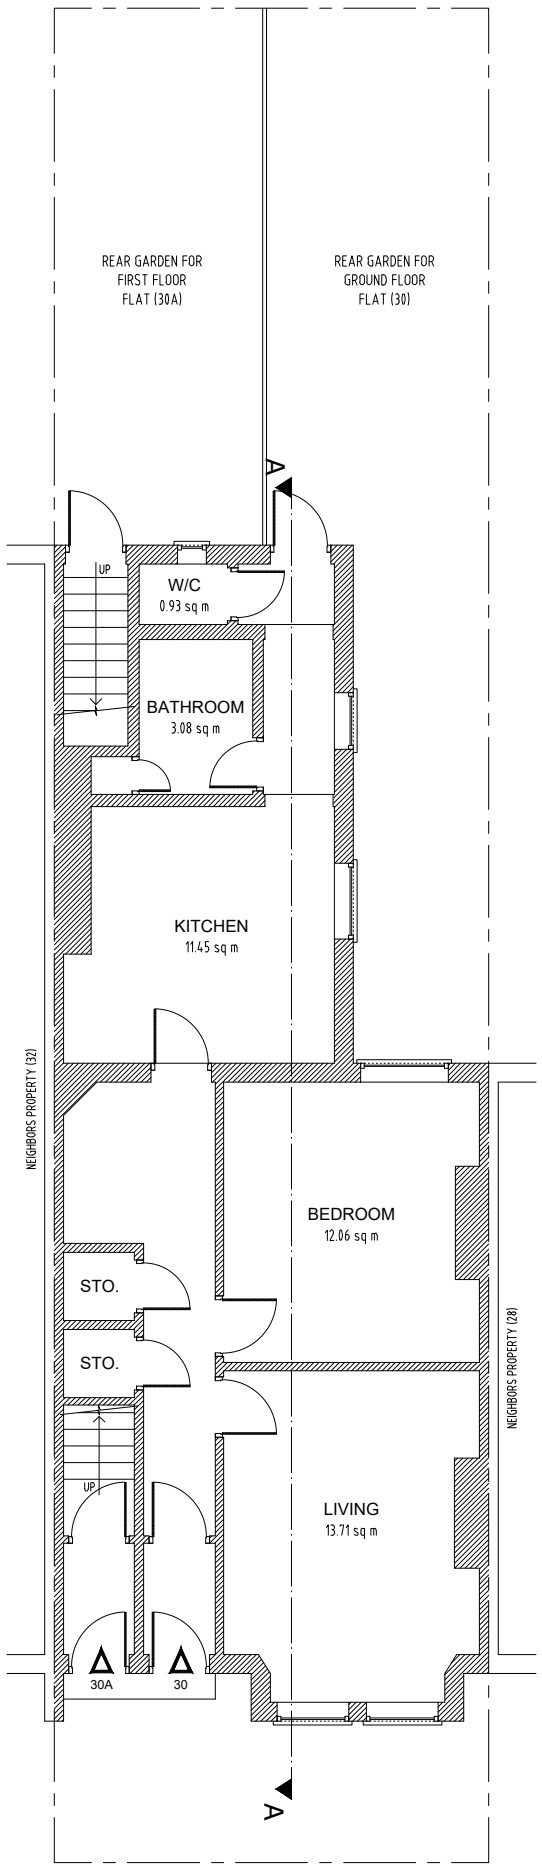

Existing Ground Floor

Scale 1:100

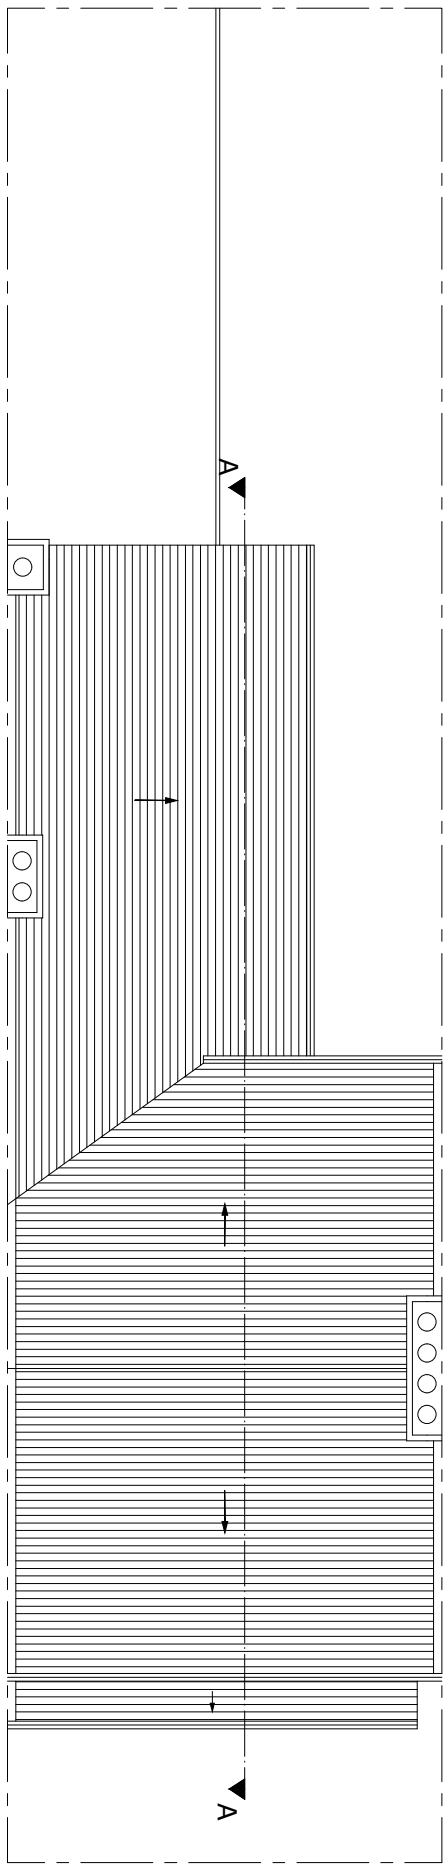

Existing Roof Plan

Scale 1:100

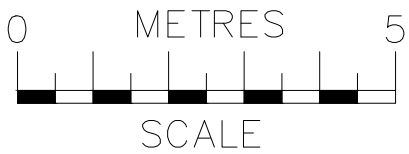

ajs Planning
info@ajsplanning.co.uk
020 81501820

NOTES
The contractors are to check all the dimensions, levels,drain runs and general condition of the site before works commence.

All works are to be carried out in accordance with current Building Regulations, British Standards, Code of Practice and Local Authority Requirements.

Project:
30 St.Johns Road,
London N15 6QP

Title: Existing Floor Plans
Ground And Roof

Date:	Scale:
22.06.26	1:100 @ A3

Dwg. No.	Rev:
SJR.30.EX.101	0

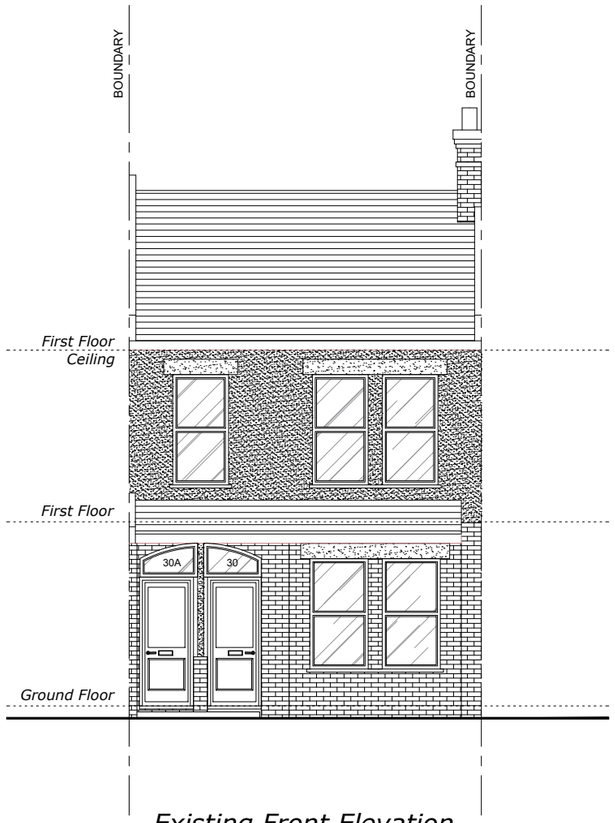

Existing Front Elevation

Scale 1:100

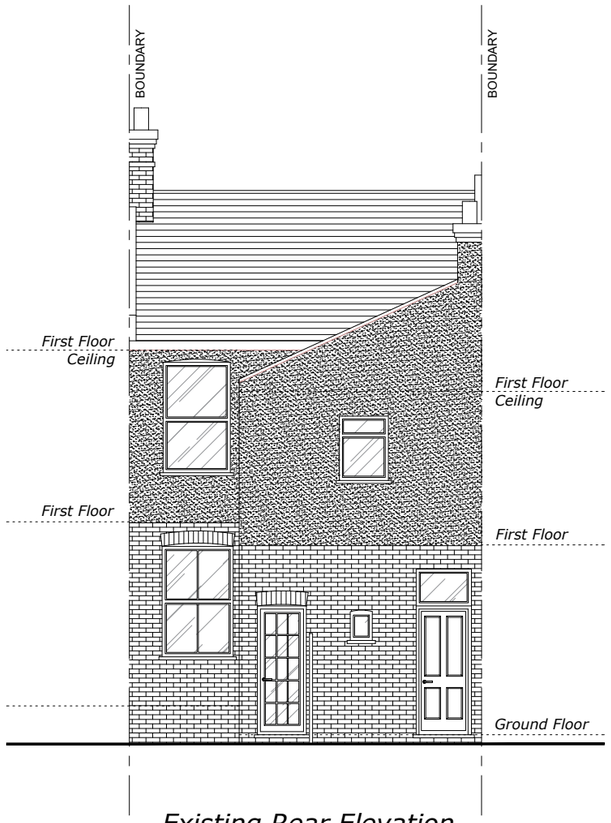

Existing Rear Elevation

Scale 1:100

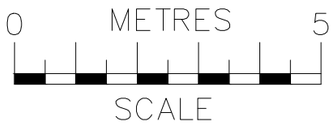

ajs Planning
info@ajsplanning.co.uk
020 81501820

NOTES
The contractors are to check all the dimensions, levels,drain runs and general condition of the site before works commence.

All works are to be carried out in accordance with current Building Regulations, British Standards, Code of Practice and Local Authority Requirements.

Project:
30 St.Johns Road,
London N15 6QP

Title: Existing
Front & Rear Elevations

Date: 22.06.26

Scale: 1:100 @ A3

Dwg. No. SJR.30.EX.102

Rev: 0

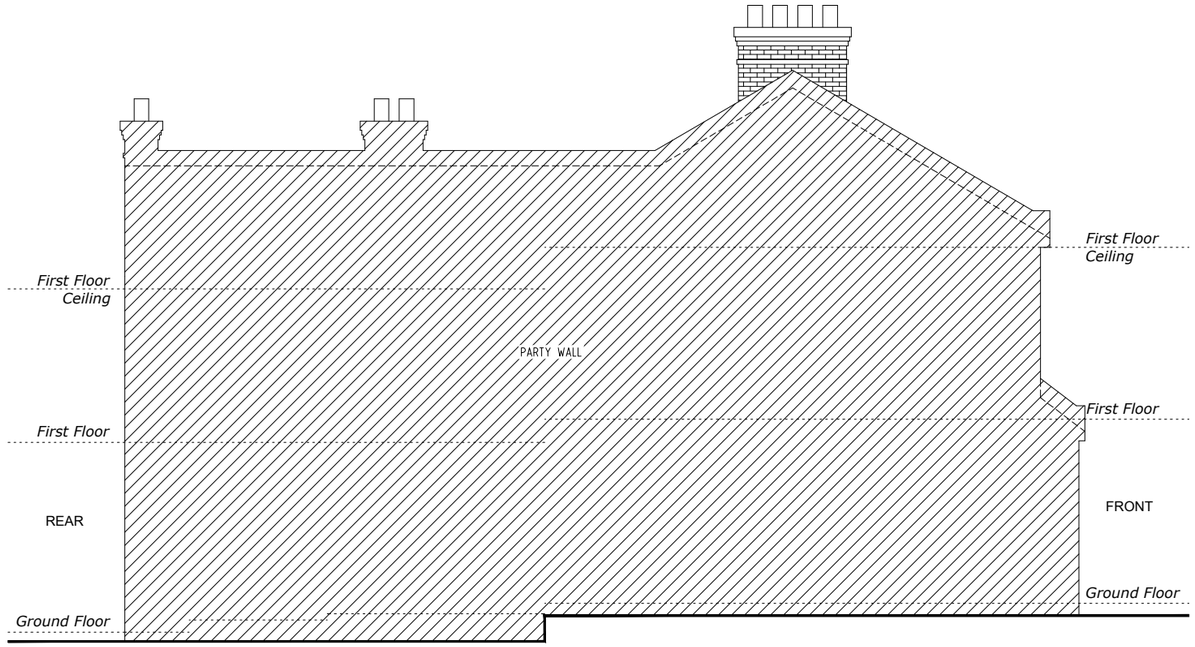

Existing Side 1 Elevation
Scale 1:100

Existing Side 2 Elevation
Scale 1:100

0 METRES 5
SCALE

ajs Planning
info@ajsplanning.co.uk
020 81501820

NOTES
The contractors are to check all the dimensions, levels,drain runs and general condition of the site before works commence.

All works are to be carried out in accordance with current Building Regulations, British Standards, Code of Practice and Local Authority Requirements.

Project:
30 St.Johns Road,
London N15 6QP

Title: Existing
Side Elevations (1 & 2)

Date: 22.06.26
Scale: 1:100 @ A3

Dwg. No. SJR.30.EX.103
Rev: 0

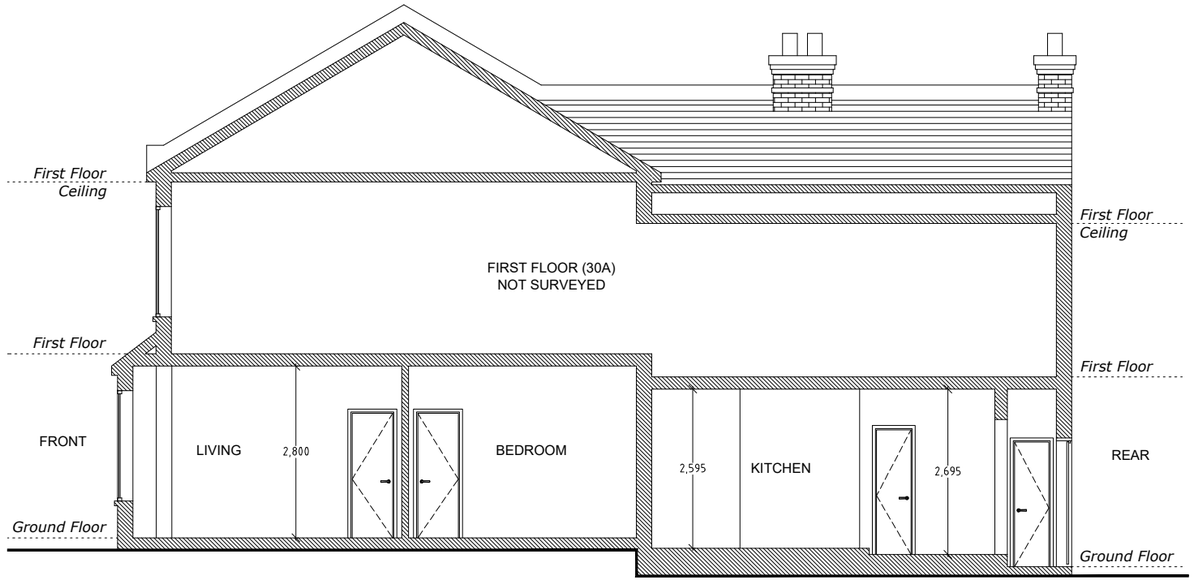

Existing Section A-A

Scale 1:100

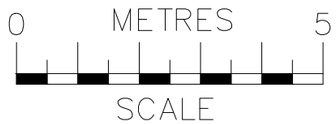

ajs Planning

info@ajsplanning.co.uk

020 81501820

NOTES

The contractors are to check all the dimensions, levels,drain runs and general condition of the site before works commence.

All works are to be carried out in accordance with current Building Regulations, British Standards, Code of Practice and Local Authority Requirements.

Project:

30 St.Johns Road,
London N15 6QP

Title: Existing
Section A-A

Date: 22.06.26

Scale: 1:100 @ A3

Dwg. No. SJR.30.EX.104

Rev: 0