
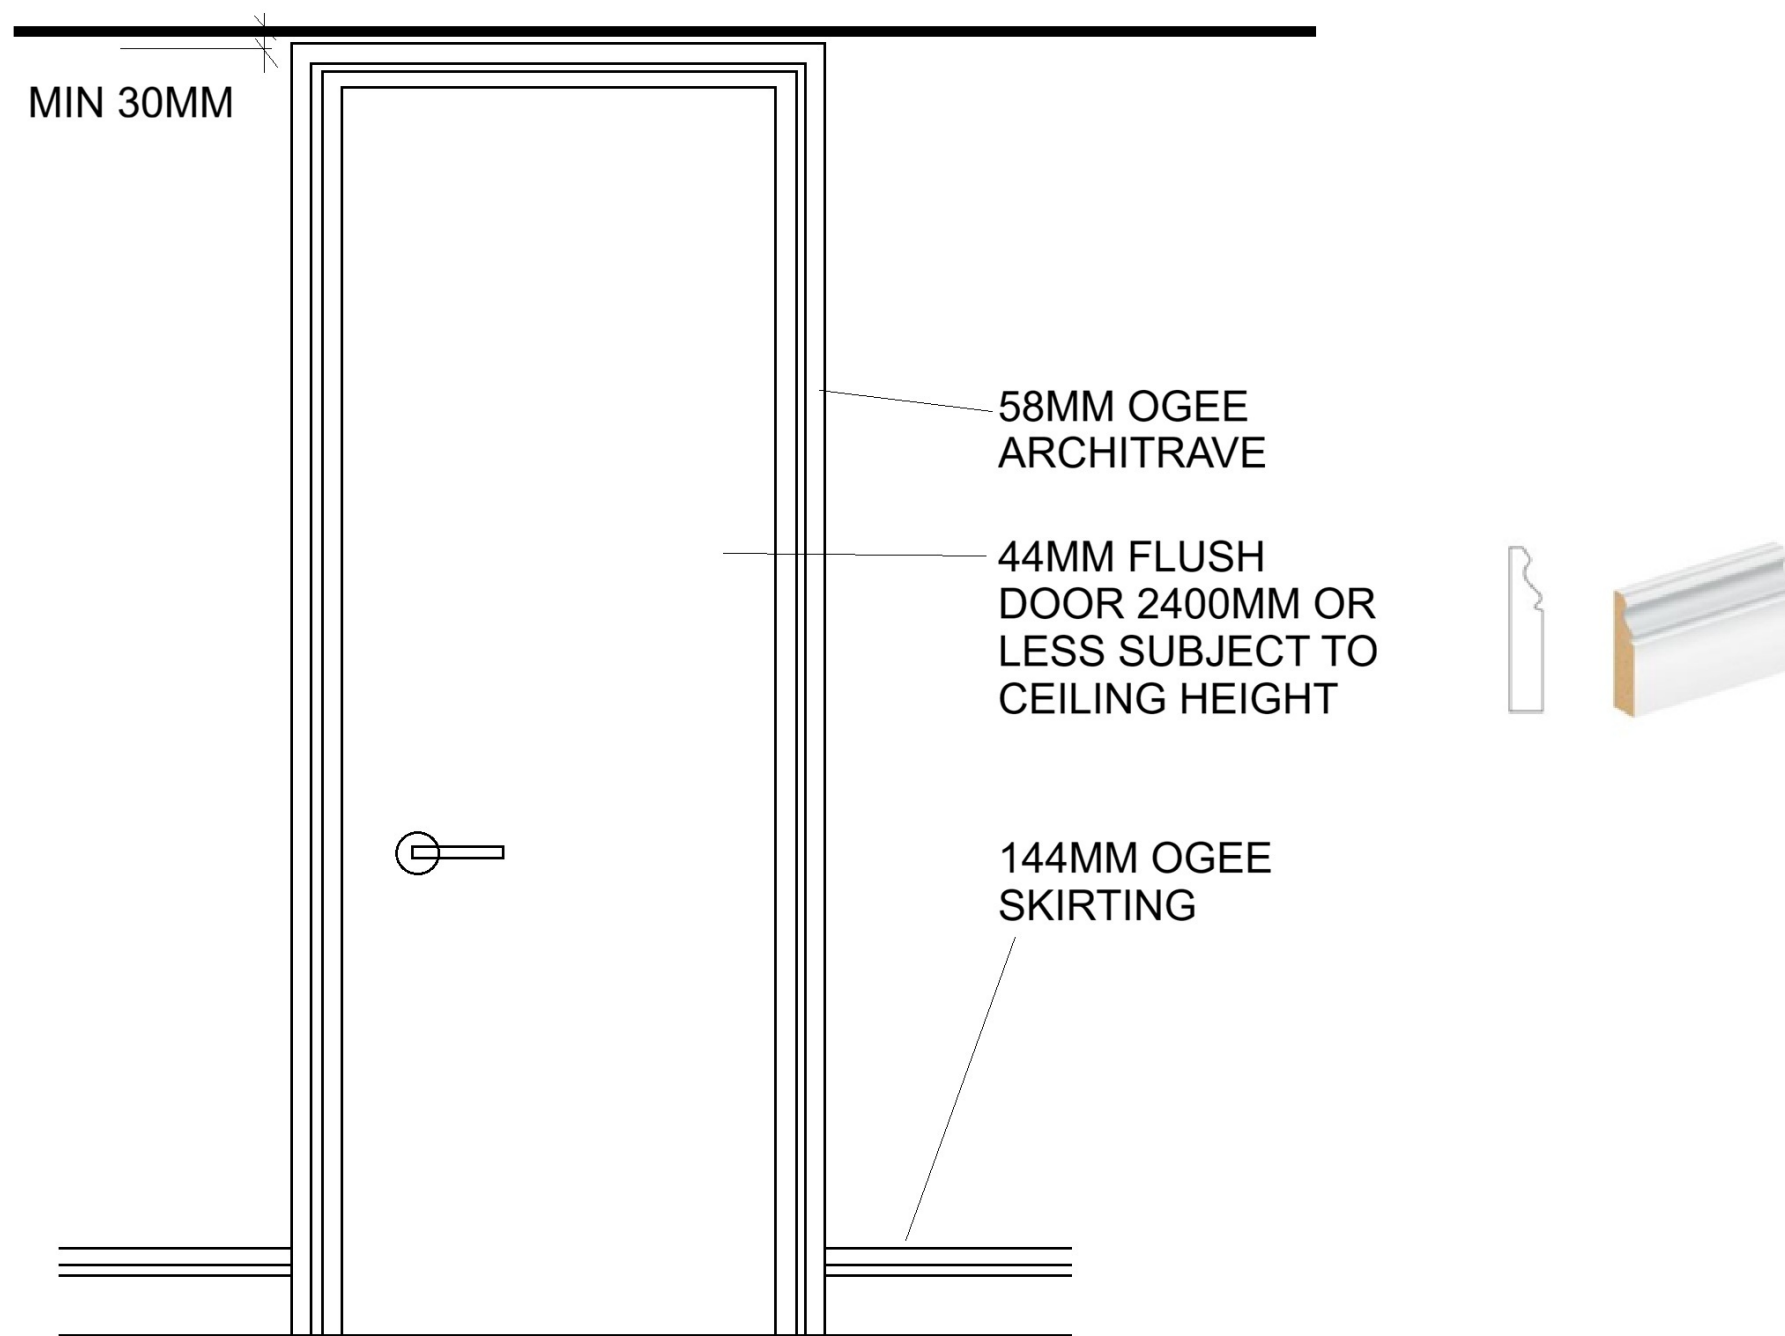
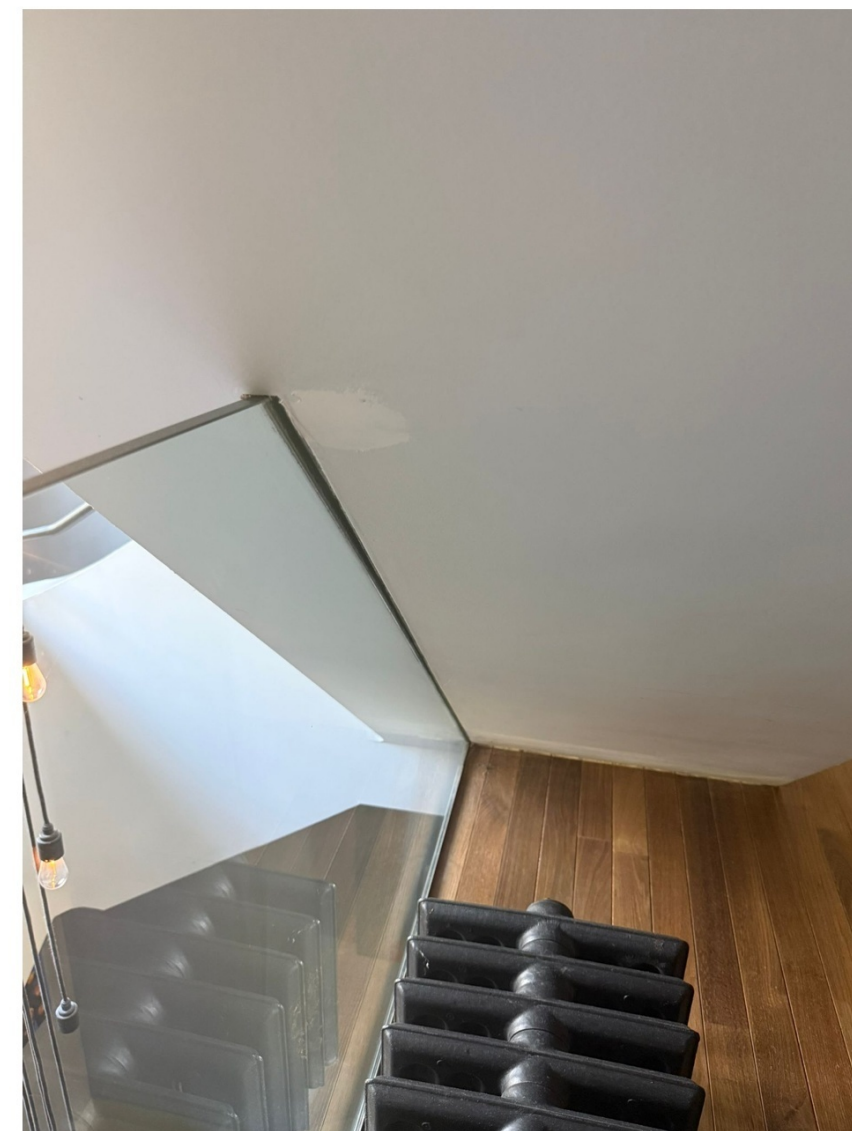



DETAIL 1

archplan architects and property management 1 Millfield Place, Highgate, London N6 6JP Tel: 020 8341 5628 e-mail: archplan@hotmail.com	Date MAY 25 Drawn by Checked by	Scale 1:20 At A3	Project 84 HIGHGATE HIGH ST LONDON N6 5HX Title DOOR JOINERY	Drawing no HH/16 Copyright Archplan 2020
--	---	-------------------------------	--	--

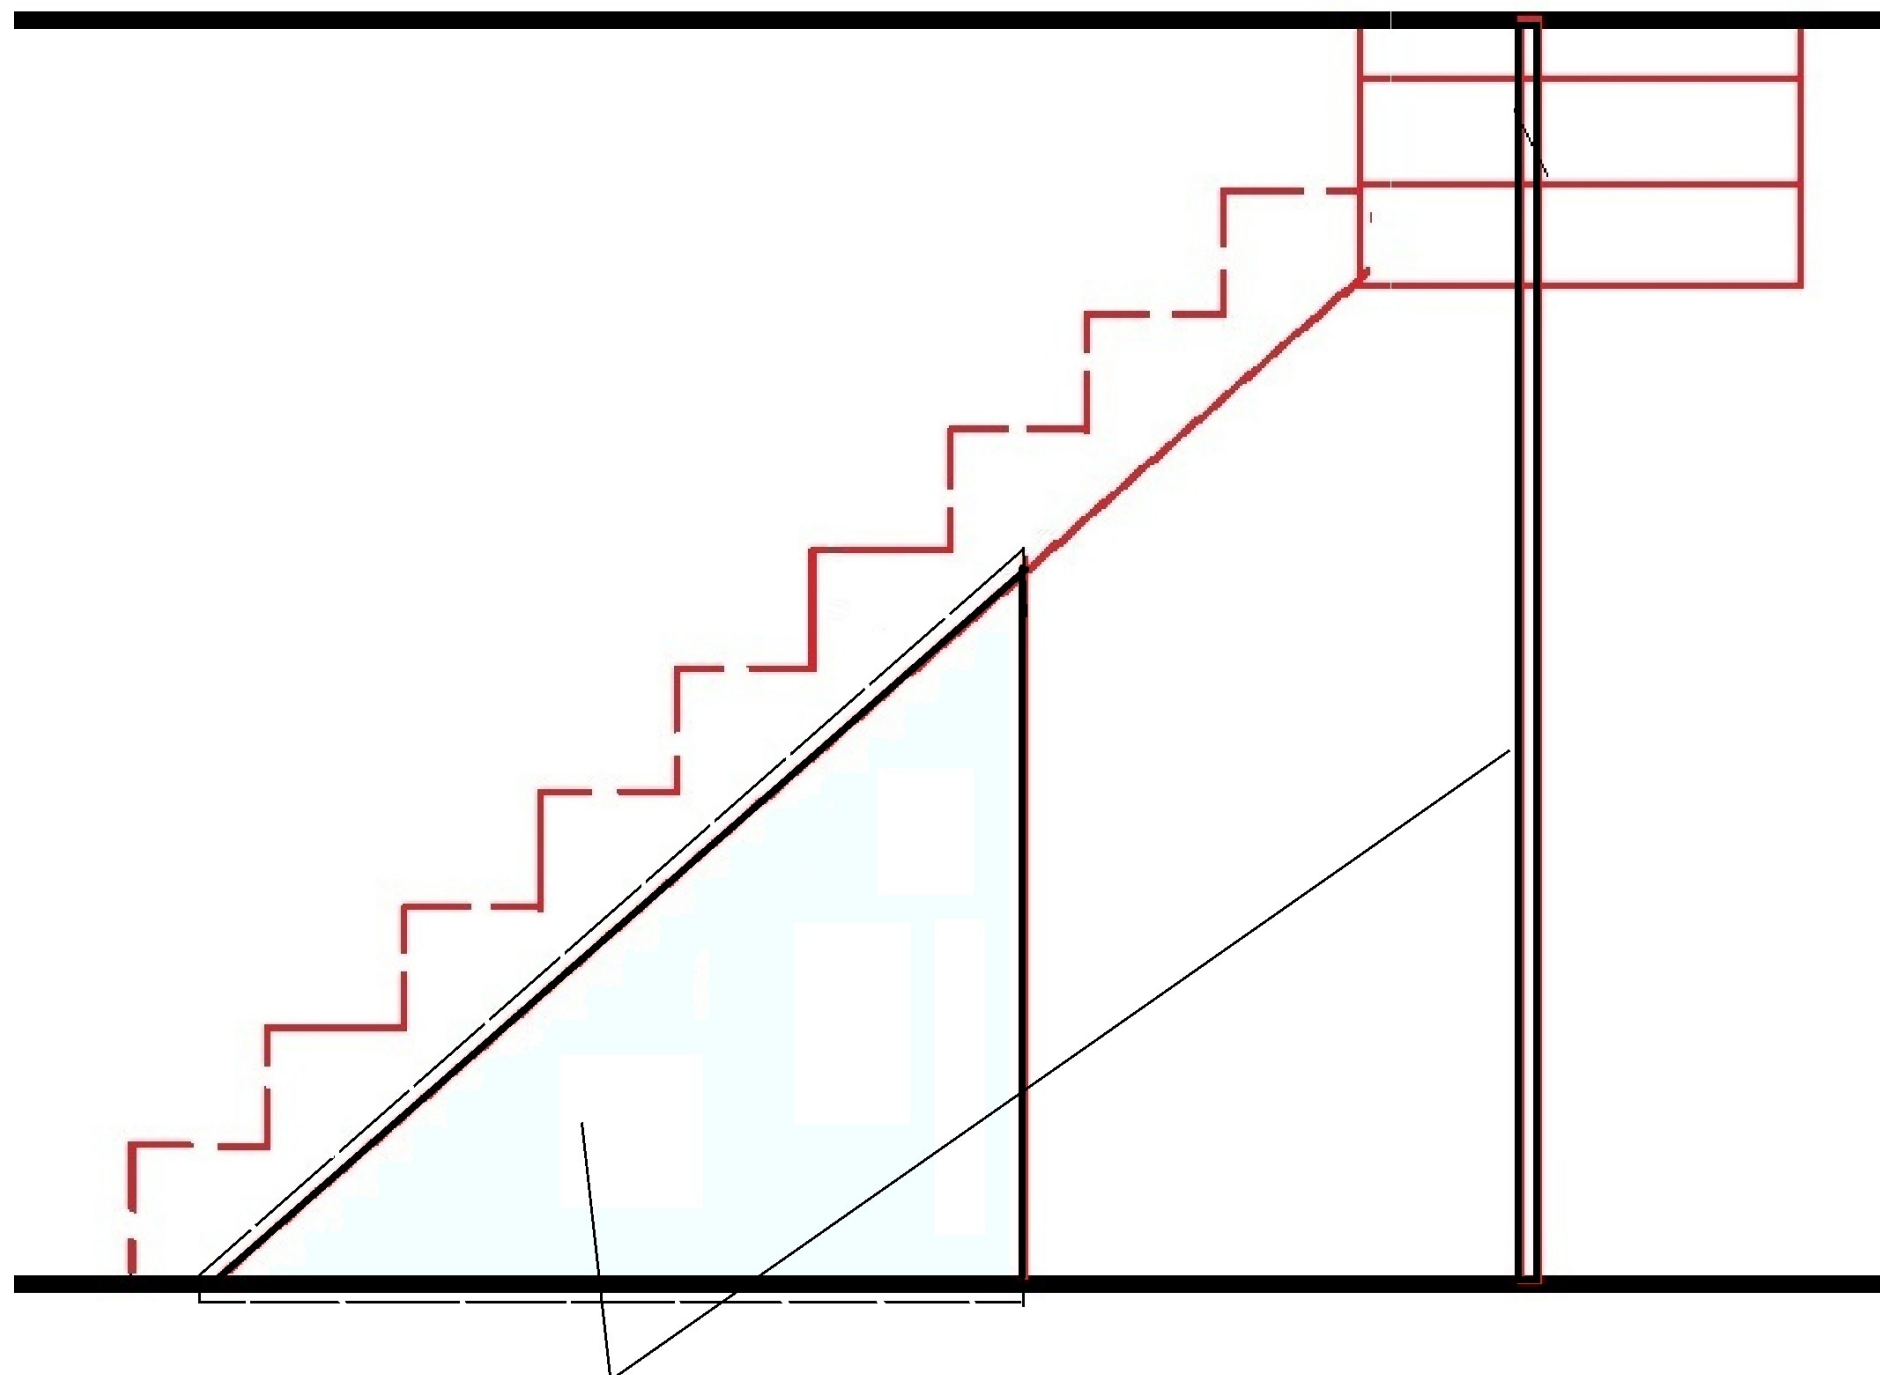

14.8mm LAMINATED GLASS


FLOOR FINISH

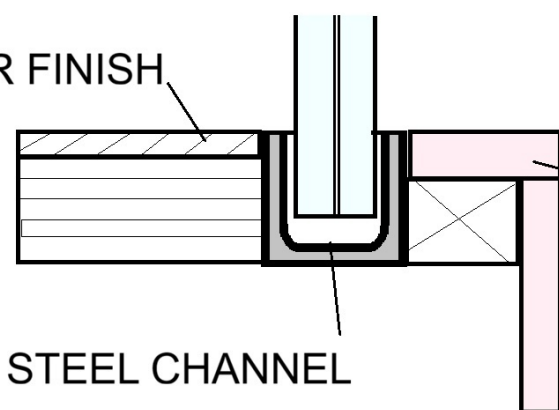

PLASTERBOARD

STEEL CHANNEL

DETAIL 2

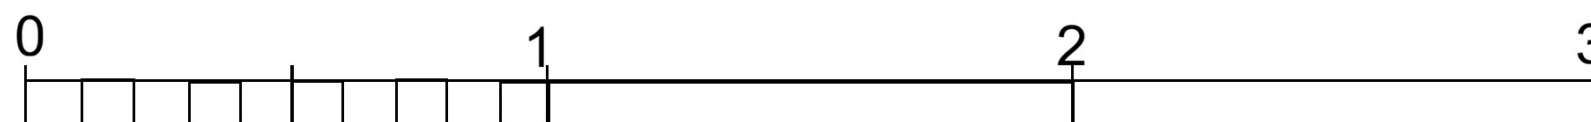

archplan

architects and property management

1 Millfield Place, Highgate, London N6 6JP
Tel: 020 8341 5628 e-mail: archplan@hotmail.com

Date
MAY 25

Drawn by

Checked by

Scale
1:20
At A3

Project
84 HIGHGATE HIGH ST
LONDON N6 5HX
BALUSTRADE DETAIL




Drawing no
HH/17

Copyright
Archplan 2020

20MM TUBULAR
STEEL HANDRAIL

10MM TUBULAR
STEEL
SUPPORTS
AND FIXING
PLATES

75MM THICK
PLASTERED
STUD
BALUSTRADE

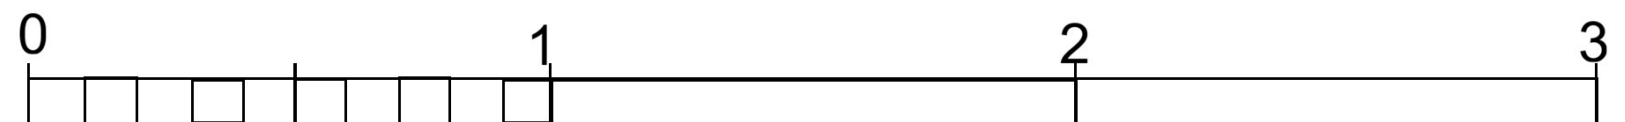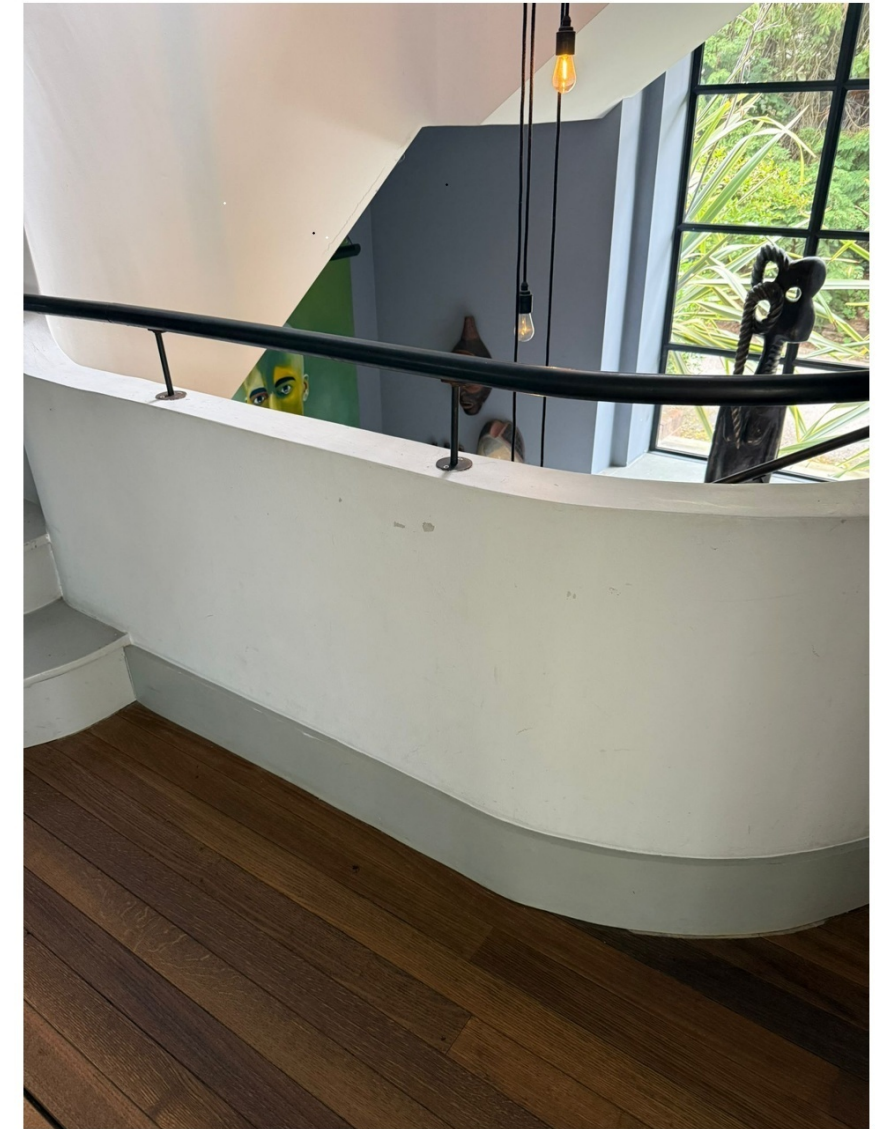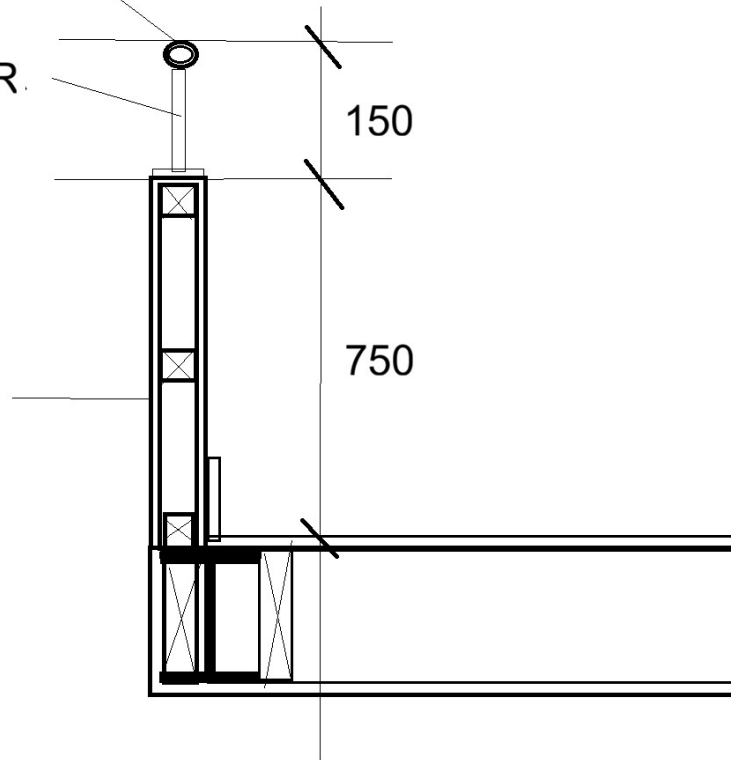

DETAIL 3

archplan

architects and property management

1 Millfield Place, Highgate, London N6 6JP
Tel: 020 8341 5628 e-mail: archplan@hotmail.com

Date
MAY 25

Drawn by

Checked by

Scale
1:20
At A3

Project
84 HIGHGATE HIGH ST
LONDON N6 5HX
BALUSTRADE DETAIL

Drawing no
HH/18

Copyright
Archplan 2020