
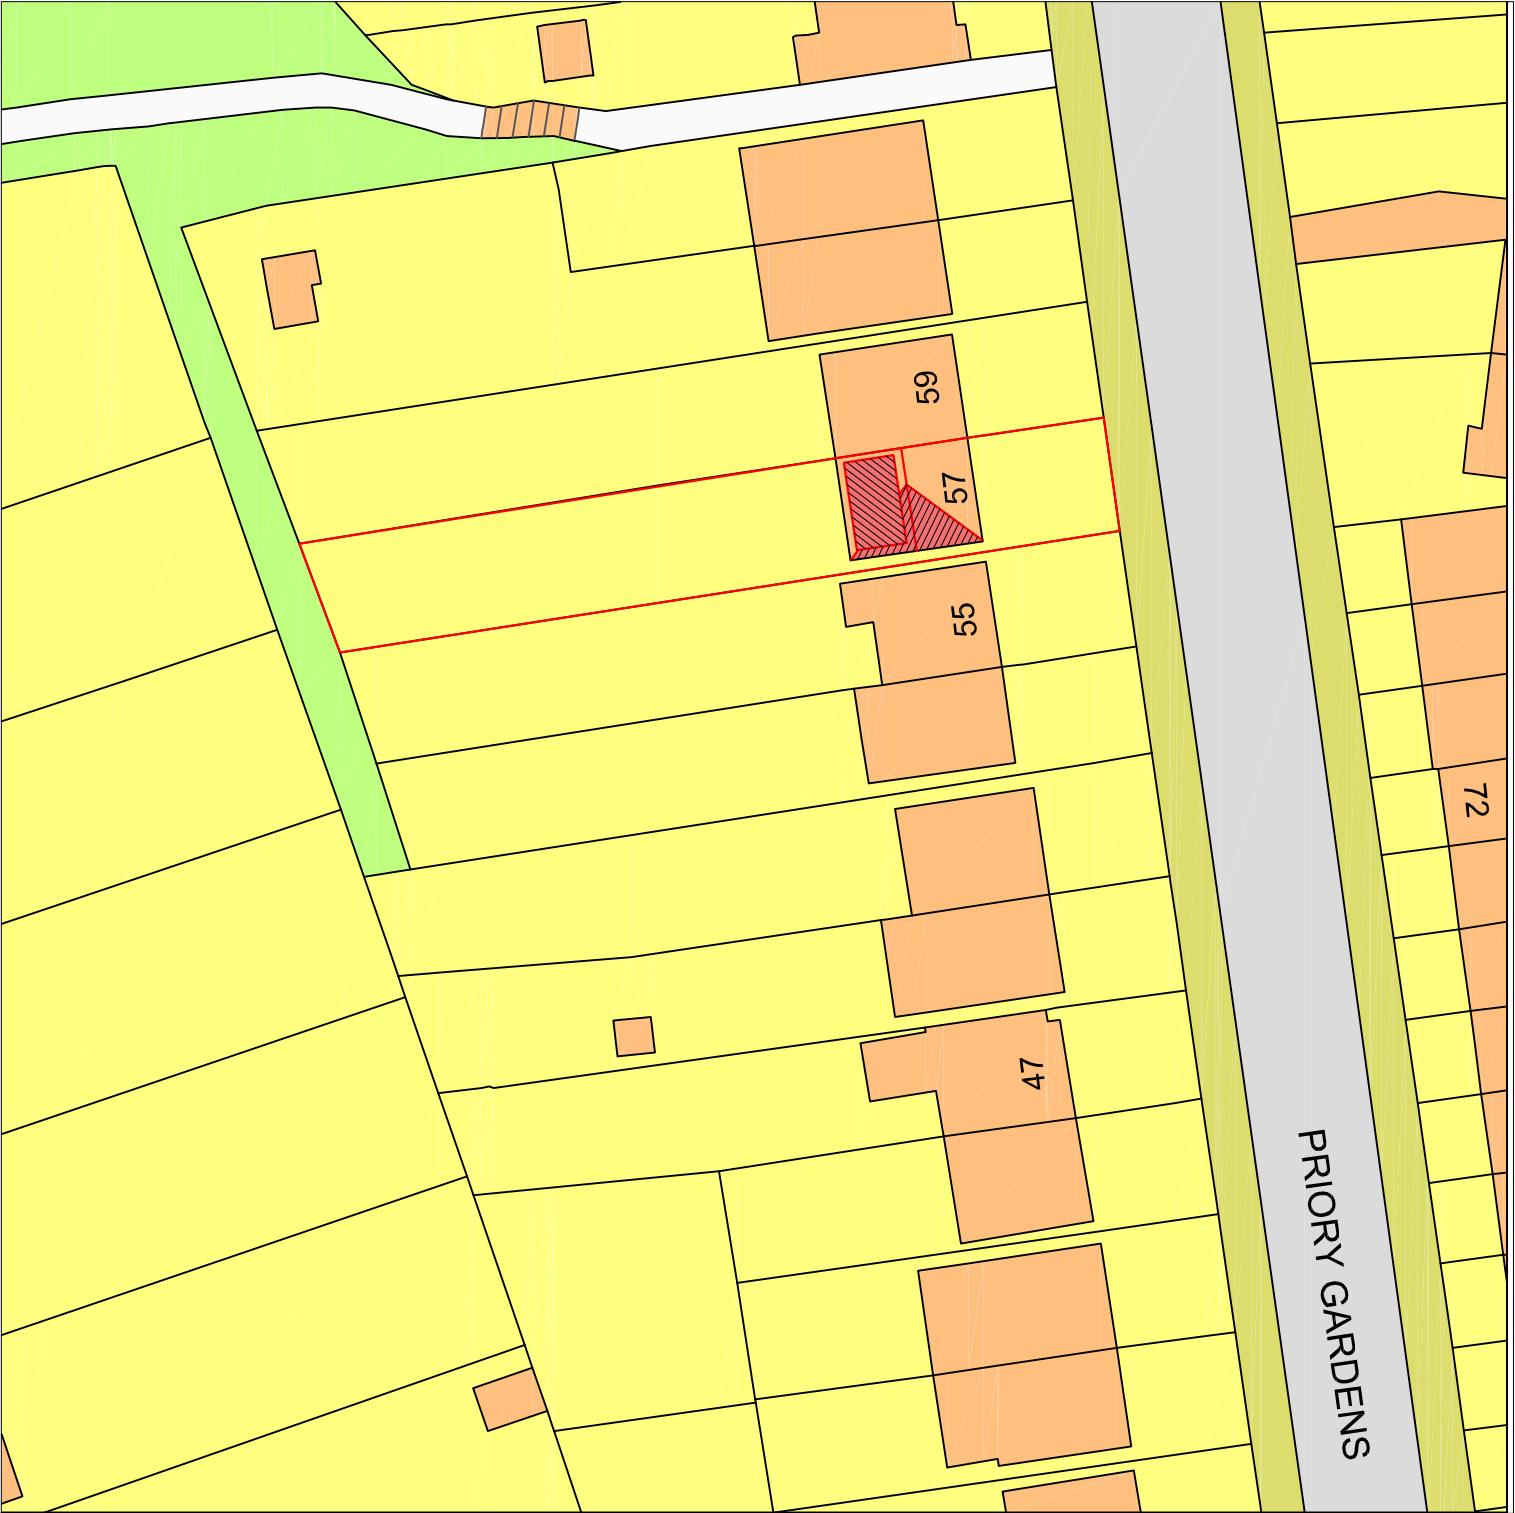


**-Proposed roof extensions
at 57 Priory Gardens,
London , N6 5RU.**

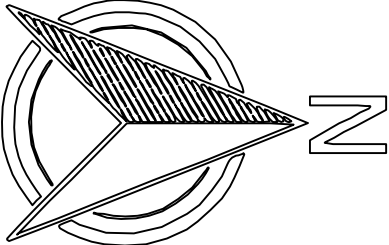

Revision - .			
EXPANSE PARTNERSHIP Architectural & Structural Engineering Consultants Tel: 07377 417 314 E-mail: steven.steven@expansepartnership.com ARCHITECT: Expanse Partnership Ltd. 75 Shooters Drive Nazelng EN9 2QB			
SITE: 57 Priory Gardens, London, N6 5RU.			
TITLE: Proposed Block plan			
SCALE AT A1: 1:500@A3	DATE: 29/06/26	DRAWN: SF	CHECKED: SF
PROJECT NO: 569	DRAWING NO: 104	REVISION:	