


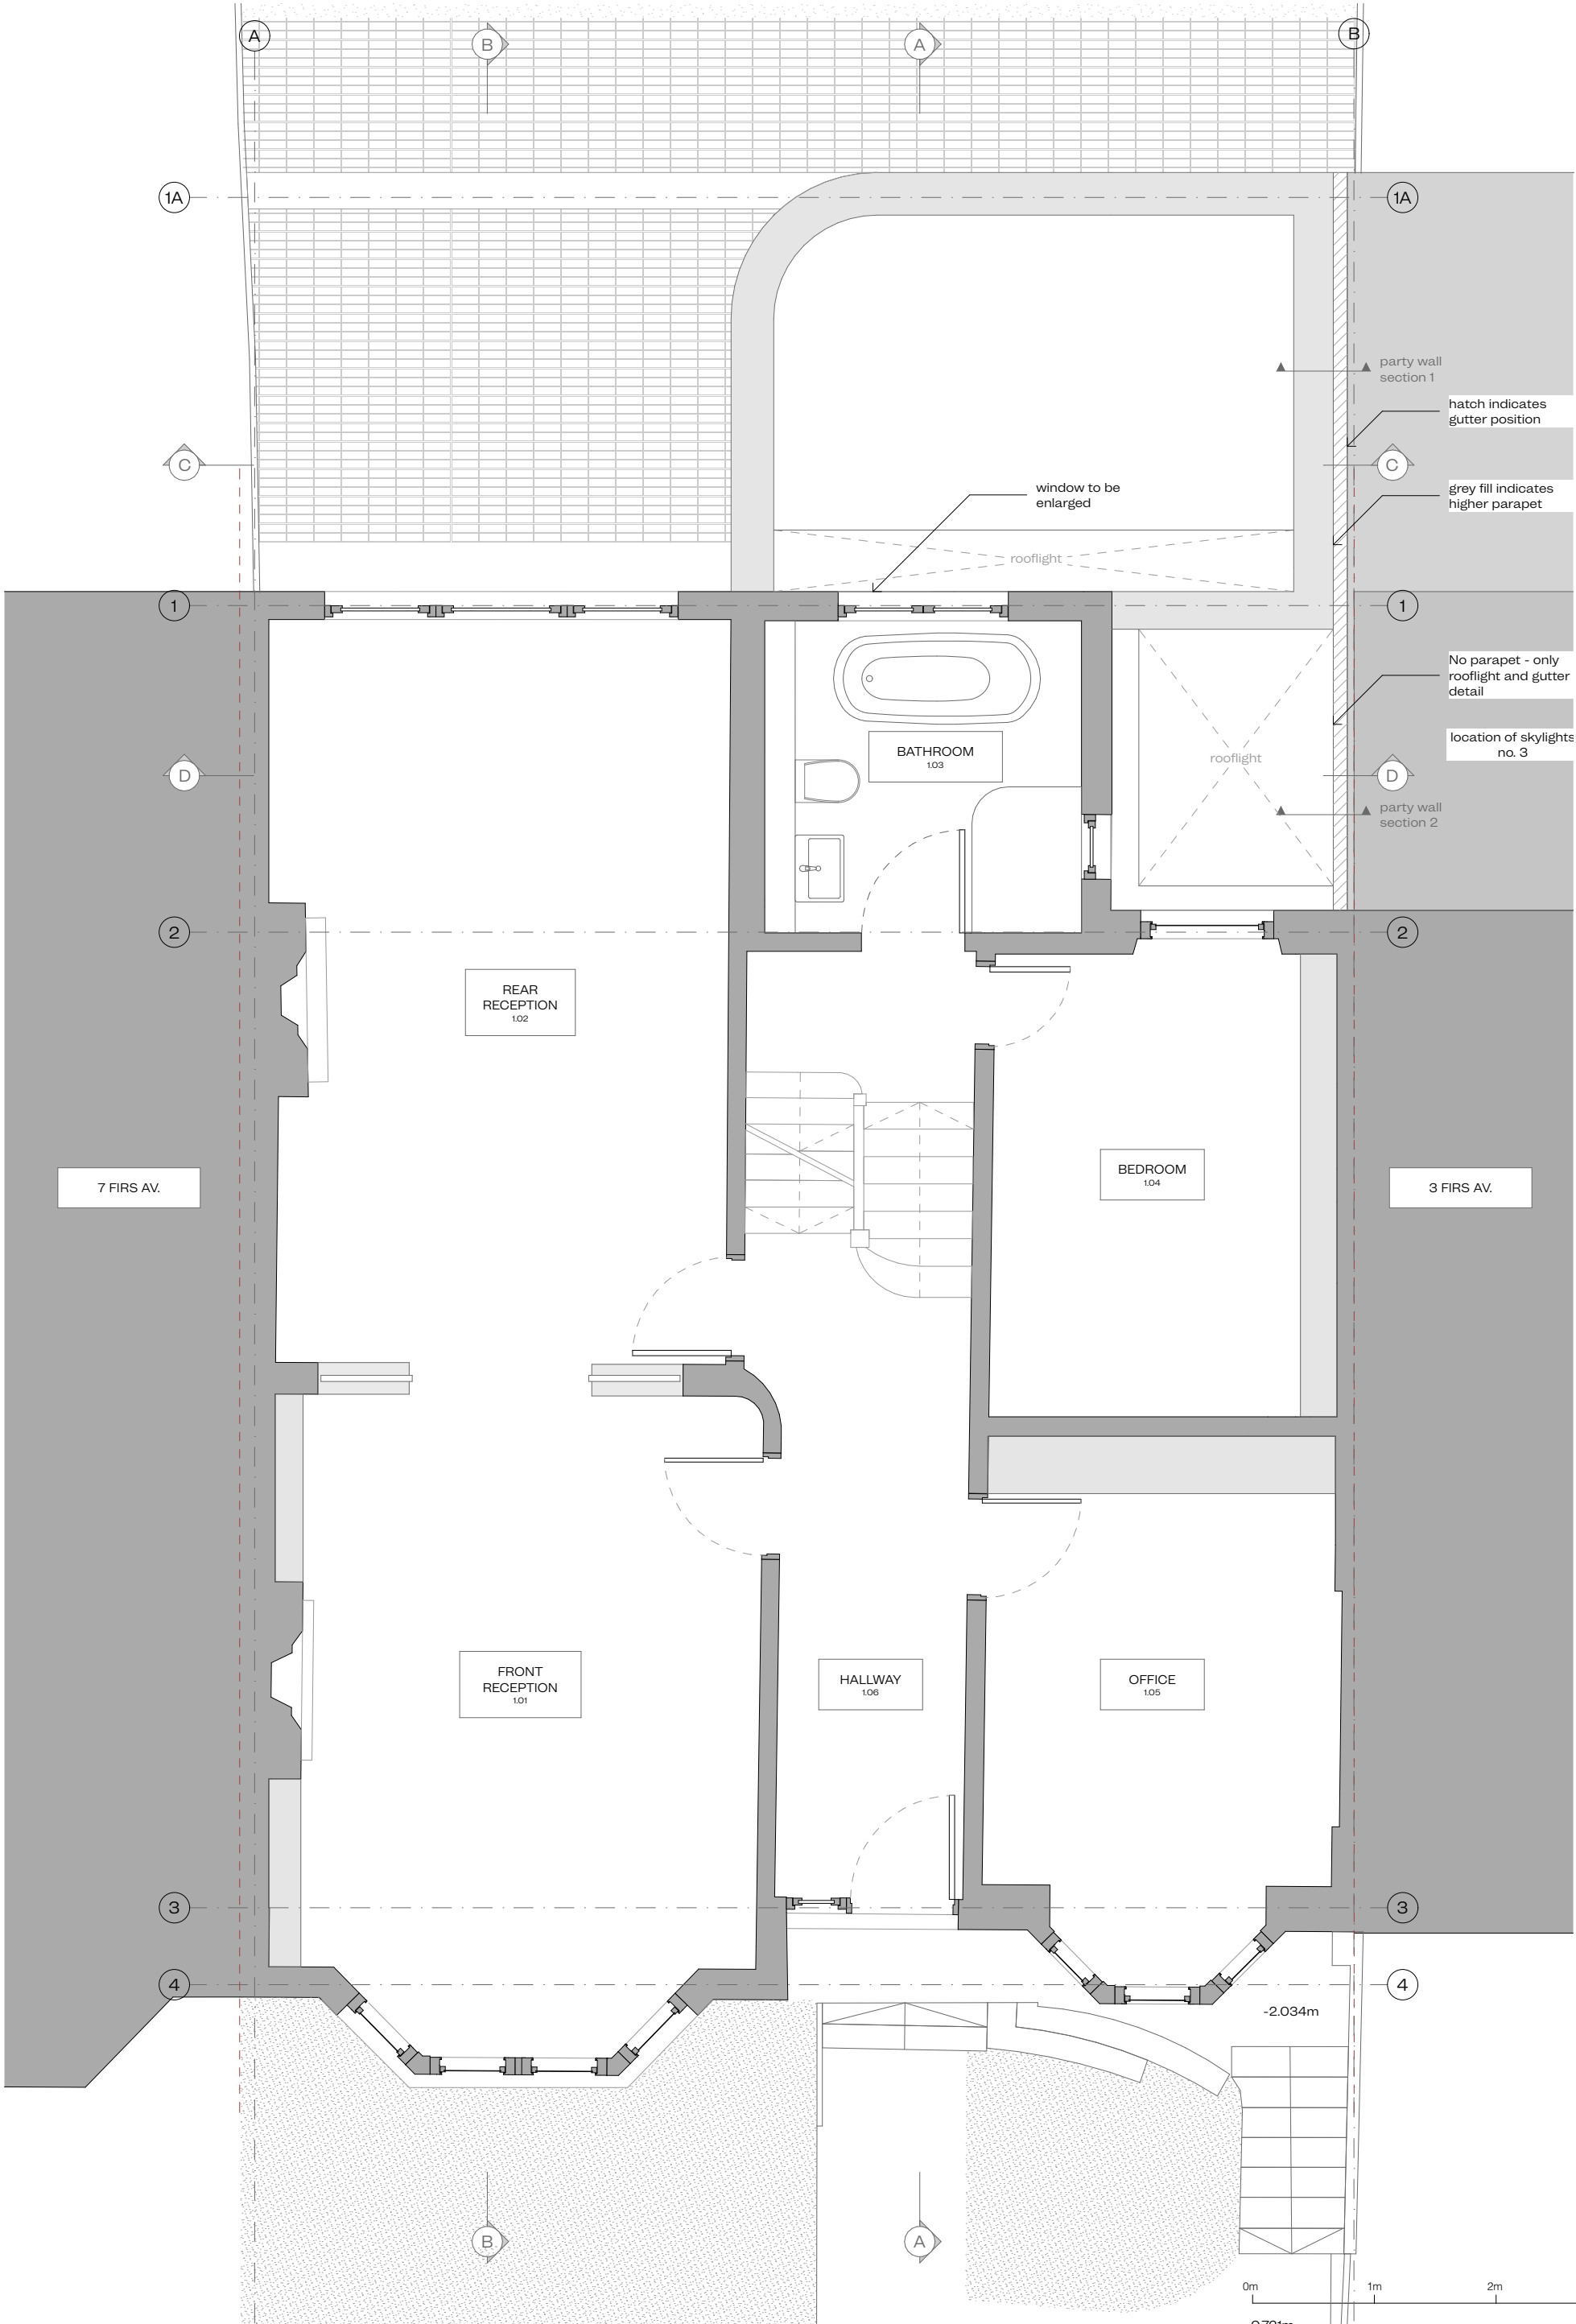

REF: PROJECT:	FIR 5 Firs Avenue Muswell Hill, London, N10 3LY.	DRAWING: STATUS: SCALE:	Approved GF Plan PLANNING 1:50@A3	REV. A	DATE 08.06.2026	DESCRIPTION Extension external materials revised Street elevation windows removed	1. Do not scale drawings for construction. 2. Neighbouring buildings are approximate. 3. All dimensions, levels and conditions shall be checked on site before proceeding with the work. 4. ELL Architects shall be notified of any discrepancies. 5. Spot levels are subjects to variation. 6. All drawings to be read in conjunction with all consultant information and specification. 7. Do not use for construction unless expressly permitted.
CLIENT:	Amy & Vince Cao	DRAWING NO.:	ELL-080-A-08-101	REVISION:	A		