
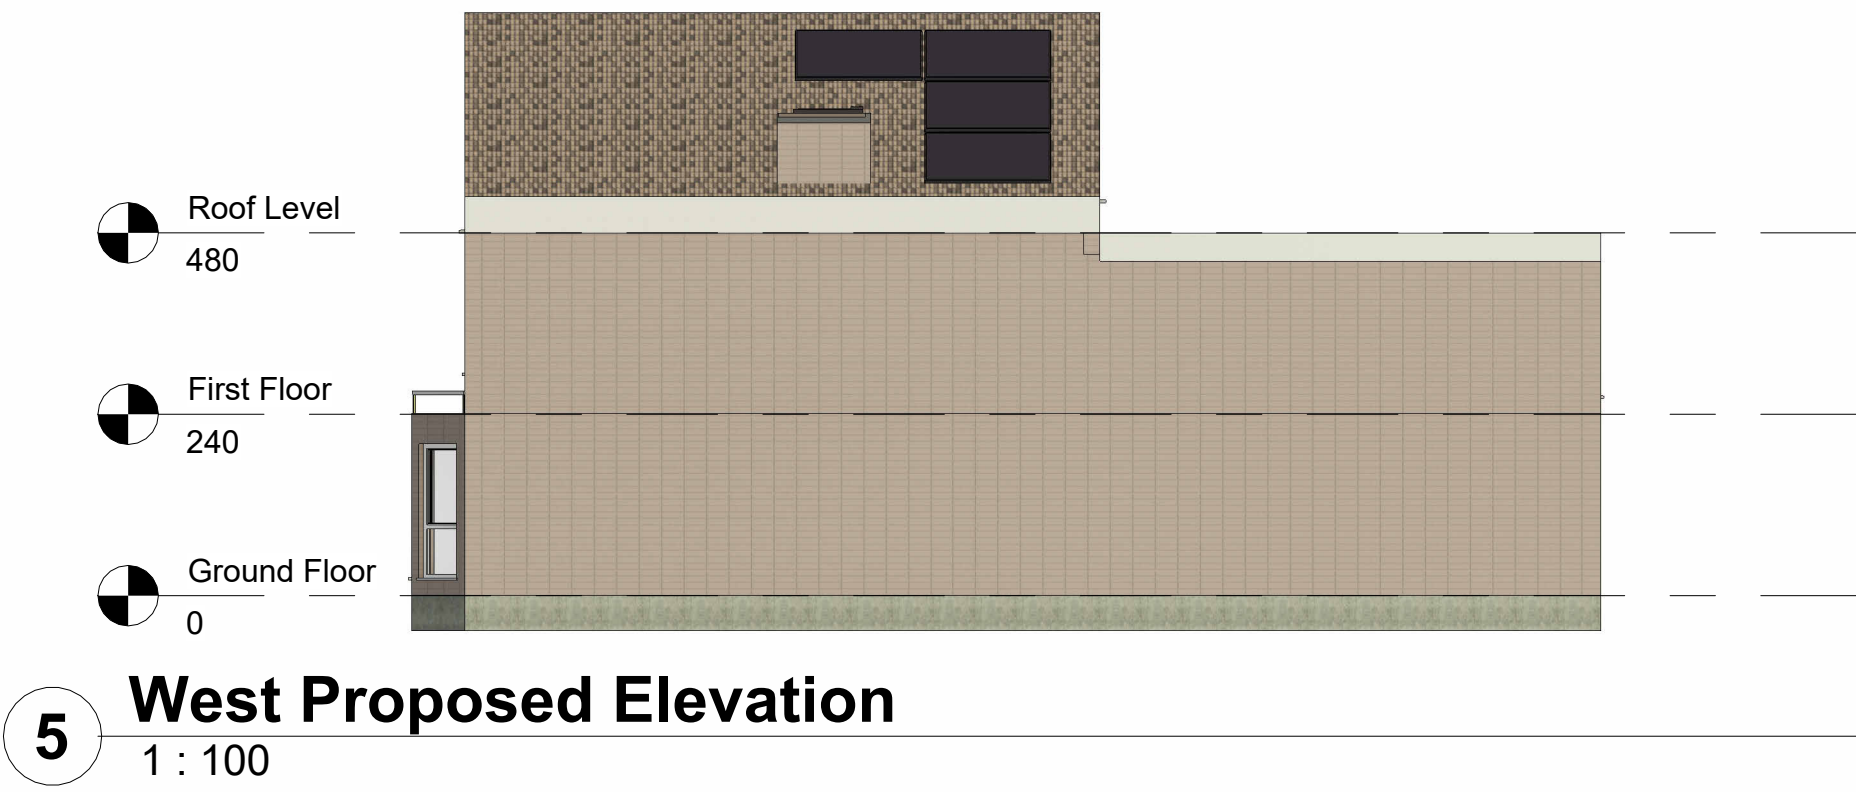
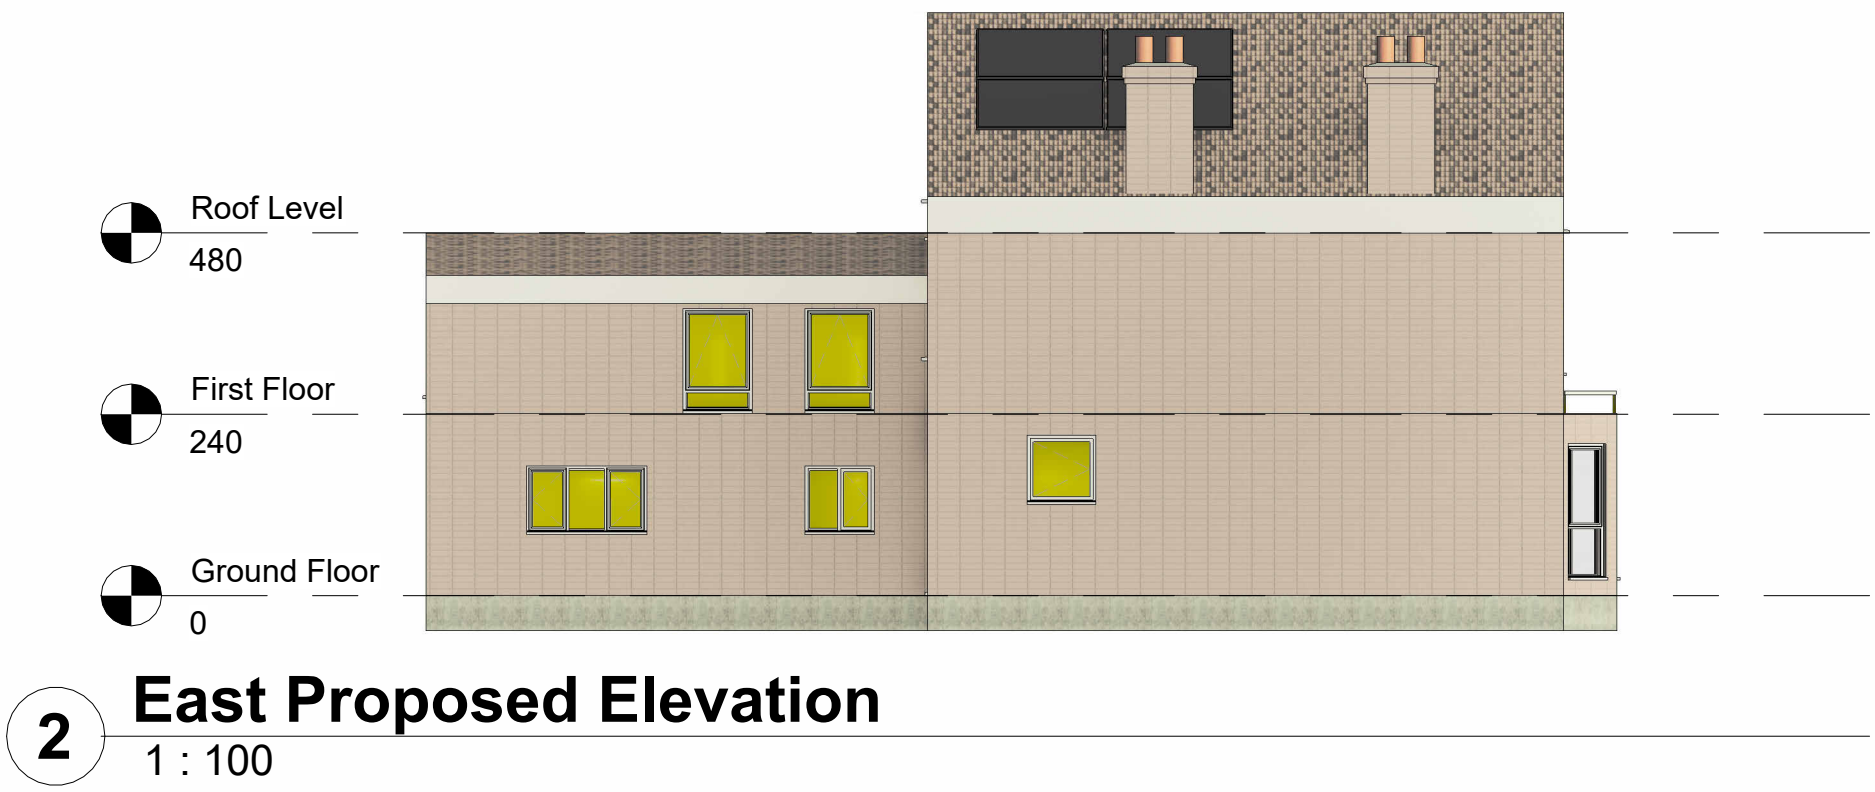
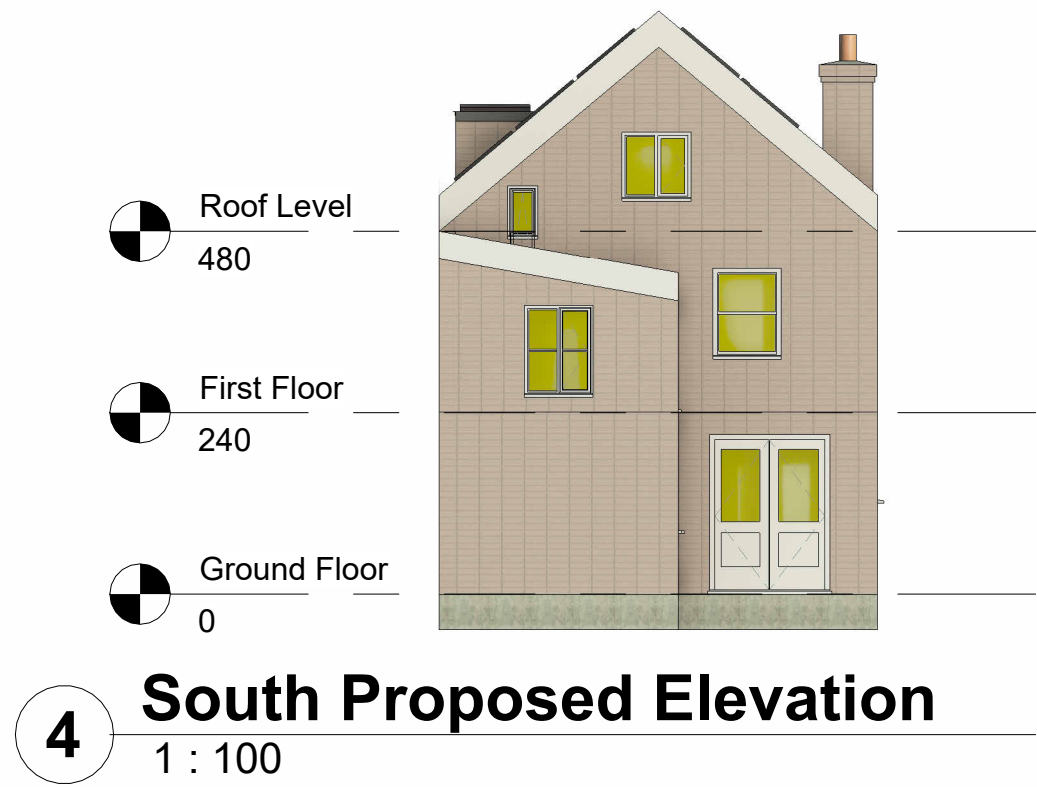
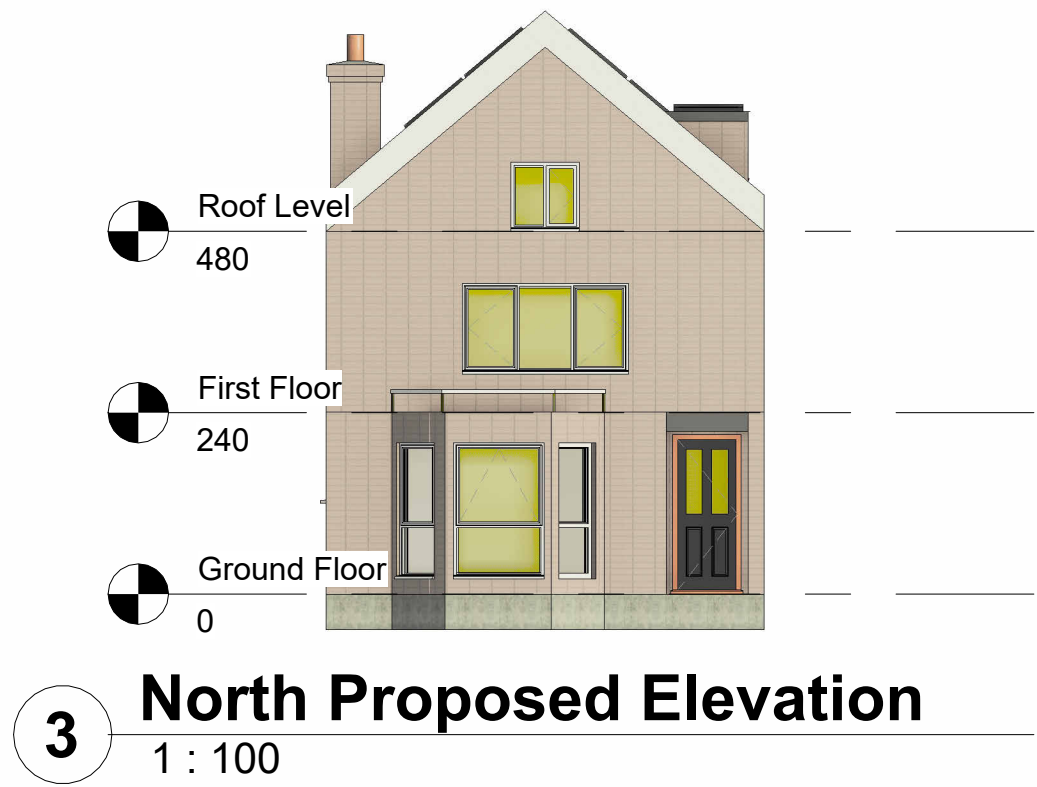


Rev	Description	Date

CODE	SUITABILITY DESCRIPTION
STATUS	PURPOSE OF ISSUE

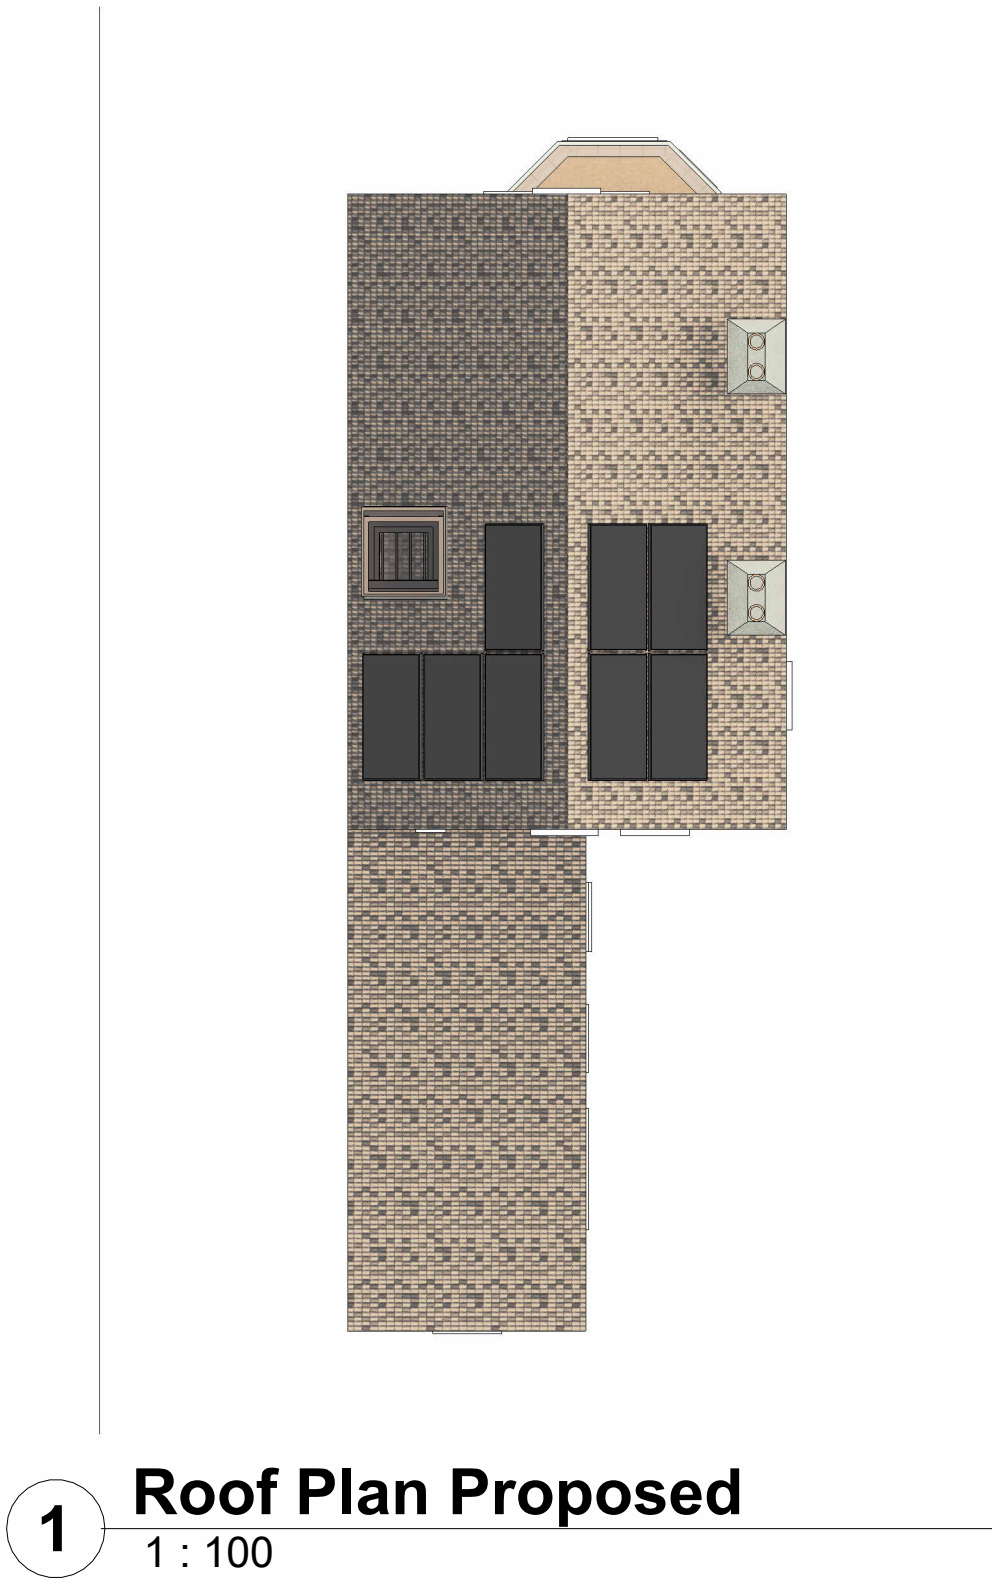

PROJECT
Flat B 48 Palmerston Road, N22 8RG

TITLE
Proposed Elevations

CLIENT
GLA

DRAWN BY
HC

CHECKED BY

DATE

SCALE (@ A1)
As indicated

PROJECT NUMBER

DRAWING NUMBER

REV