



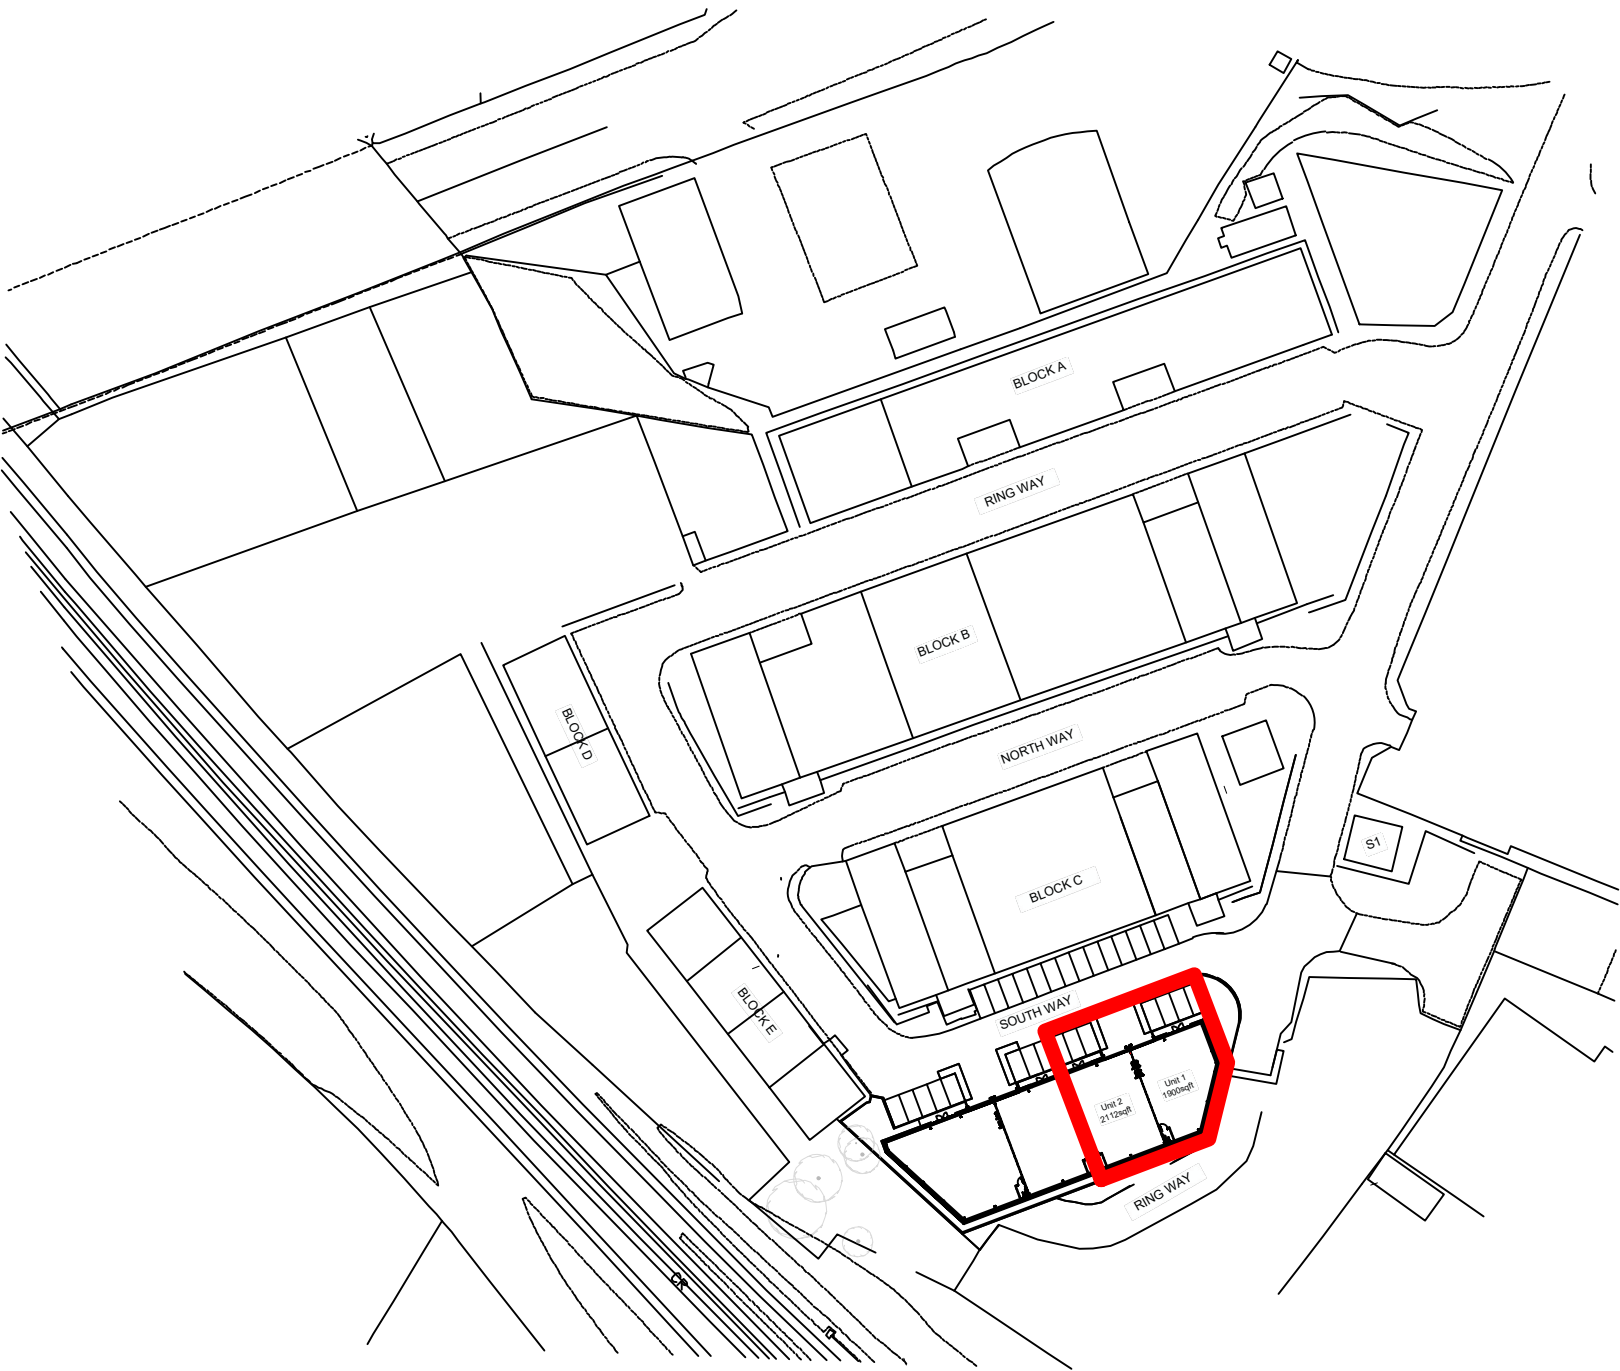


Area inside the red line: 653.0 sqm

Site Location Plan - 1:1250

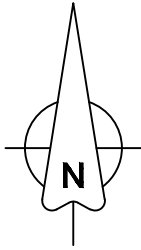

Site aerial view

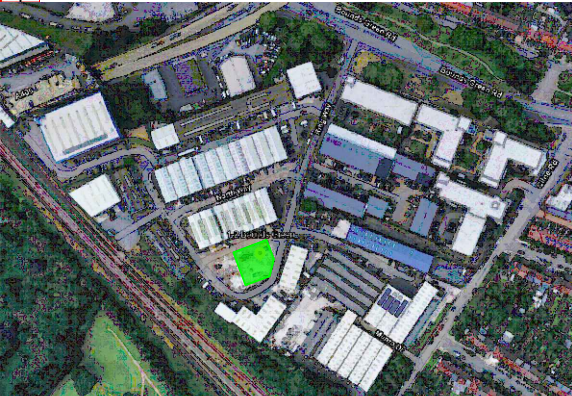

CBC Unit	Ground floor	External yard	Total (GEA)
01 & 02	411.3 sqm	241.7 sqm	653.0 sqm

P0	PLANNING ISSUE	EU	26/06/26
REV	DESCRIPTION	BY	DATE

STATUS	PLANNING
--------	----------



Zuba Engineering International
2 William Shakespeare Street
Dumbravita, Timis
Romania, 307160

t | +40 728 031 335
e | emmanuel.ureche@zuba.ro
w | www.zuba.ro

© COPYRIGHT OF THIS DRAWING RESIDES WITH
ZUBA ENGINEERING INTERNATIONAL

PROJECT	UNIT 1 & 2, Bounds Green Industrial Estate, South Way, London, N11 2UD		
---------	--	--	--

SITE	DWG. TITLE	REGION
Units 1 & 2	Site Location Plan	Finchley
SCALE @ A3	DRAWN	CHECKED
1:1250	Emanuel Ureche	BB
DATE	DWG. NO.	REVISION
26 Jun 2026	PL 003	P0