


- Localised repointing repairs to match existing mortar finish and colour.
- All existing external materials and architectural detailing to be retained and repaired where necessary unless noted otherwise.

Do not scale drawing. All intellectual property rights reserved.

DESIGN INTENT DRAWING ONLY
This drawing required design development by the contractor. It is not a full description of the elements and components which will be required to satisfy Building Regulations Compliance.

GENERAL NOTES
Generally all new materials are to visually match existing colours, textures and sizes.

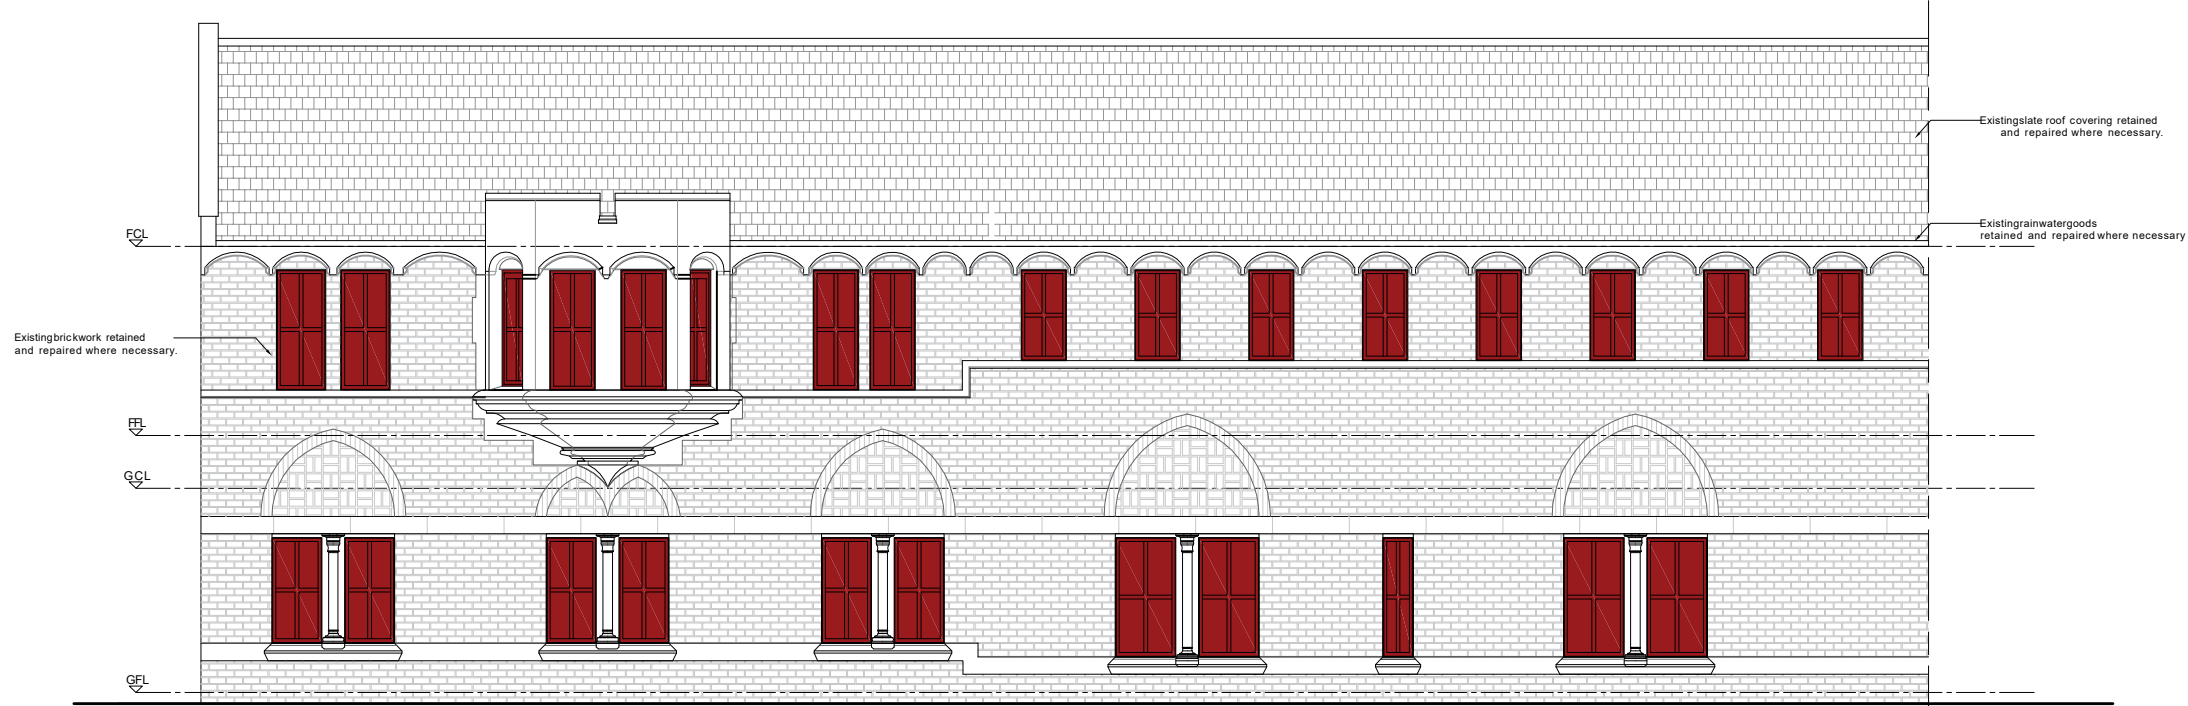


Elevation A
Proposed Elevation

- Existing cavity wall insulation repairs/refilling to existing external walls where necessary.



Elevation D
Proposed Elevation

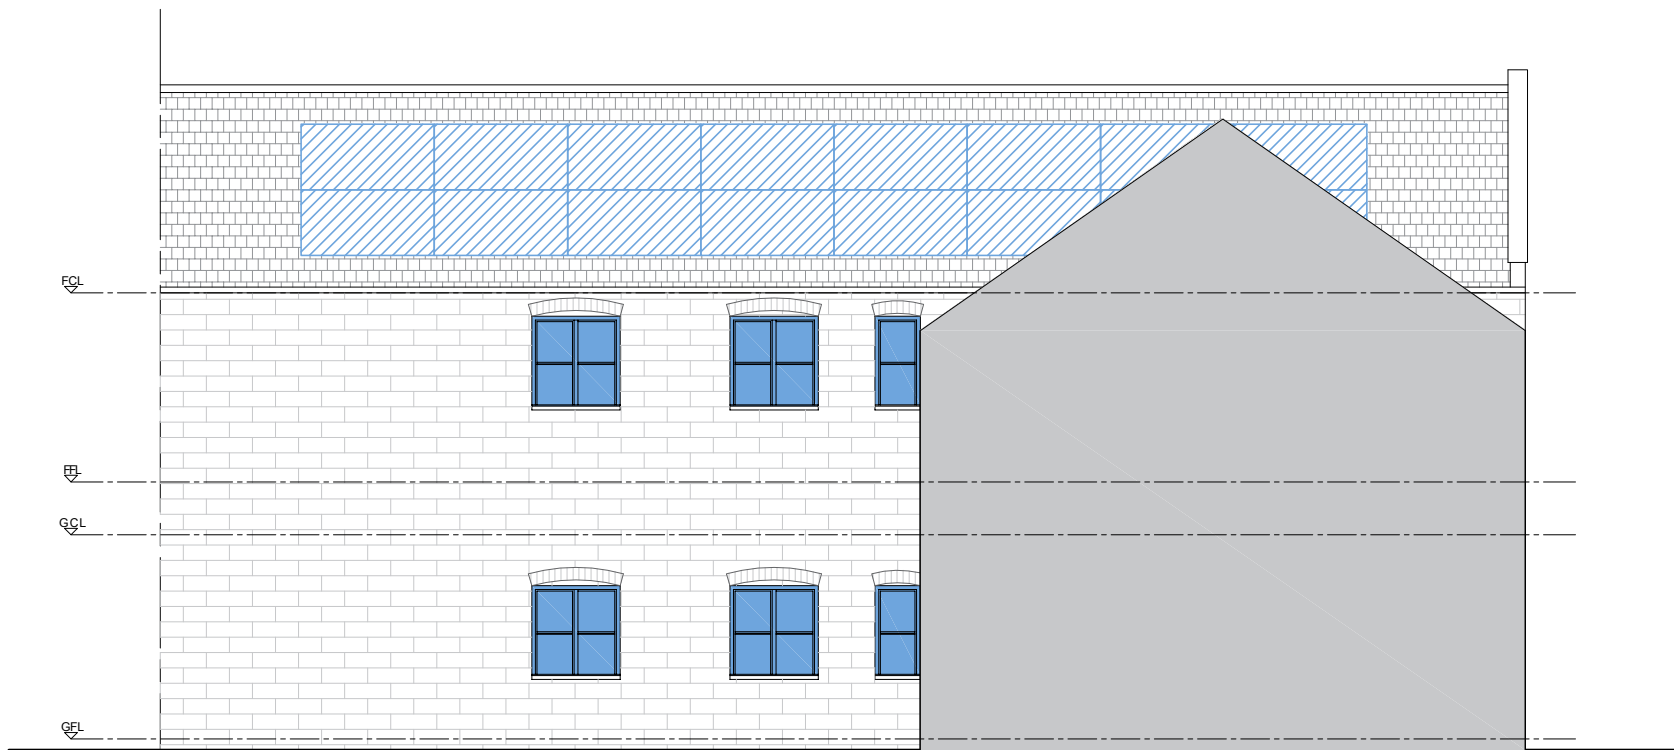

Elevation E
Proposed Elevation

PROPOSED WORKS

- Proposed timber window replacement to match existing profile.
- Proposed PV Panels
- Proposed replacement with high performance windows & external doors.

188 VARTRY ROAD

PROPOSED ELEVATIONS

PROJECT REF: STM-WHSH_188VR

DRG REF: 07

Revision: 01

PLANNING PERMISSION

Drawn: RS Checked: AD Date: 28/05/2026 Scale @A1 as indicated