

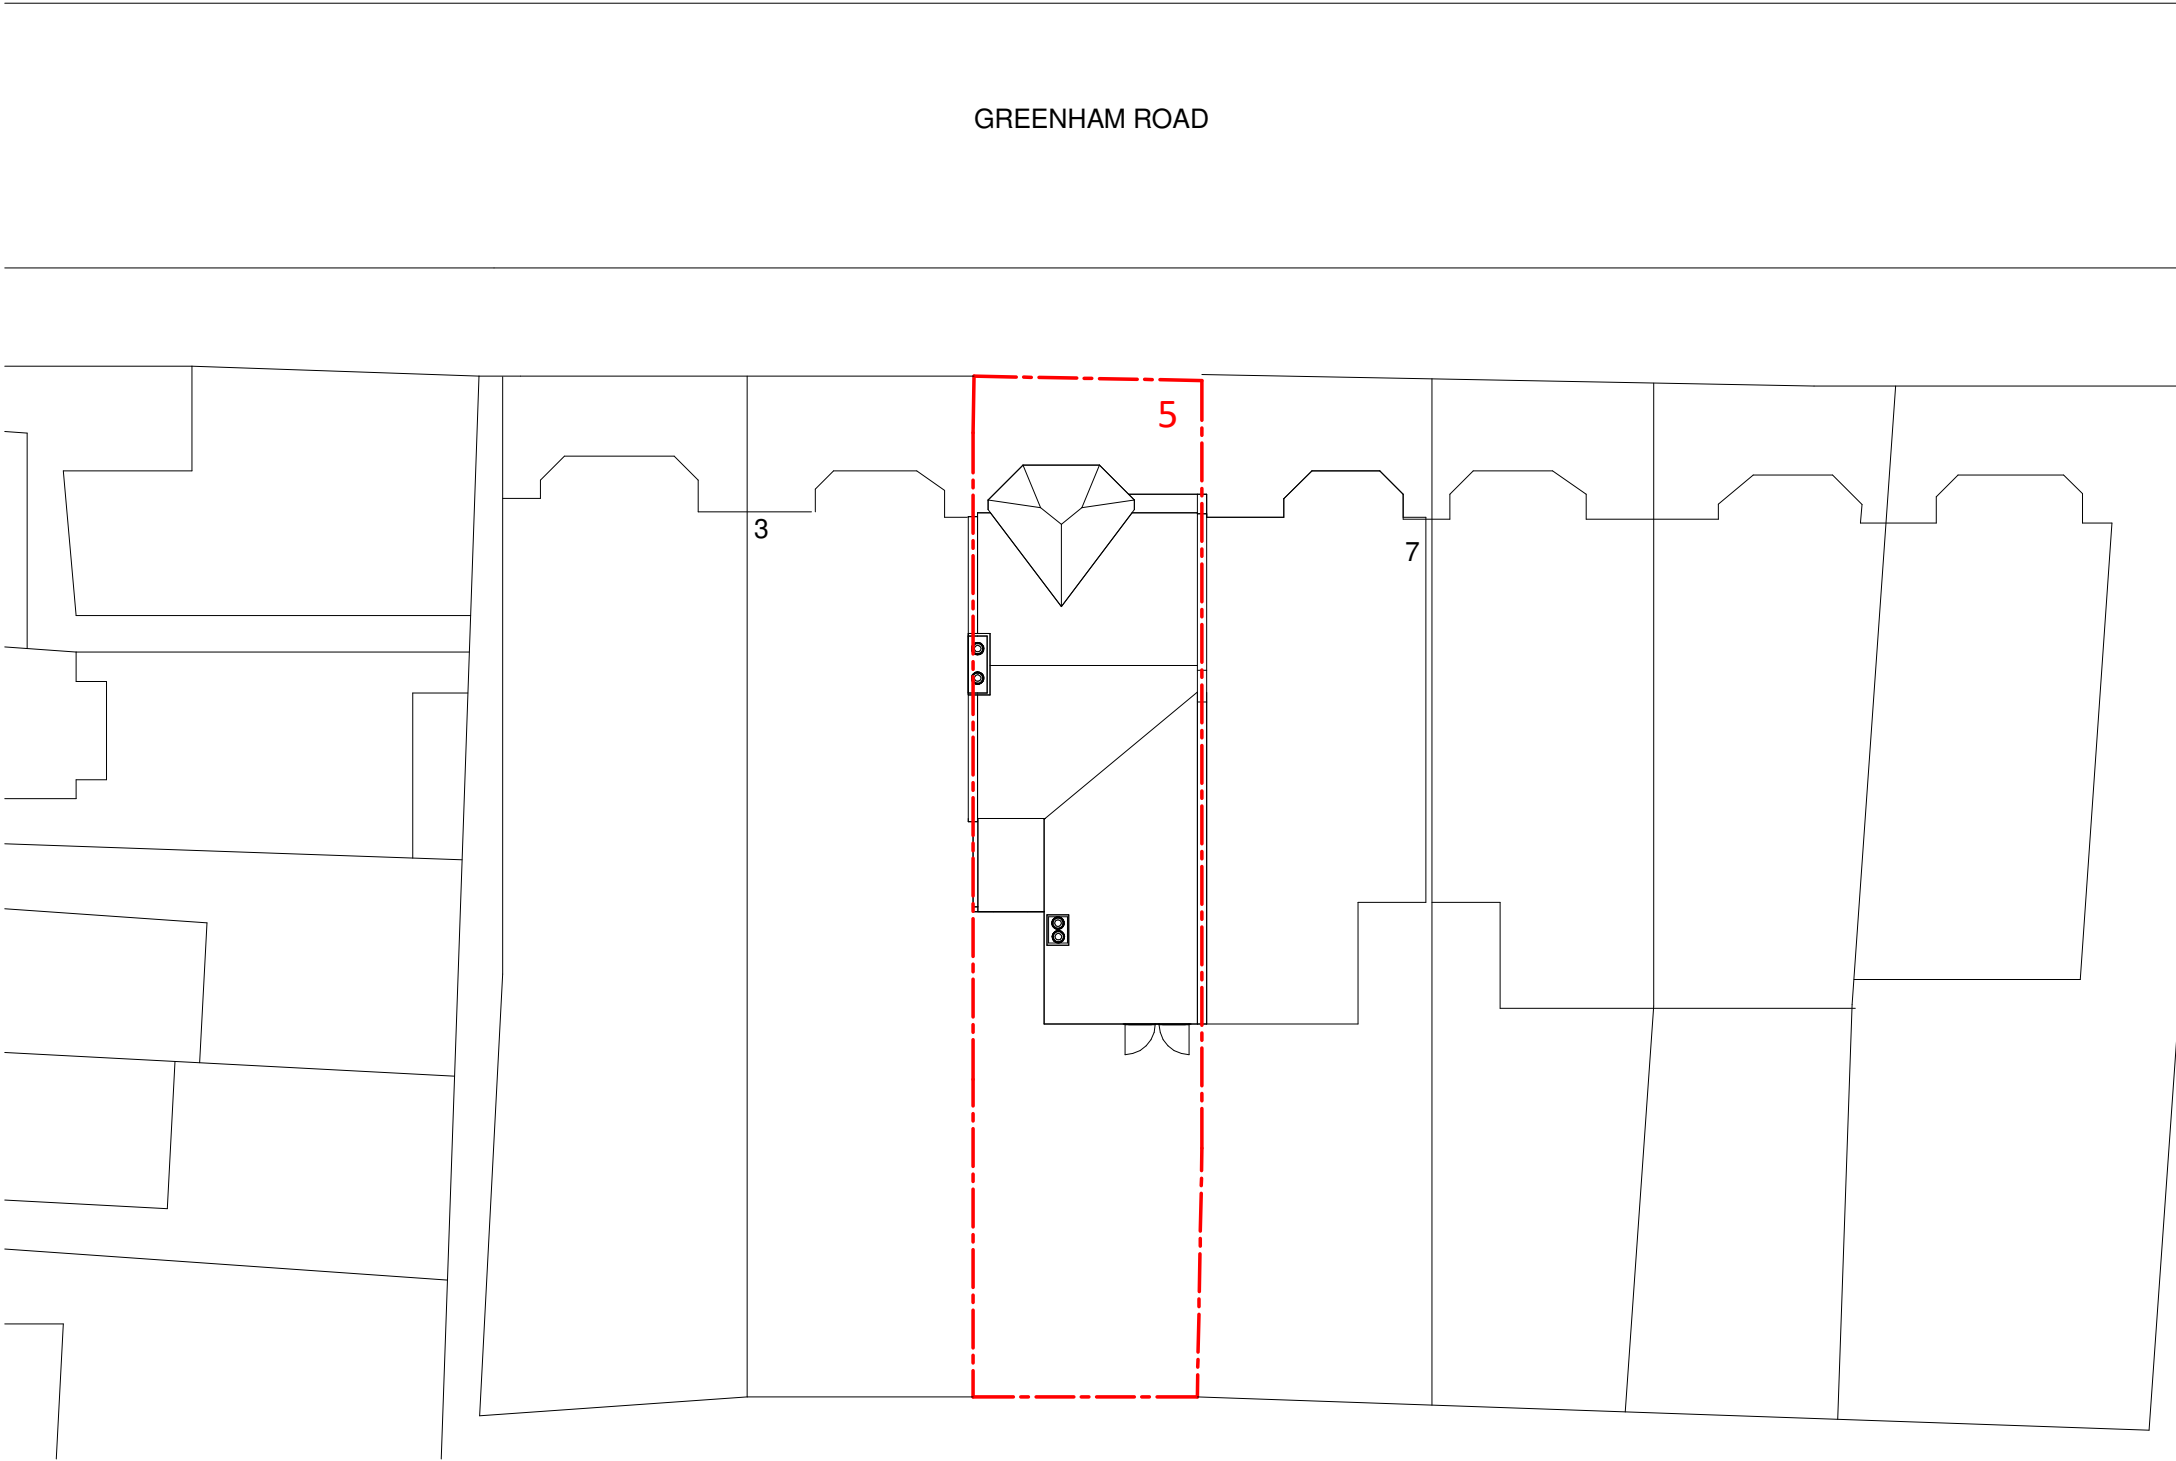


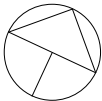

1

EXISTING BLOCK PLAN

1 : 200

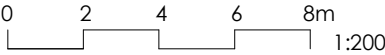

Party Wall ACT

The building owner is responsible for serving all notices and obtaining any written consent which may be required under the above legislation before work commences

ALL DIMENSIONS MUST BE CHECKED ON SITE AND NOT SCALED FROM THE DRAWING EXCEPT FOR PLANNING PURPOSES

06/10/25	P01	ISSUED FOR PLANNING	FS	FS
DATE	REV	DESCRIPTION	CHK	APP

PURPOSE OF ISSUE
PLANNING



www.smastudiolondonbarnet.com
fadishawkat@smastudiobarnet.com
Mob. 07808 543 268

PROJECT
5 Greenham Rd, London N10
1LN

TITLE
EXISTING BLOCK PLAN

CLIENT
Alex Pieri

DRAWN BY	CHECKED BY	DATE
AG	FS	25/09/25

SCALE (@ A3)
1 : 200

DRAWING NUMBER	REV
SMA-025-XX-XX-DR-A-0002	P01