1 LOCATION PLAN

1 : 1250

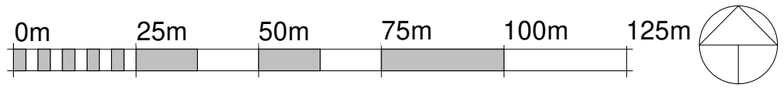

VISUAL SCALE 1:1250

Party Wall ACT

The building owner is responsible for serving all notices and obtaining any written consent which may be required under the above legislation before work commences

ALL DIMENSIONS MUST BE CHECKED ON SITE AND NOT SCALED FROM THE DRAWING EXCEPT FOR PLANNING PURPOSES

DATE	REV	DESCRIPTION	CH'K	APP
06/10/25	P01	ISSUED FOR PLANNING	FS	FS

PURPOSE OF ISSUE

PLANNING

SMA Design + Planning

www.smastudiolondonbarnet.com
fadishawkat@smastudiobarnet.com
Mob. 07808 543 268

PROJECT

5 Greenham Rd, London N10 1LN

TITLE

LOCATION PLAN

CLIENT

Alex Pieri

DRAWN BY	CHECKED BY	DATE
AG	FS	25/09/25

SCALE (@ A3)

1 : 1250

DRAWING NUMBER	REV
SMA-025-XX-XX-DR-A-0001	P01