1 **EXISTING SIDE 1 ELEVATION**
1 : 100

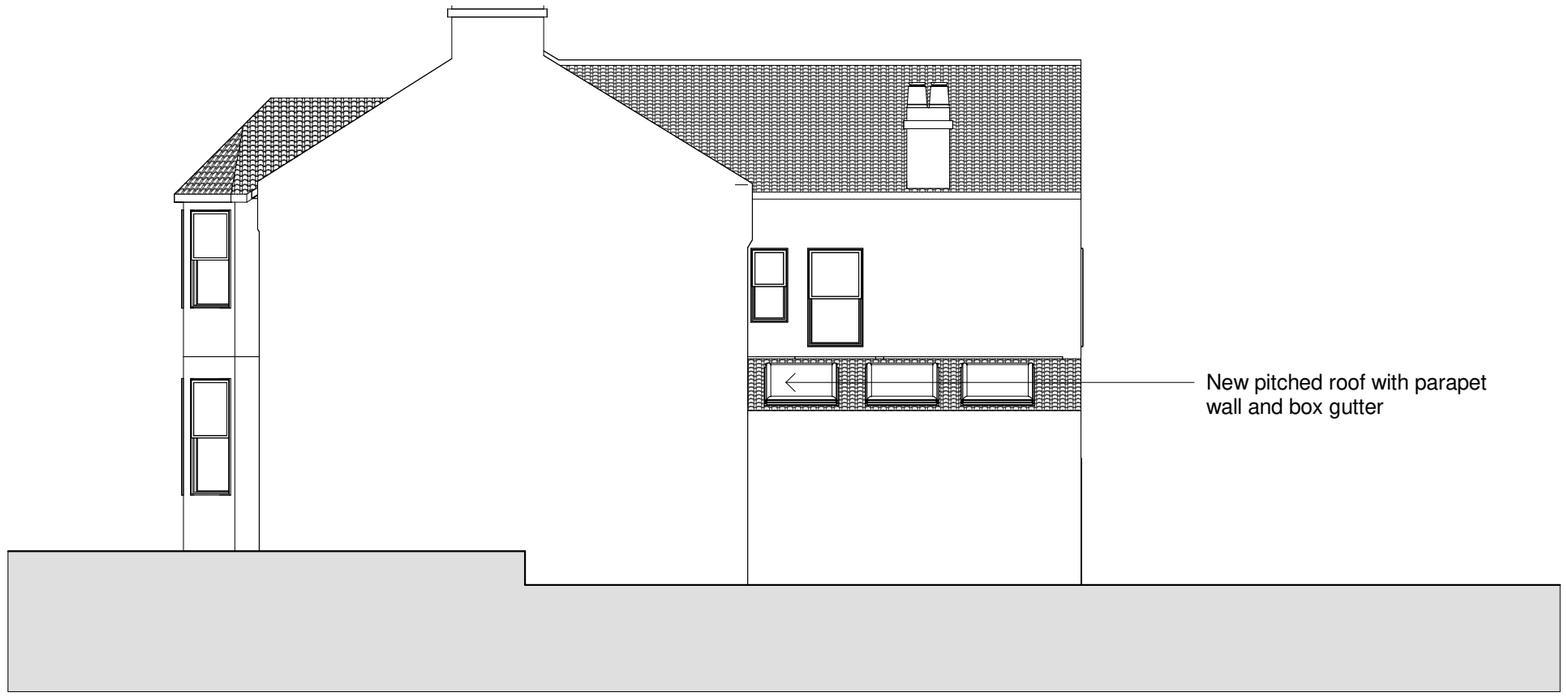

2 **PROPOSED SIDE 1 ELEVATION**
1 : 100

0 1 2 3 4m
1:100

Party Wall ACT

The building owner is responsible for serving all notices and obtaining any written consent which may be required under the above legislation before work commences

ALL DIMENSIONS MUST BE CHECKED ON SITE AND NOT SCALED FROM THE DRAWING EXCEPT FOR PLANNING PURPOSES

DATE	REV	DESCRIPTION	CH'K	APP
06/10/25	P01	ISSUED FOR PLANNING	FS	FS

PURPOSE OF ISSUE
PLANNING

SMA Design + Planning
www.smastudiolondonbarnet.com
fadishawkat@smastudiobarnet.com
Mob. 07808 543 268

PROJECT
5 Greenham Rd, London N10 1LN

TITLE
SIDE 1 ELEVATIONS

CLIENT
Alex Pieri

DRAWN BY	CHECKED BY	DATE
AG	FS	25/09/25

SCALE (@ A3)
1 : 100

DRAWING NUMBER	REV
SMA-025-XX-XX-DR-A-0014	P01