




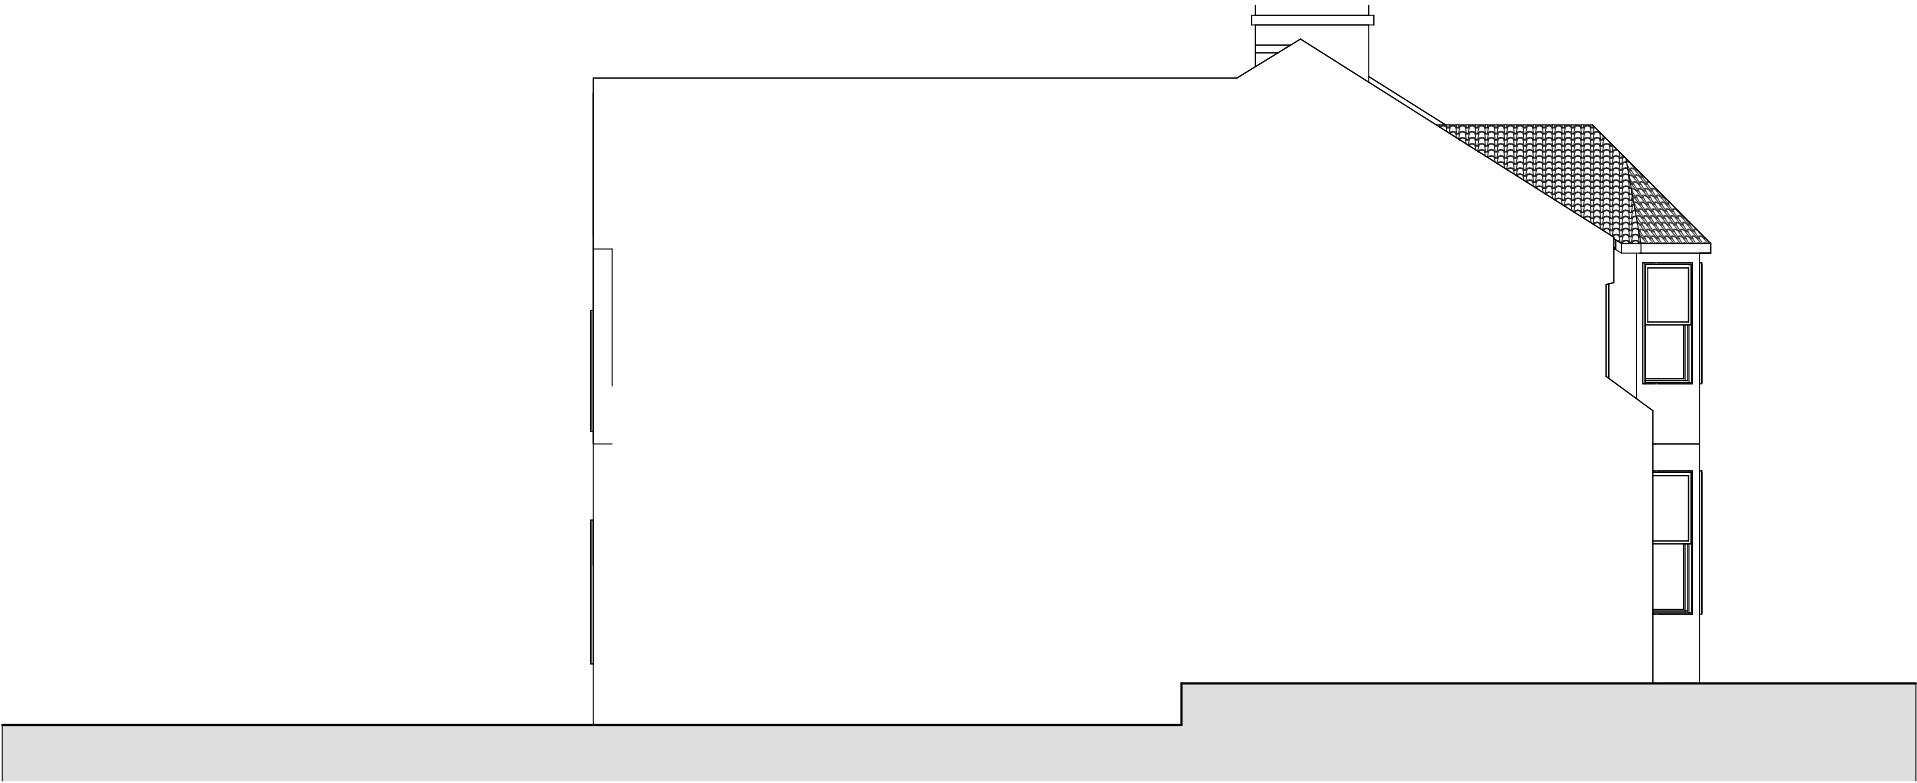

1 **EXISTING SIDE 2 ELEVATION**
1 : 100

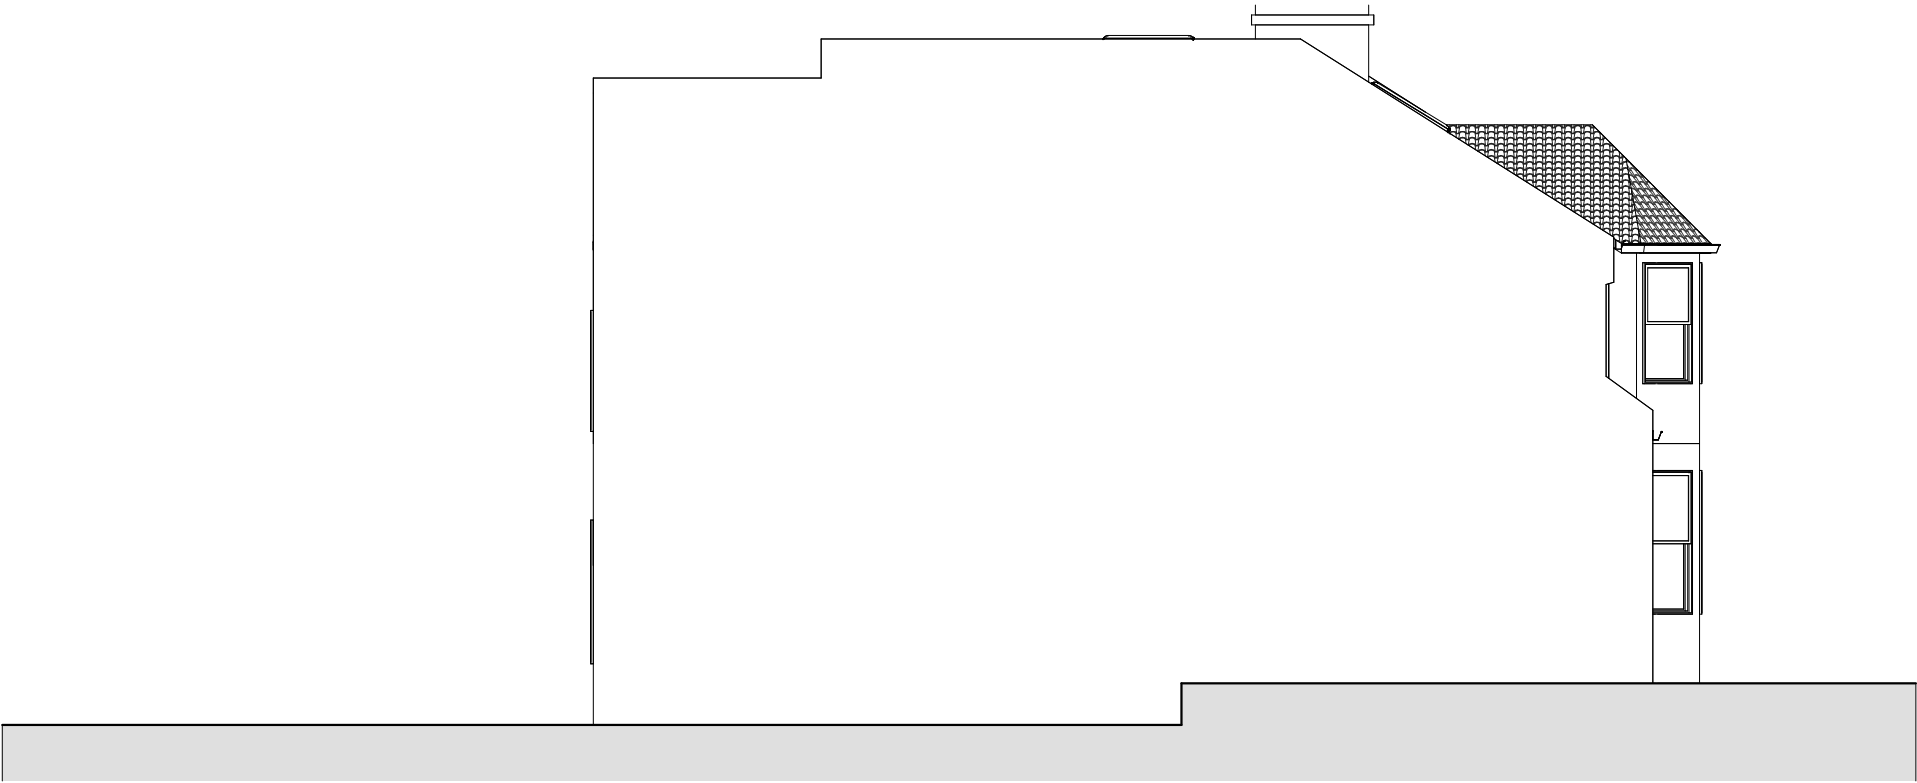

2 **PROPOSED SIDE 2 ELEVATION**
1 : 100

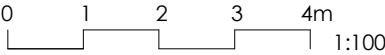

Party Wall ACT
The building owner is responsible for serving all notices and obtaining any written consent which may be required under the above legislation before work commences

ALL DIMENSIONS MUST BE CHECKED ON SITE AND NOT SCALED FROM THE DRAWING EXCEPT FOR PLANNING PURPOSES

0	1	2	3	4m
06/10/25	P01	ISSUED FOR PLANNING	FS	FS
DATE	REV	DESCRIPTION	CHK	APP

PURPOSE OF ISSUE
PLANNING

SMA
Design + Planning
www.smastudiolondonbarnet.com
fadishawkat@smastudiobarnet.com
Mob. 07808 543 268

PROJECT
5 Greenham Rd, London N10
1LN

TITLE
SIDE 2 ELEVATIONS

CLIENT
Alex Pieri

DRAWN BY	CHECKED BY	DATE
AG	FS	25/09/25

SCALE (@ A3)
1 : 100

DRAWING NUMBER	REV
SMA-025-XX-XX-DR-A-0015	P01