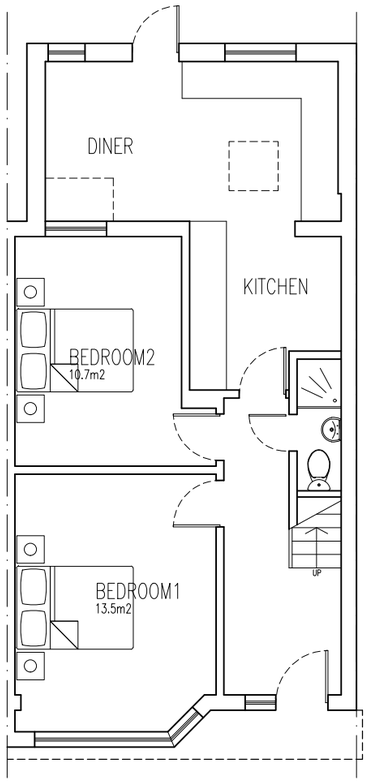

EXISTING GROUND FLOOR

SCALE 1:100

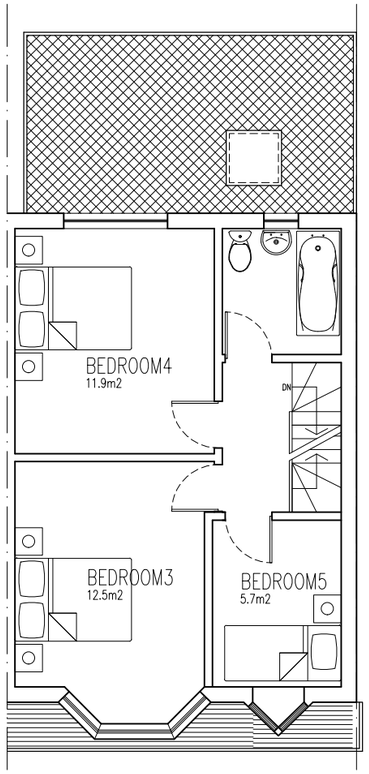

EXISTING FIRST FLOOR

SCALE 1:100

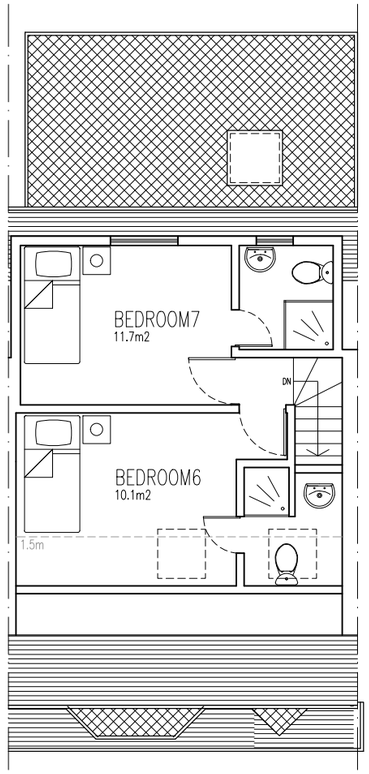

EXISTING LOFT FLOOR

SCALE 1:100

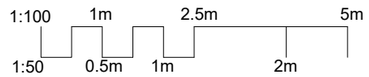

THIS IS THE PROPERTY OF KCG PARTNERSHIP LTD.

DRAWINGS MAY HAVE BEEN PREPARED FROM HISTORICAL INFORMATION THAT CANNOT BE GUARANTEED ACCURATE. RESPONSIBILITY IS NOT ACCEPTED FOR ERRORS MADE BY OTHERS IN SCALING FROM THIS DRAWINGS.

ALL CONSTRUCTION INFORMATION SHOULD BE TAKEN FROM FIGURED DIMENSIONS ONLY. ALL DIMENSIONS TO BE CHECKED AND CONFIRMED ON SITE PRIOR TO THE MANUFACTURE OF ANY COMPONENTS.

DO NOT SCALE DRAWING.

Description	Rev	Date
.	-	xx/xx/xx

Status

PLANNING

e: info@kcgpartnership.com
t: 07775 872 462

KCG ARCHITECTURE SURVEYING ENGINEERING

Client
WU

Project Name
45 BULLER ROAD N17 9BH

Title
EXISTING PLAN
GENERAL ARRANGEMENT
-

Drawn	Checked	Date
KW	KCG	05/2026

Project No.	Scale
45BUL	1:100 @ A3

Dwg No.	Rev
P1-101	P1