Copyright © 2026 Transport for London. This drawing may not be copied, photocopied, reproduced, translated, or converted to any electronic or machine readable form in whole or in part without the prior written permission of TfL. All rights reserved"
© Crown copyright and database rights 2026 Ordnance Survey 100035971

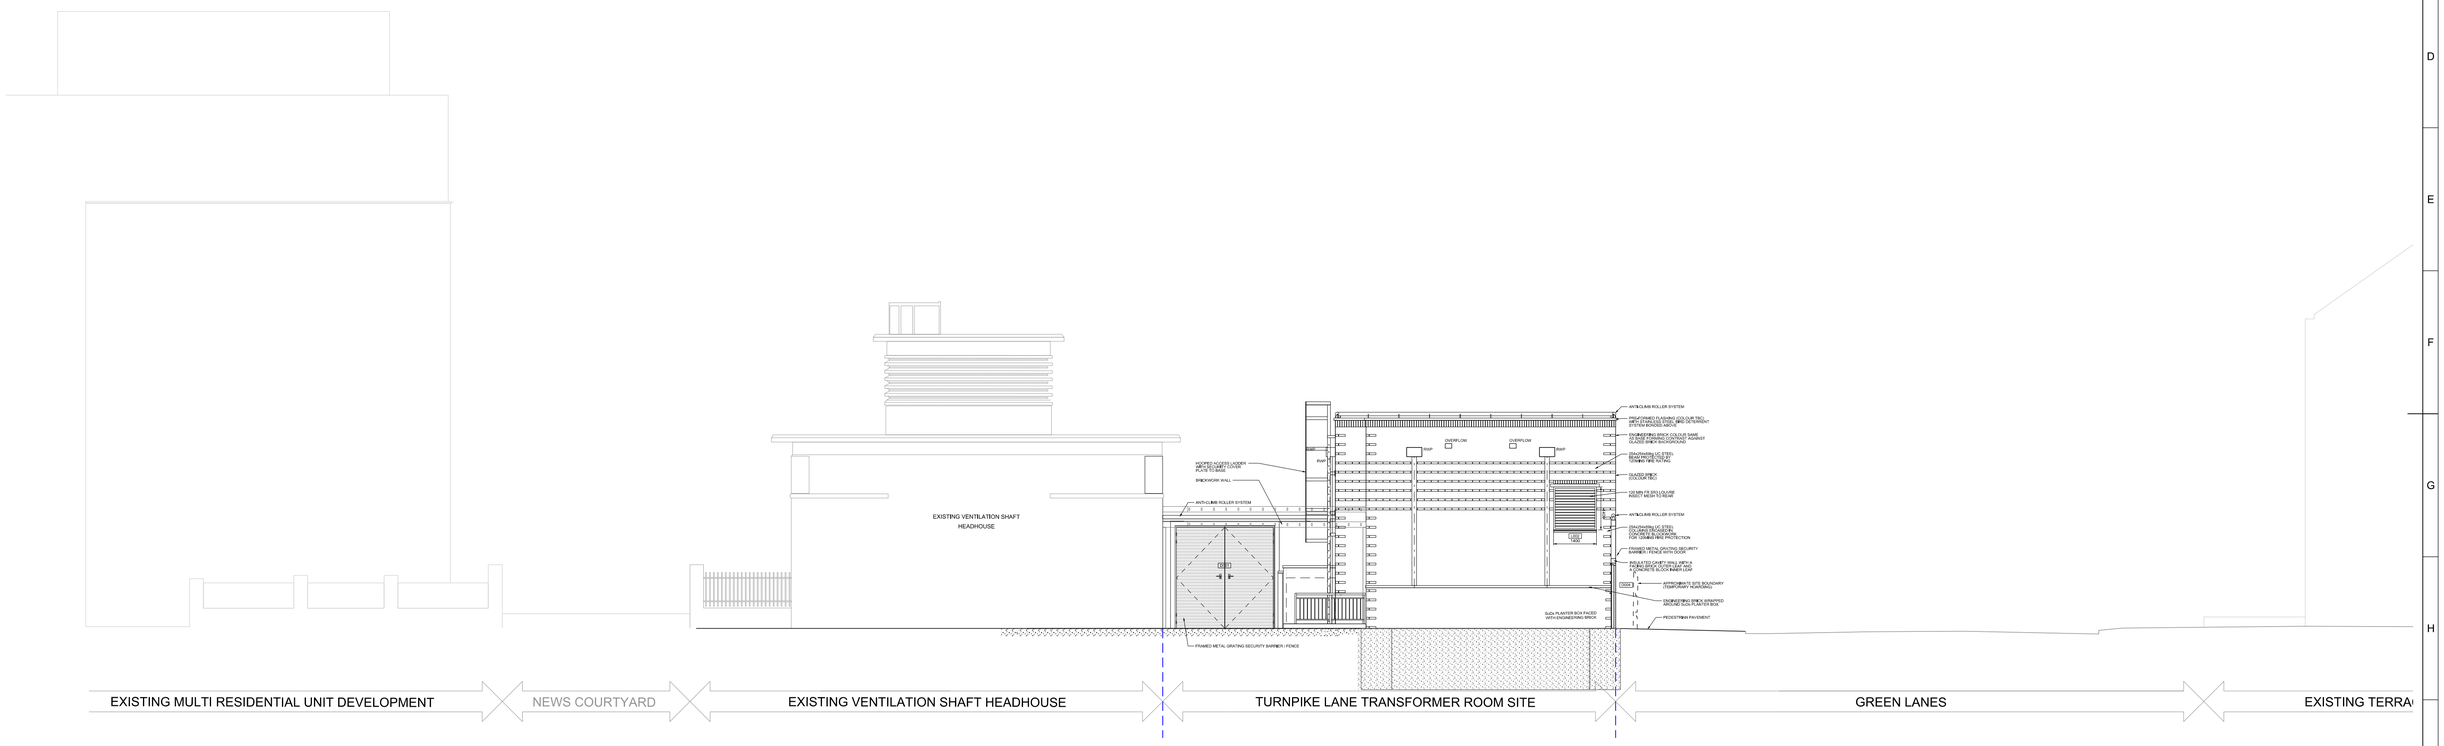

Scale Bar 1:100 @ A1

0m 2m 4m 6m 8m 10m

Key plan

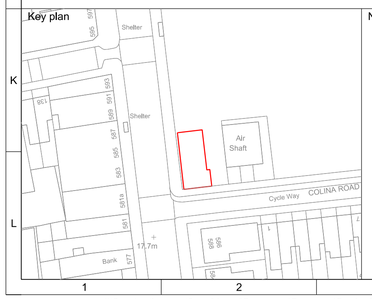

Notes:

KEY

GREY=EXISTING BUILDINGS

EXTENTS OF PROJECT SCOPE

TFL RESTRICTED

Rev	Date	Purpose / Description	Drawn	T. Checked	T. Approved	P. Approved	Authorised
P01.1	2024/12/31	ISSUED FOR TENDER S.MAXWELL					

Project
TRANSFORMER ROOMS

Originator
TRANSPORT FOR LONDON

Location
TURNPIKE LANE TRANSFORMER ROOM

Asset Classification
PREMISES

Lifecycle
CONCEPT DESIGN

Suitability
S0 NON-VERIFIED DATA

Title
TURNPIKE LANE TRANSFORMER ROOM
PROPOSED LAYOUT
NORTH ELEVATION

TECHNICAL CHECK

Transport for London

Drawing Number
UIP3513-TFL-PRM-X640-DRG-AR-11002

Rev.
P01.1