


Location Plan

Site Address: 28, Gladesmore Road, Tottenham, London, N15 6TB

Date Produced: 01-Jul-2026

Scale: 1:1250 @A4

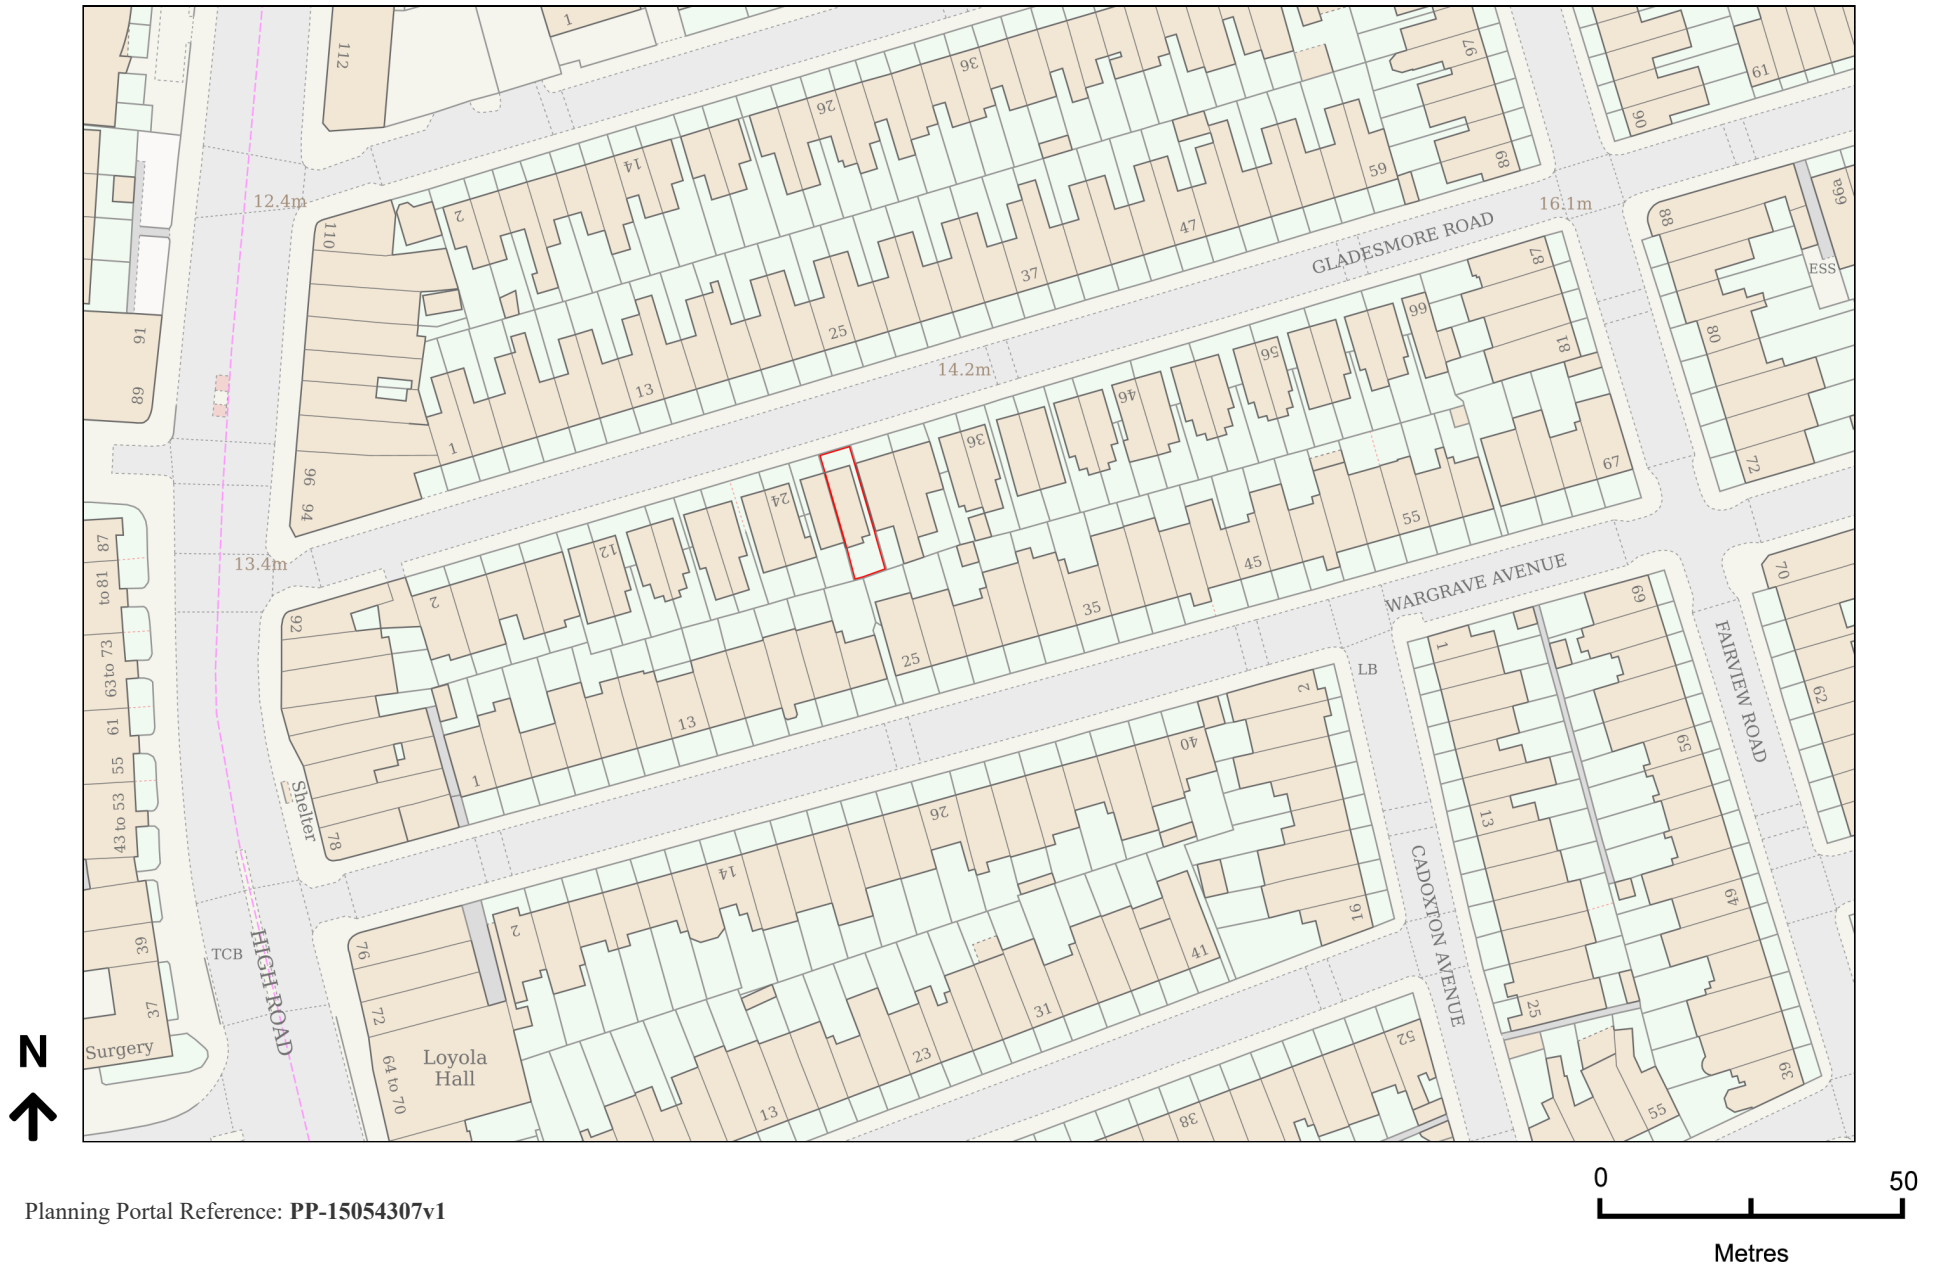

Planning Portal Reference: PP-15054307v1