
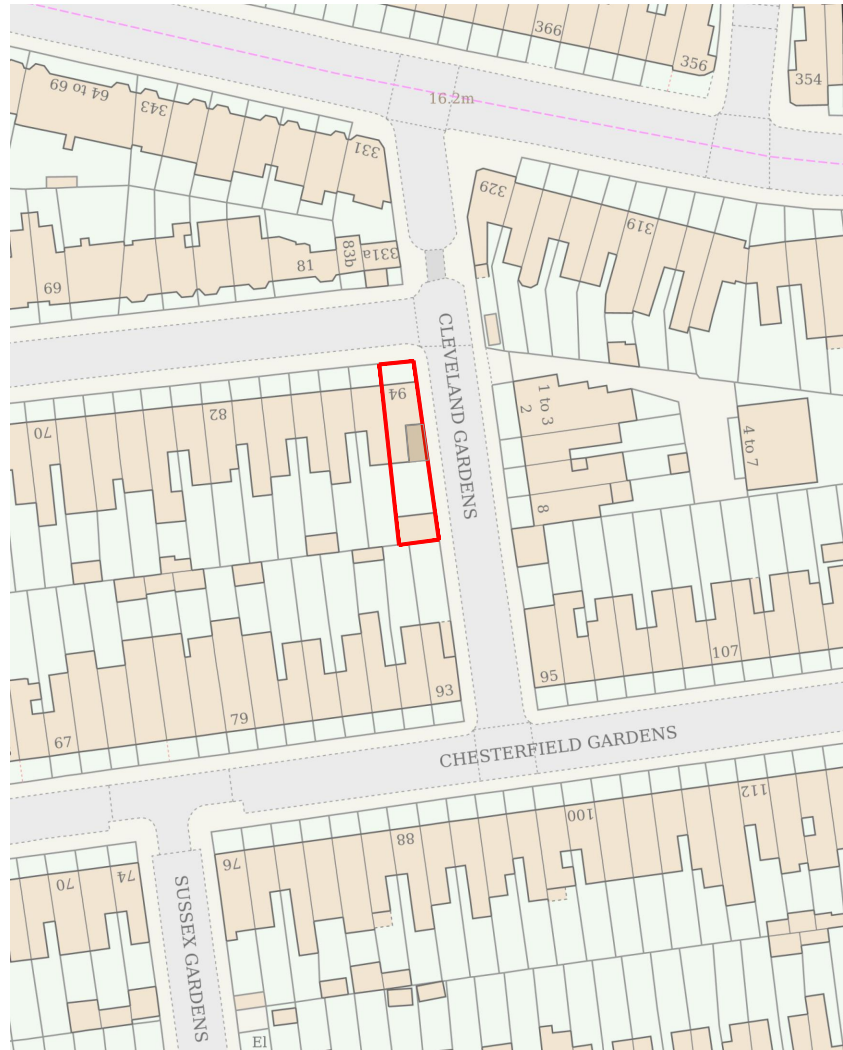
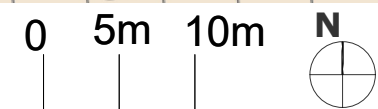



EXISTING LOCATION PLAN

1:1250@A3

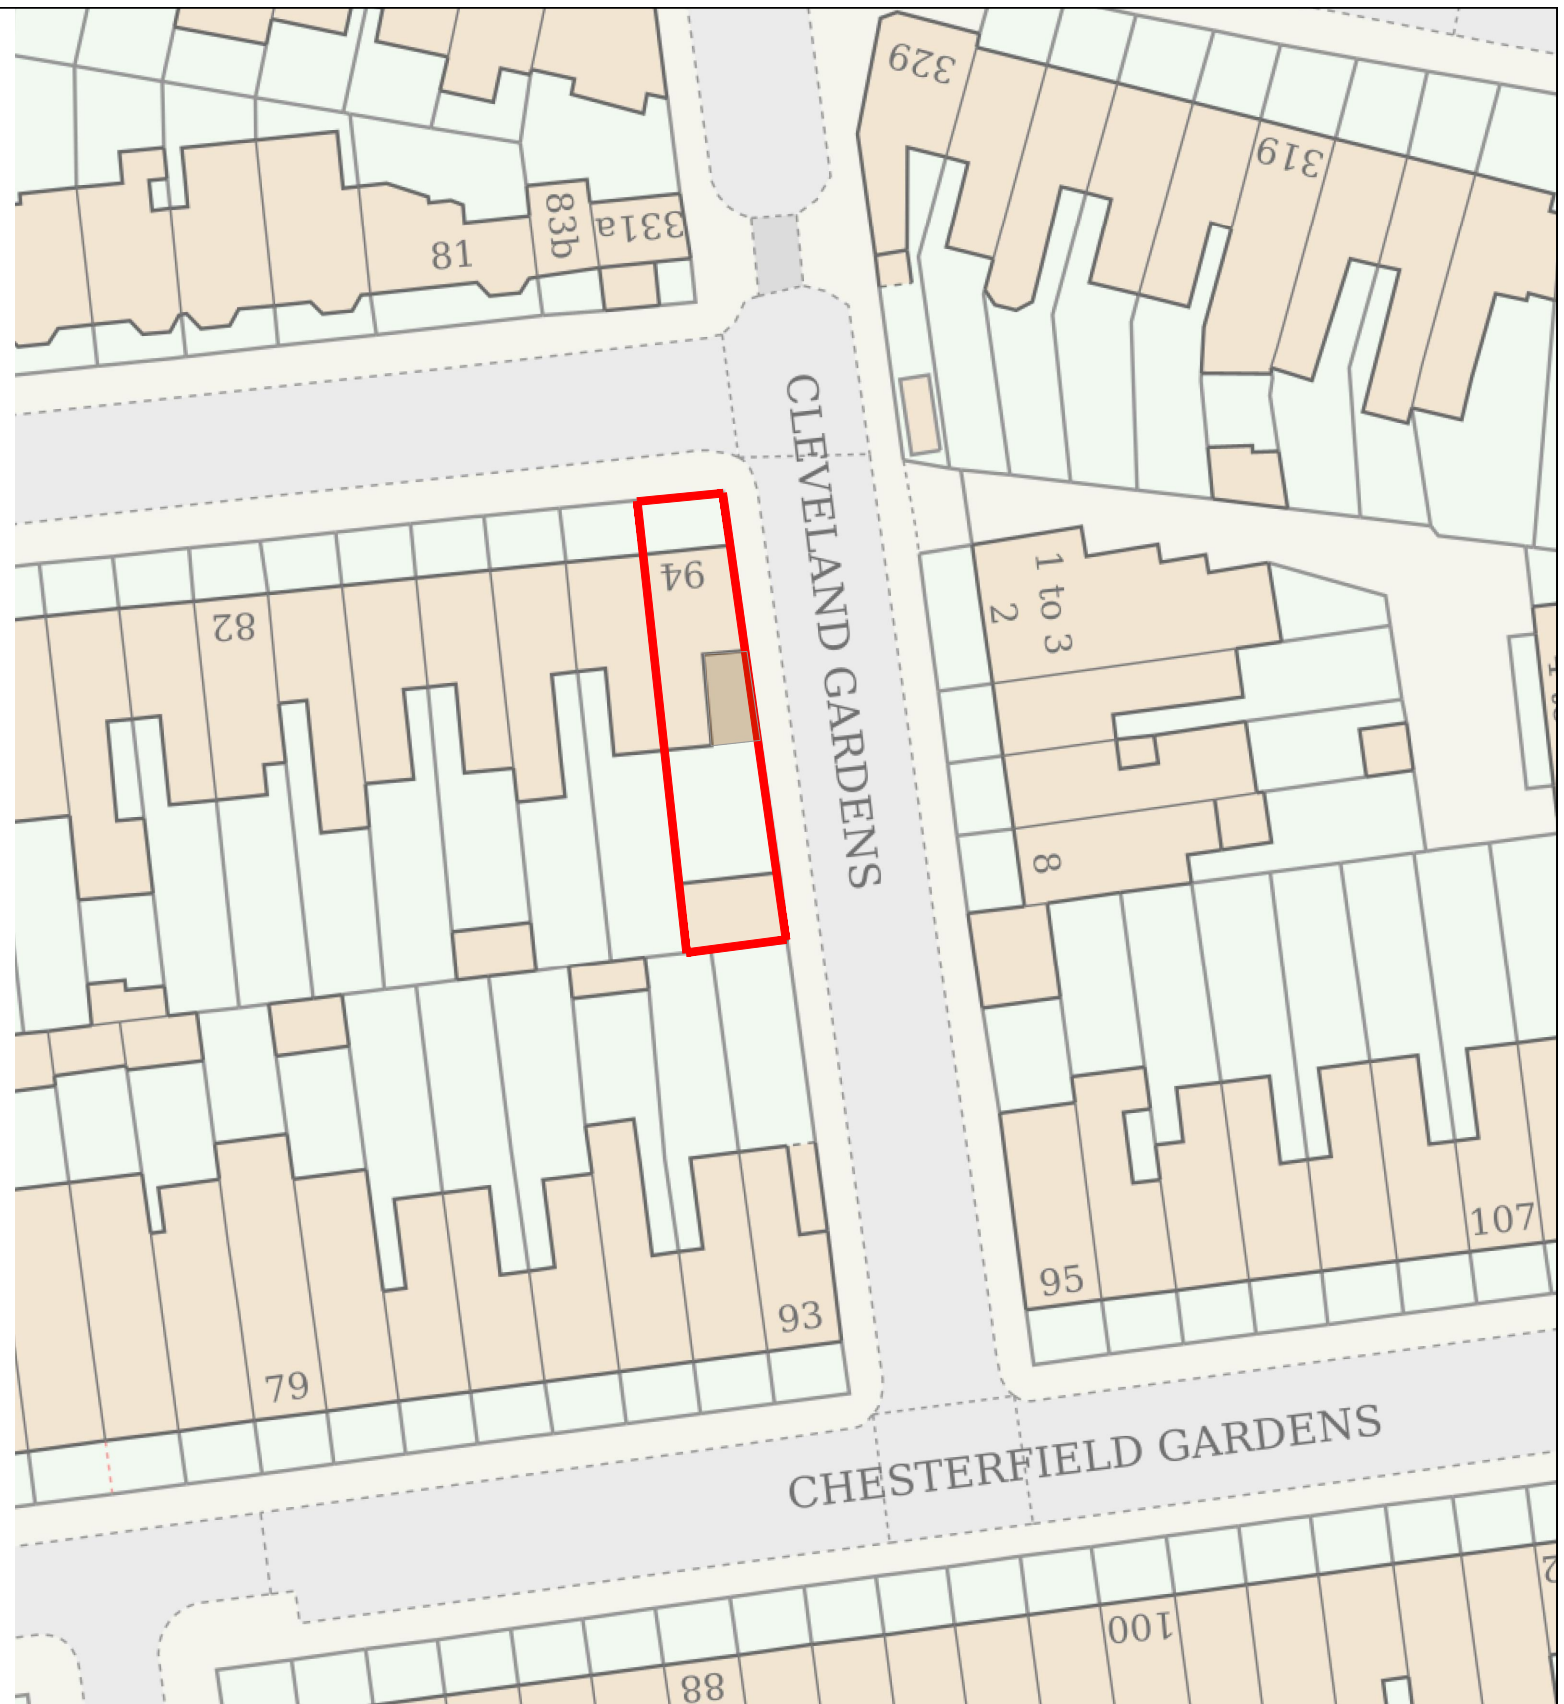

EXISTING BLOCK PLAN

1:500@A3

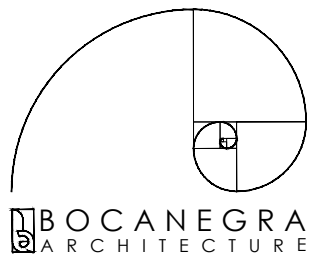

Bocanegra Architecture

Pearfield House,
London N5 2DG
www.bocanegraarchitecture.com
info@bocanegraarchitecture.com
+44 (0)7845809716

Peter Higham & Alexandra Betts	CLIENT
94 Kimberly Gardens	PROJECT
N4 1LE	POSTCODE
UK	COUNTRY

PROPOSED SITE AND BLOCK PLAN	TITLE
00	REVISION
29/06/2026	DATE
000	DRAWING NUMBER