
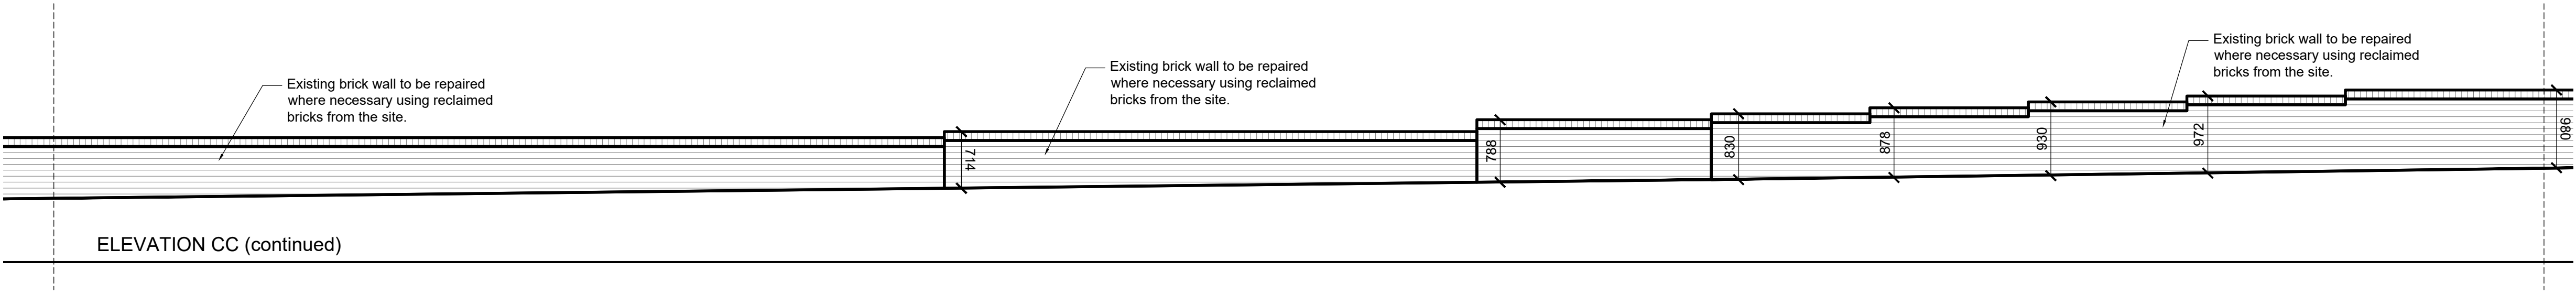
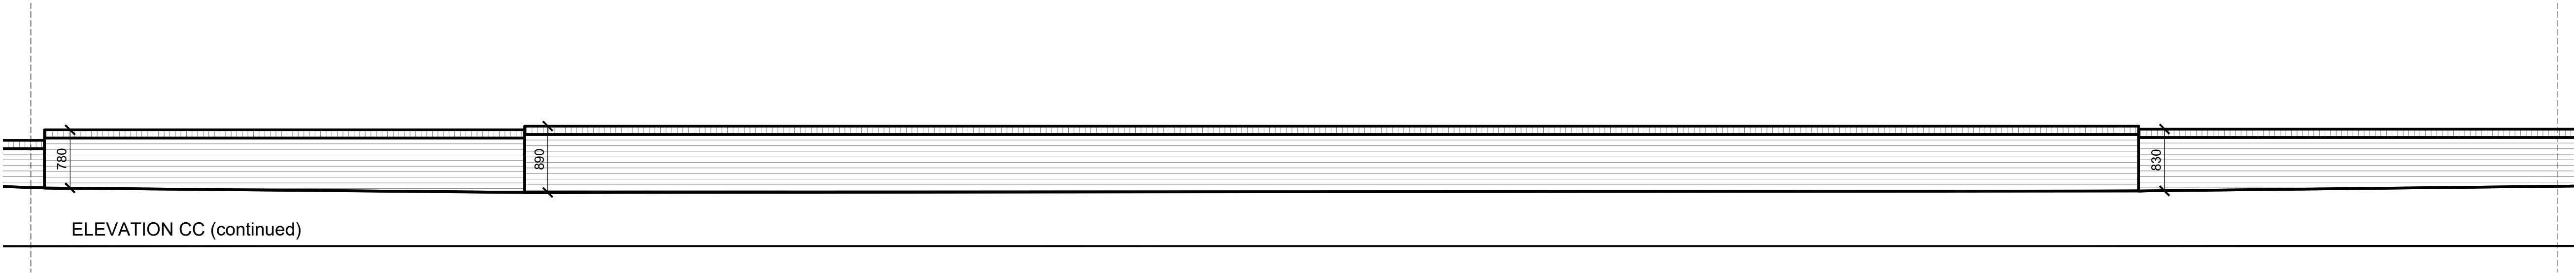


Figured dimensions only are to be used. All dimensions to be checked onsite. Differences between drawings and between drawings and specification or bills of quantities to be reported to the PRC Group.




© The copyright of the drawings and designs contained therein remains vested in the PRC Group.

Revisions: Drawn/Chkd: Date:

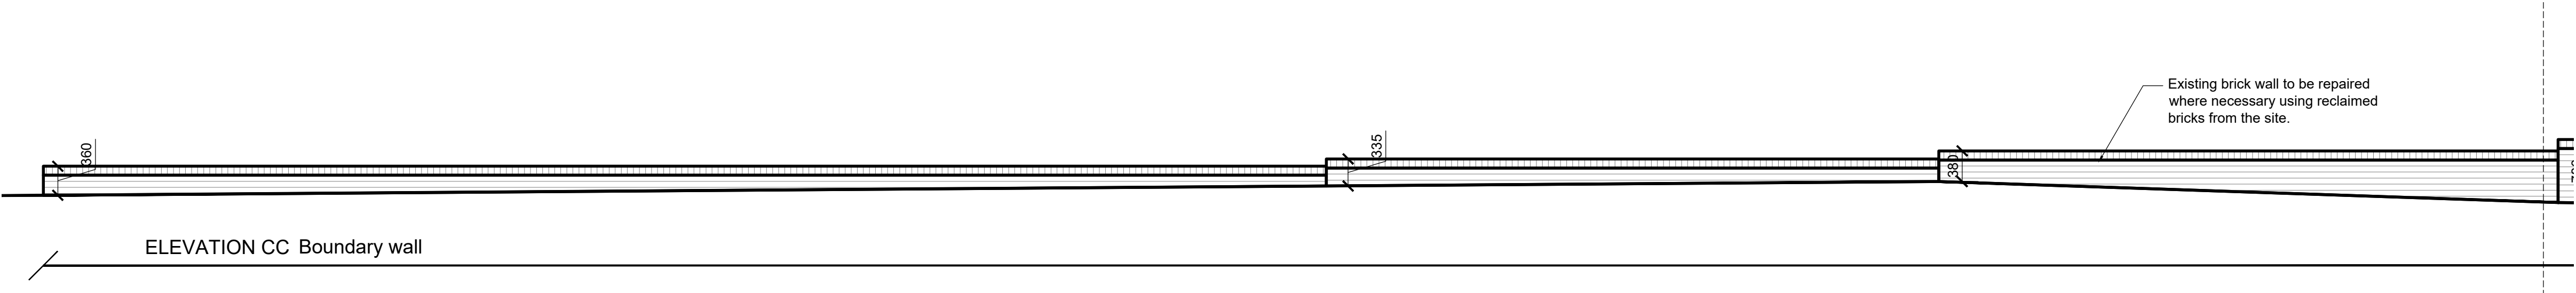

Assumptions of brick boundary wall conditions have been made visually. Full assessment of wall will be required to confirm works required.



All dimensions indicative only

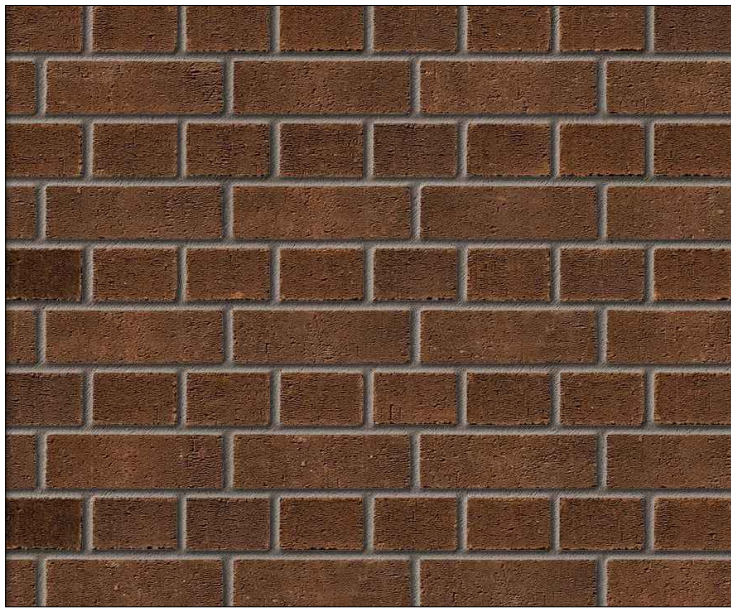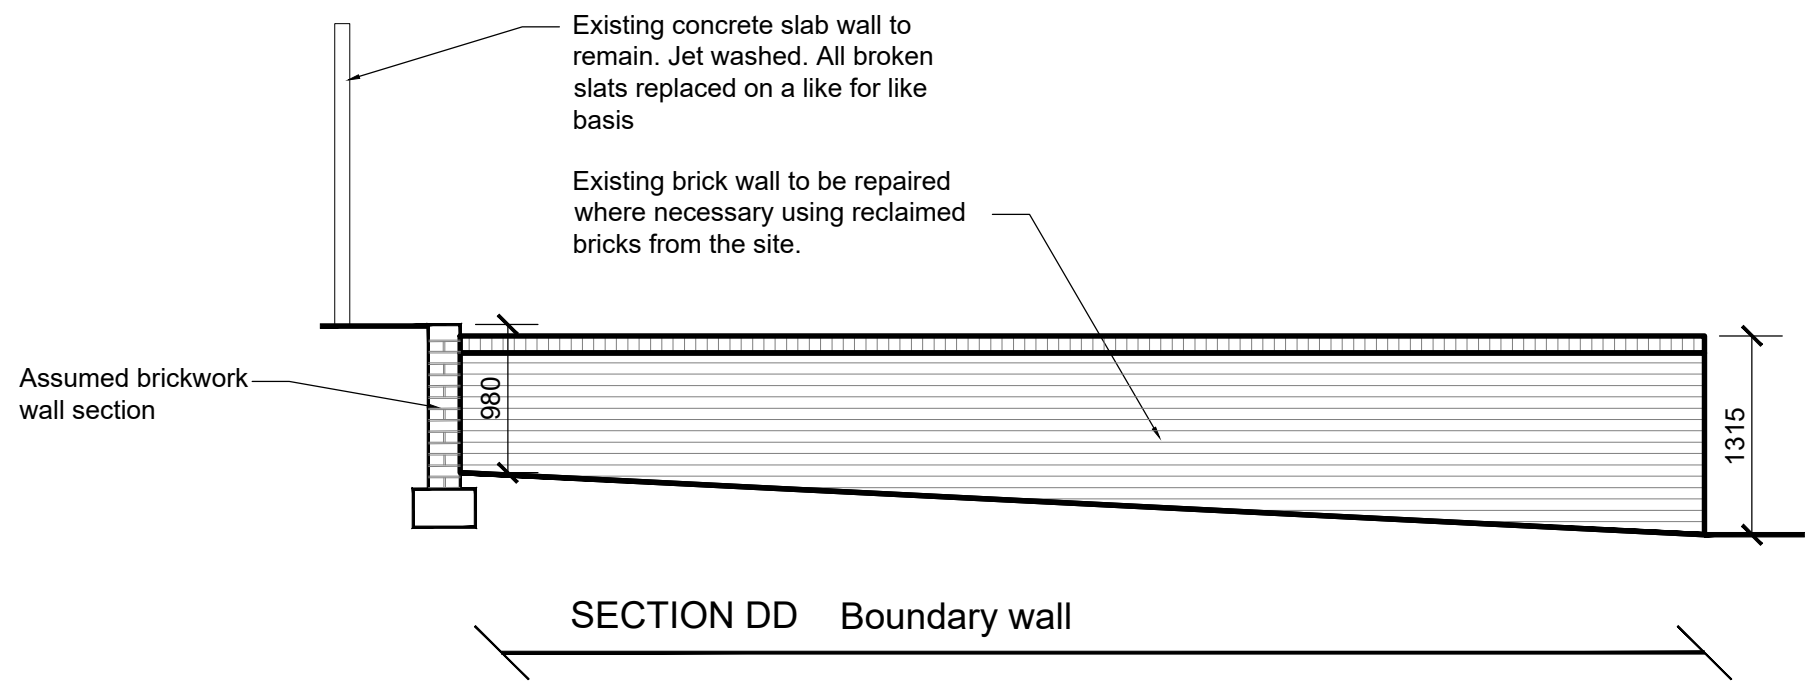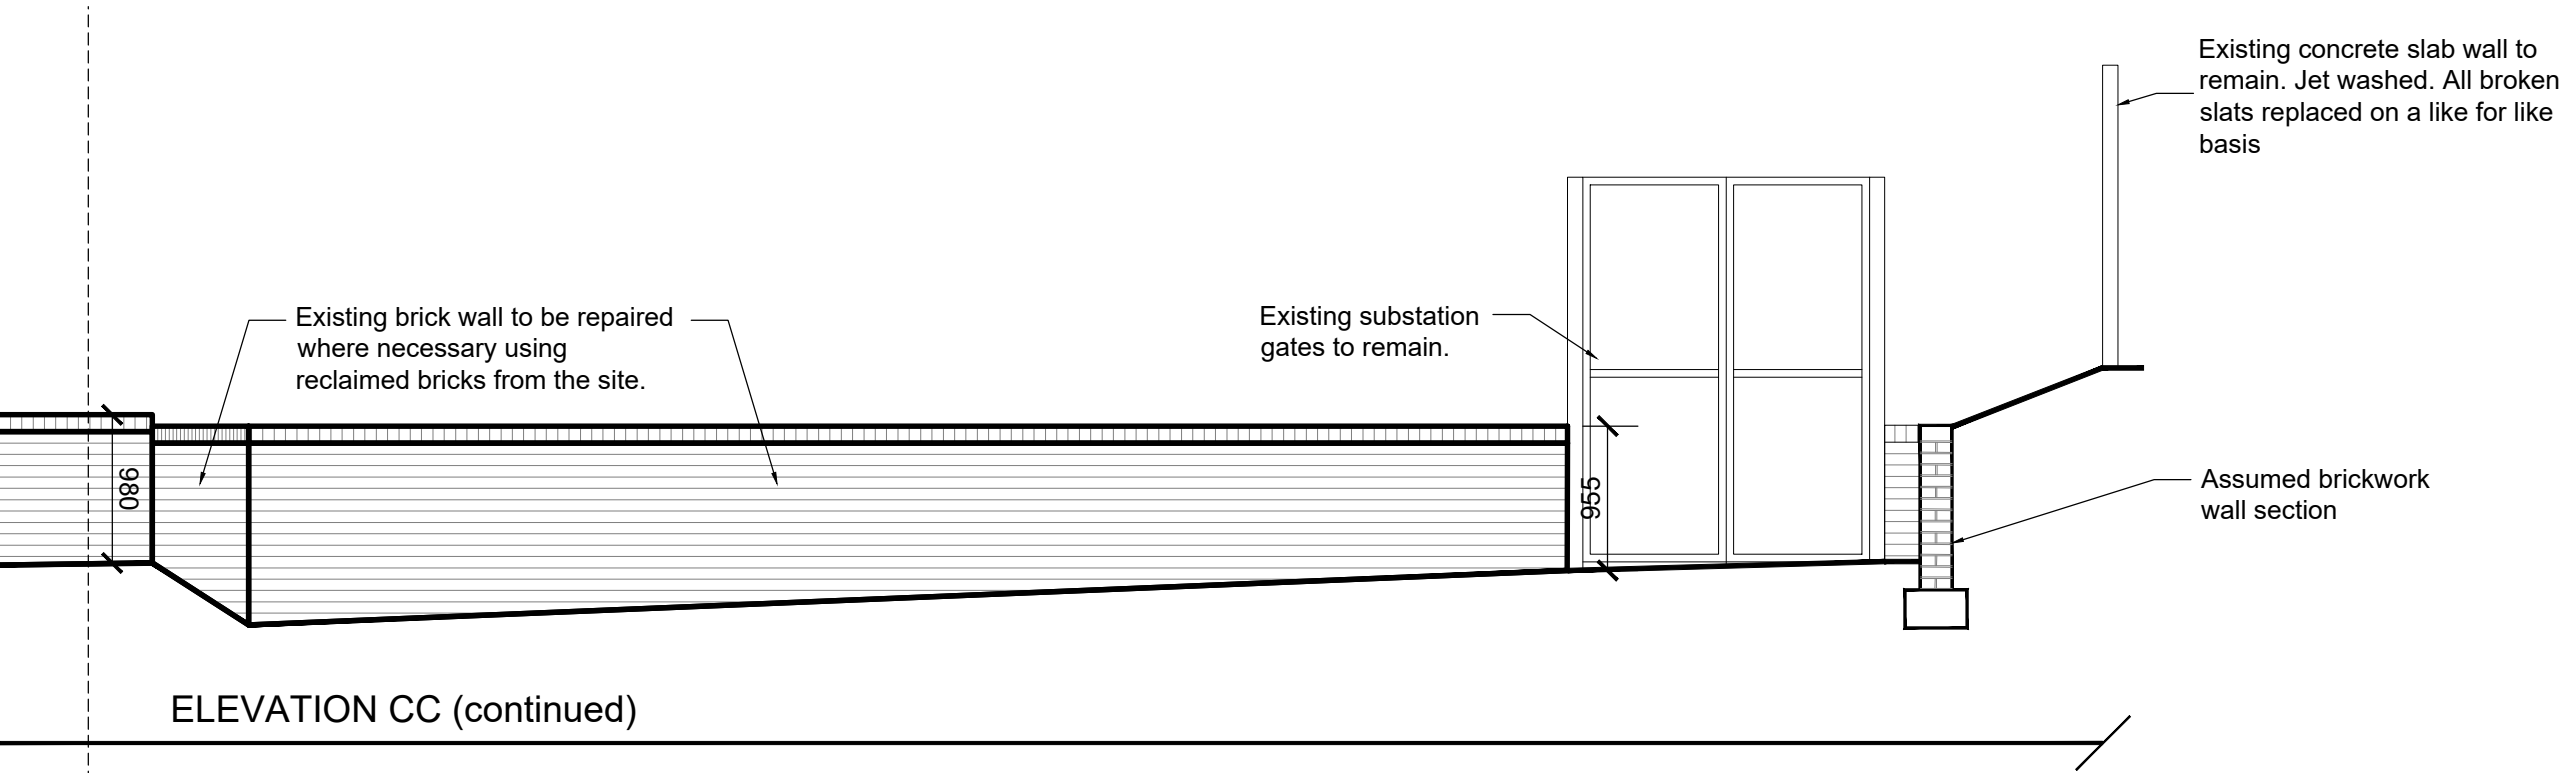

Proposed new brick: Kingscourt - Brown Rustic Brick or similar in appearance and type.



Existing brick

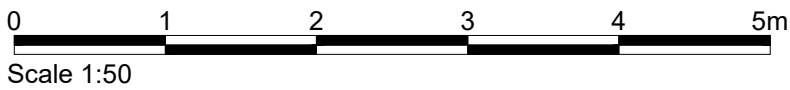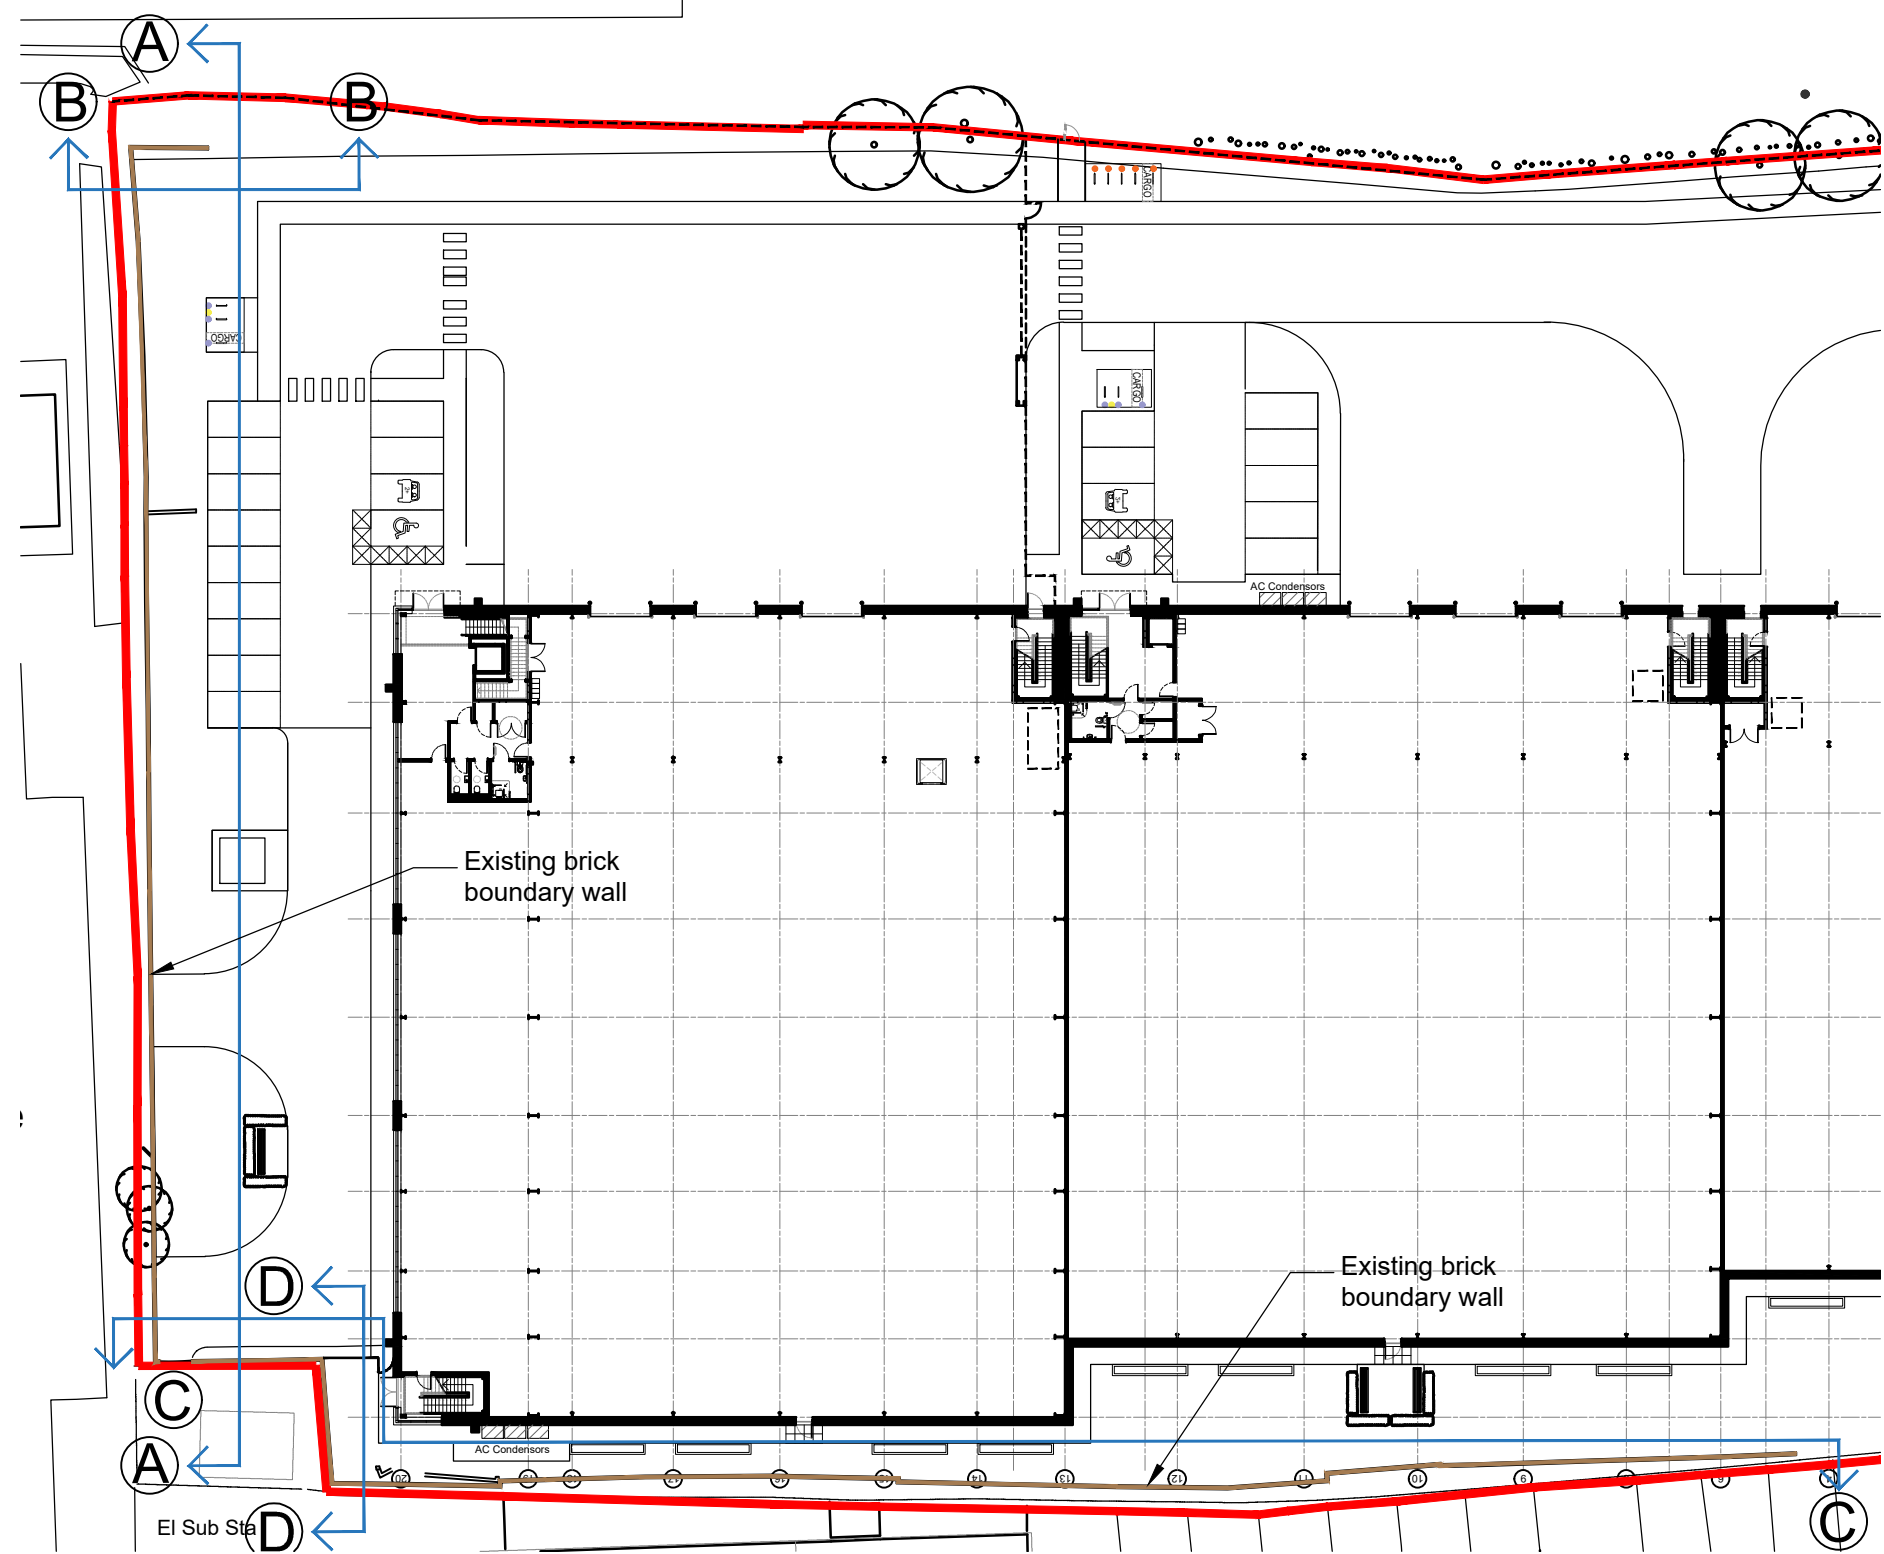

Client:
VERITY TRUSTEES LTD

Project:
BOOKER TOTTENHAM

Drawing Title:
SITE WALL ELEVATION C AND D

Scale @ A1: 1:50
Checked by: ME
Date: JUN 26
Job No: 11472
Stage: PL 201
Drawing No: *
Rev: *

Issue Status:
Construction ☐ Preliminary ☐
Information ☐ Approval ☐
Tender ☐

PRC Architecture & Planning



12 Warren Yard,
Warren Park,
Milton Keynes,
MK12 5HW
01908 305 246

info@prc-group.com
www.prc-group.com

Architecture
Planning
Master Planning
Urban Design
Interiors
Landscape

Offices
Woking
London
Milton Keynes
Warsaw