0 10 20 30 40 50
Location Plan 1:500 at A3

N

Site

Proposed Area

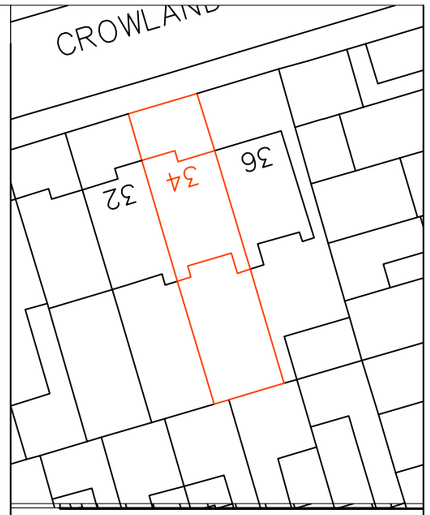

0 10 20 30 40 50
Location Plan 1:500 at A3

N

ADDRESS:

34 Crowland Rd,
London N15 6UT

TITLE:

Proposed Type 3 Loft Extensions

DATE:

03/07/2026

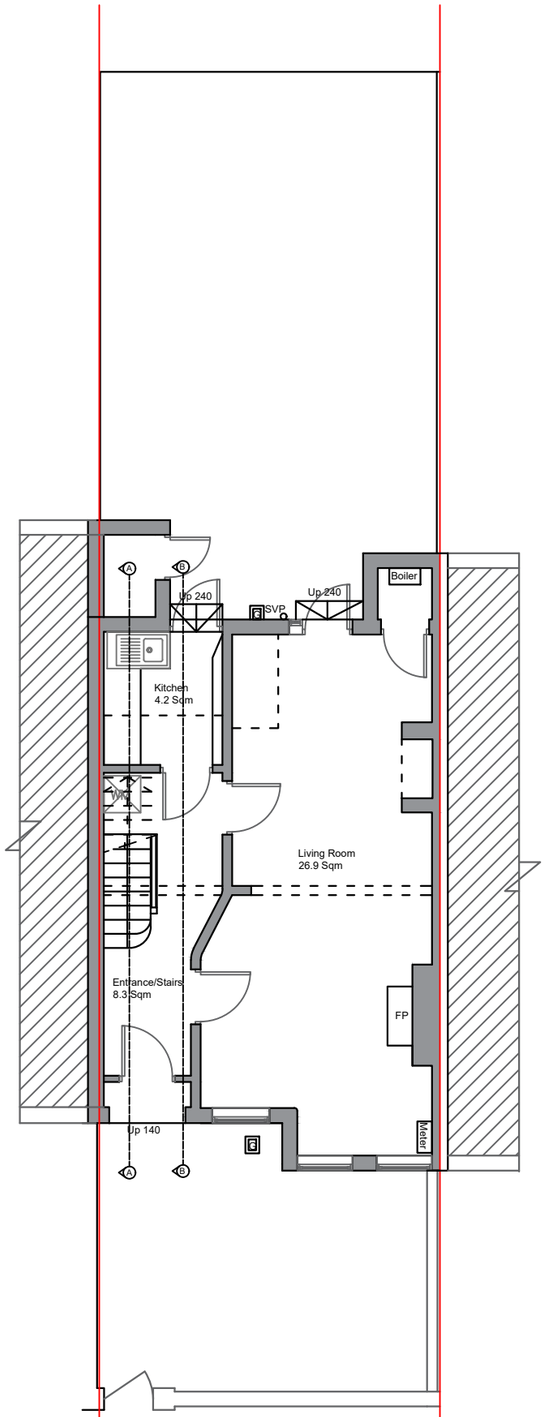

Existing ground Floor Layout

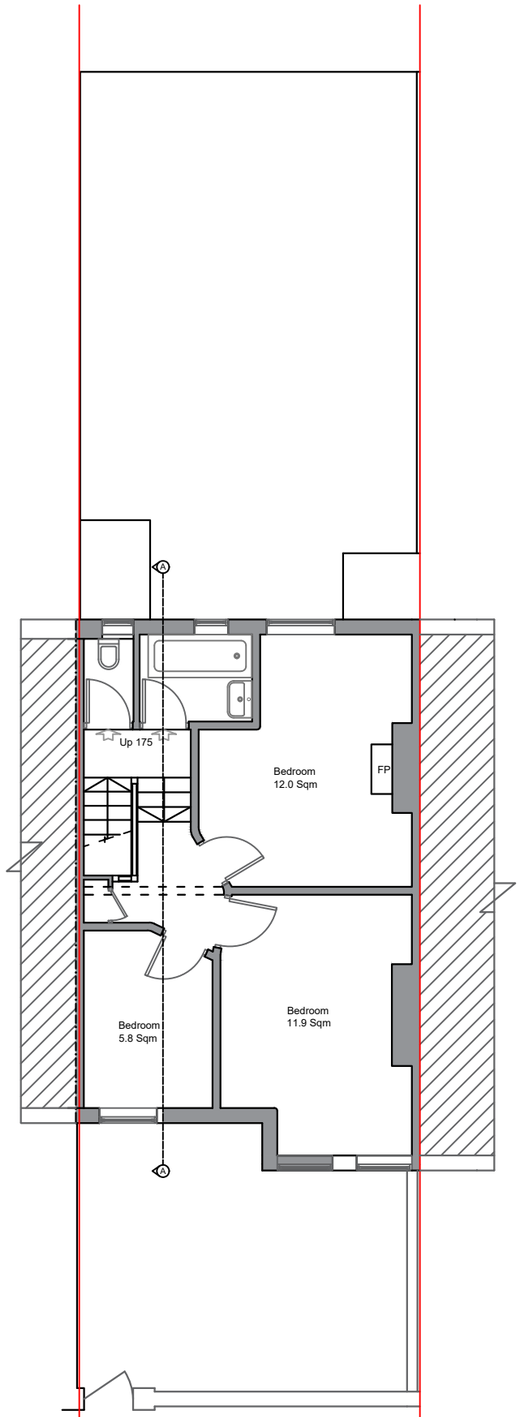

Existing First Floor Layout

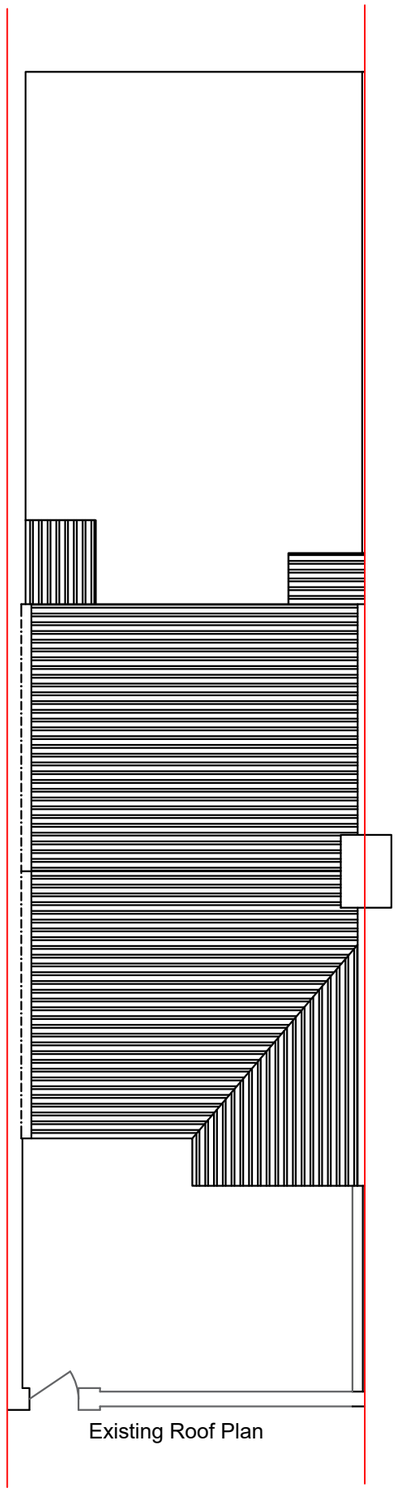

Existing Roof Plan

Total Existing GIA:86.3m2 each property

0 5M

VITCO
PLANNING AND ARCHITECTURE

21 Lewston Place London N16 6RJ
020 35149817 M: 07506924401
E: info@vitcoplanning.co.uk

PROJECT:

34 Crowland Rd,
London N15 6UT

TITLE:

Existing floor plans

DATE:

03/07/2026

DWG NO:	REV:	Drawn by:
01		-

NOTE: The drawings are for idea or planning purposes only. professional knowledge is required to be approved before any kind of work. All dimensions to be checked on site.

SCALE: 1:100 at A3

Existing Front Elevation

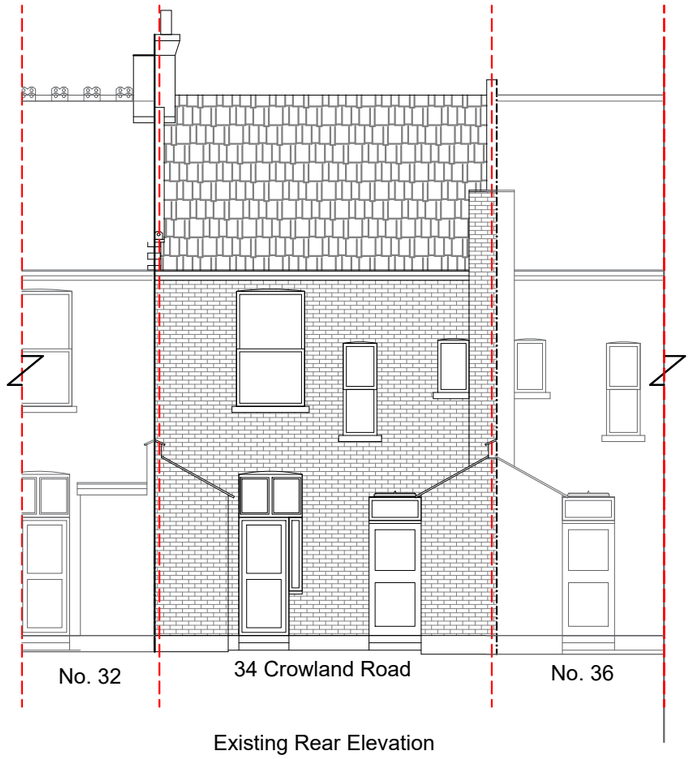

Existing Rear Elevation

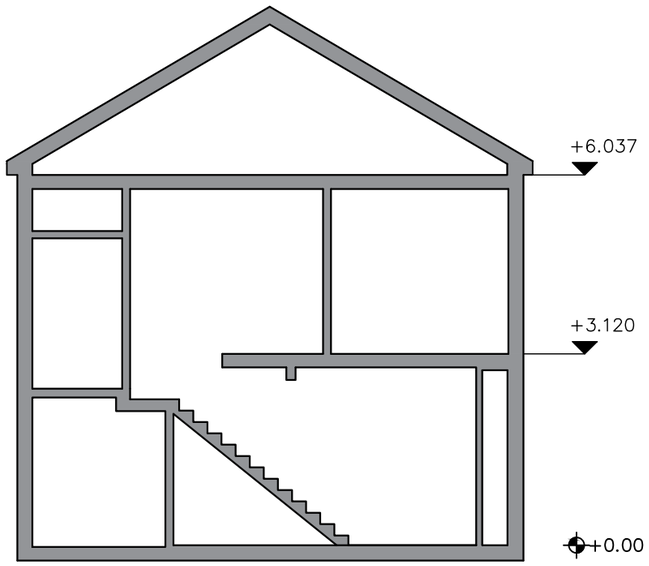

Existing Section A-A

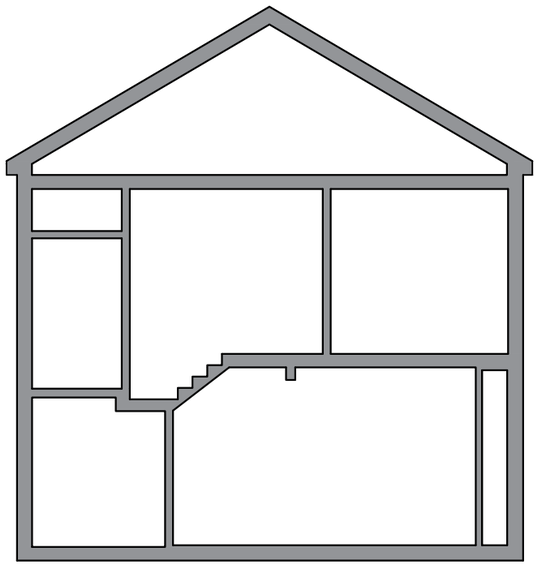

Existing Section B-B

VITCO
PLANNING AND ARCHITECTURE
21 Lewston Place London N16 6RJ
020 35149817 M: 07506924401
E: info@vitcoplanning.co.uk

PROJECT:

34 Crowland Rd,
London N15 6UT

TITLE:

Existing Elevations & Sections

DATE:

03/07/2026

DWG NO:	REV:	Drawn by:
02	04	-

NOTE: The drawings are for idea or planning purposes only. professional knowledge is required to be approved before any kind of work. All dimensions to be checked on site.

SCALE: 1:100 at A3

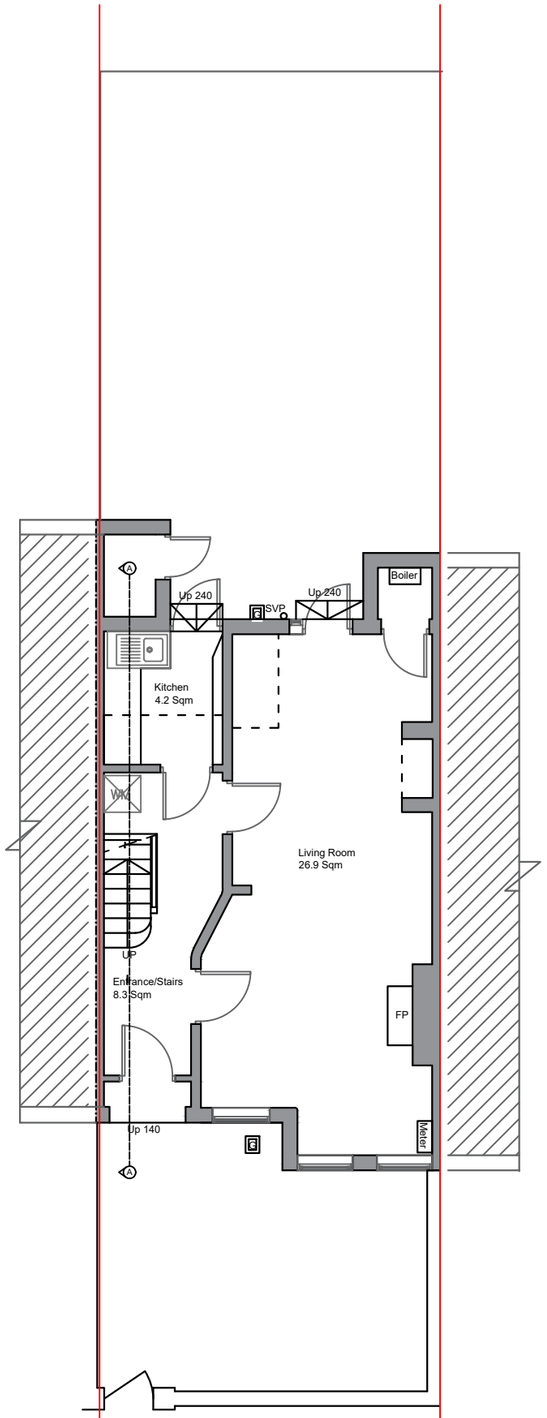

Proposed Ground Floor Layout

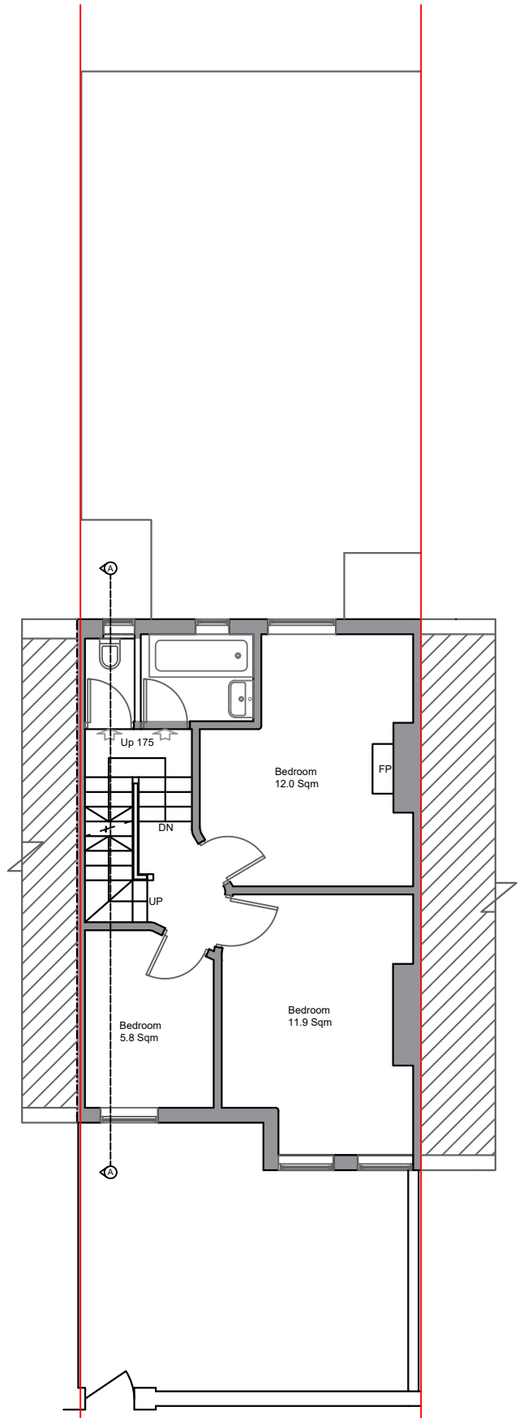

Proposed First Floor Layout

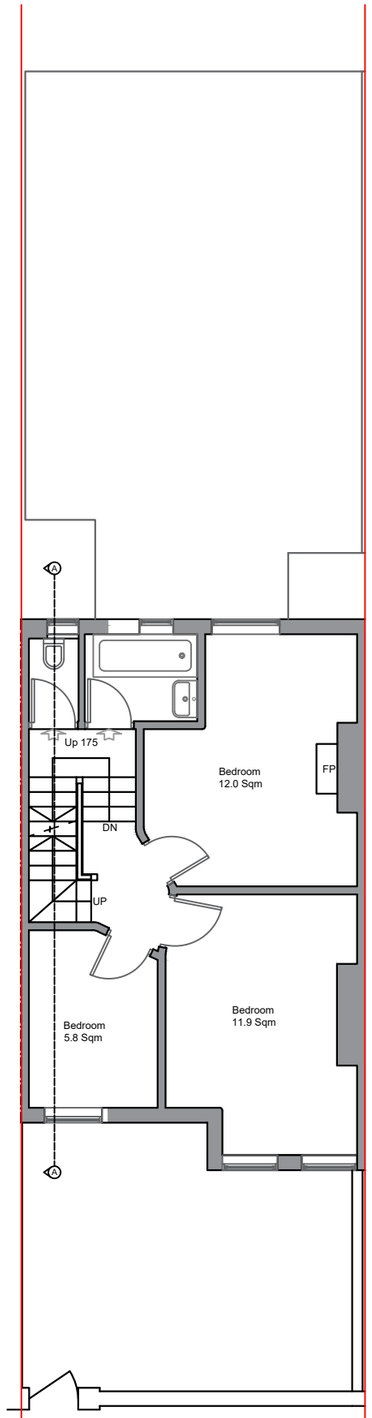

Proposed Second Floor Layout

Total Existing GIA:86.3m2 each property

0 5M

VITCO
PLANNING AND ARCHITECTURE

21 Lewston Place London N16 6RJ
020 35149817 M: 07506924401
E: info@vitcoplanning.co.uk

PROJECT:

34 Crowland Rd,
London N15 6UT

TITLE:

Proposed Floor Plans

DATE:

03/07/2026

DWG NO:	REV:	Drawn by:
03		-

NOTE: The drawings are for idea or planning purposes only. professional knowledge is required to be approved before any kind of work. All dimensions to be checked on site.

SCALE: 1:100 at A3

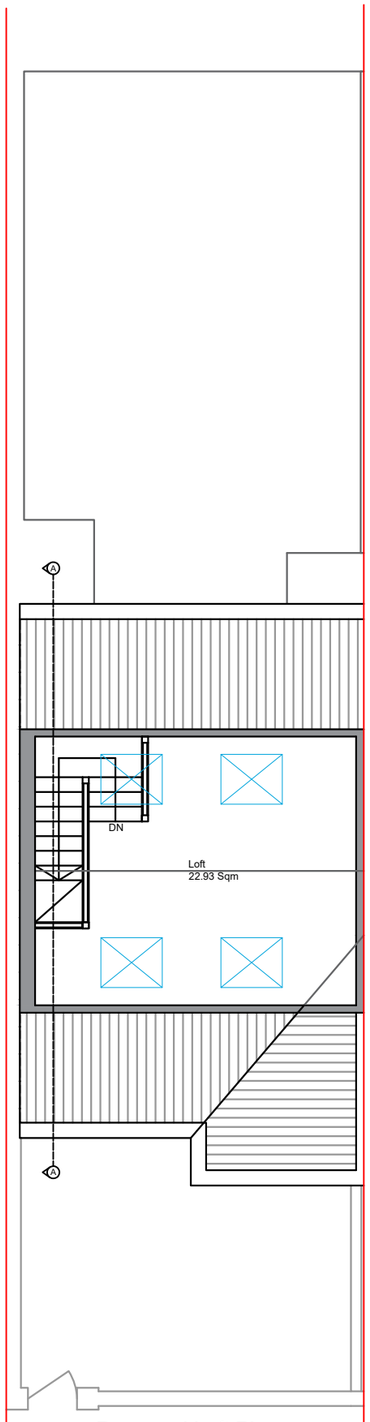

Proposed Loft Plan

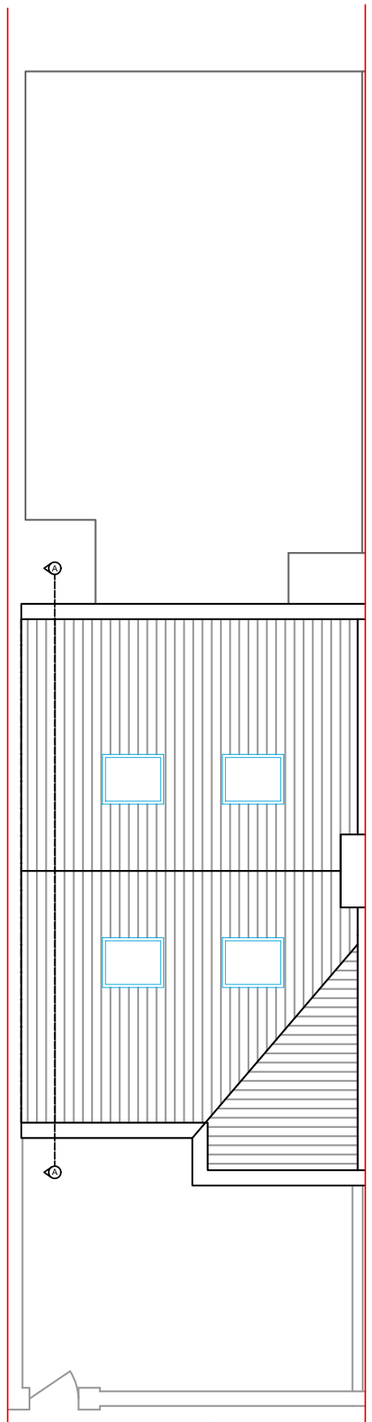

Proposed Roof Plan

VITCO
PLANNING AND ARCHITECTURE

21 Lewston Place London N16 6RJ
020 35149817 M: 07506924401
E: info@vitcoplanning.co.uk

PROJECT:

34 Crowland Rd,
London N15 6UT

TITLE:

Proposed Floor Plans

DATE:

03/07/2026

DWG NO:	REV:	Drawn by:
04		-

NOTE: The drawings are for idea or planning purposes only. professional knowledge is required to be approved before any kind of work. All dimensions to be checked on site.

SCALE: 1:100 at A3

Proposed Front Elevation

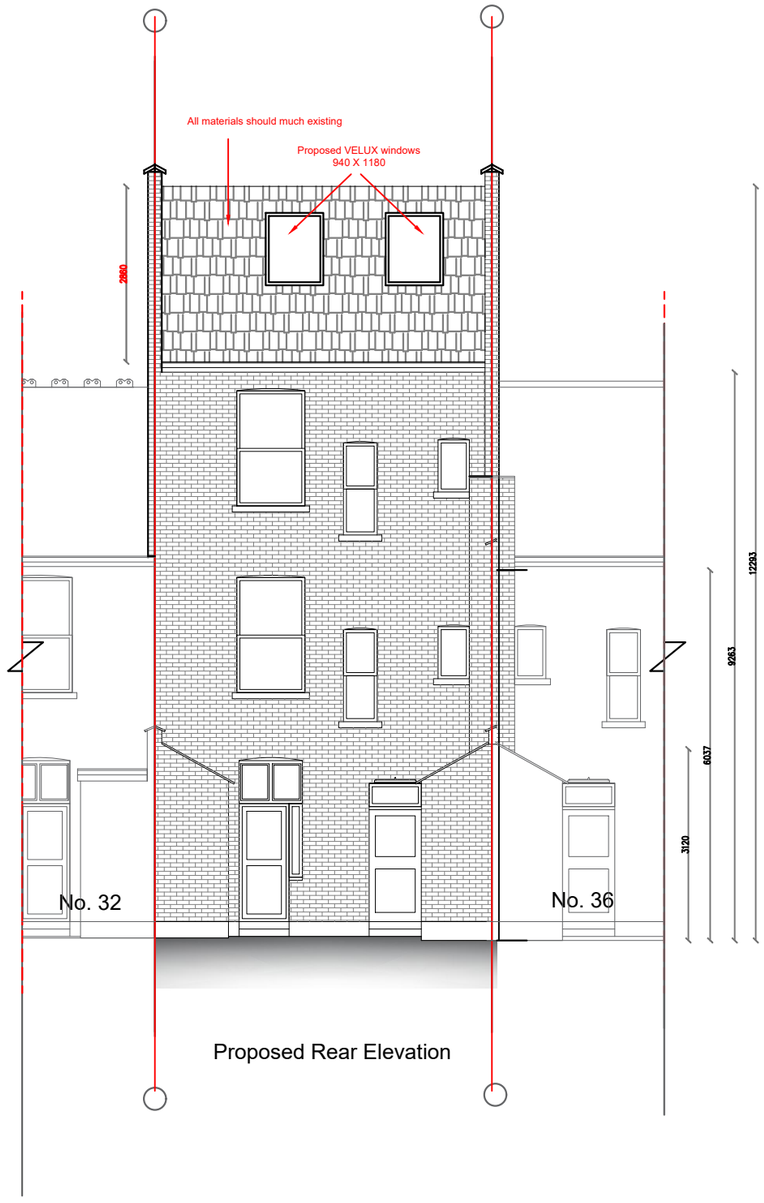

Proposed Rear Elevation

VITCO
PLANNING AND ARCHITECTURE

21 Lewston Place London N16 6RJ
020 35149817 M: 07506924401
E: info@vitcoplanning.co.uk

PROJECT:

34 Crowland Rd,
London N15 6UT

TITLE:

Proposed Elevations

DATE:

03/07/2026

DWG NO:	REV:	Drawn by:
05	04	Joil

NOTE: The drawings are for idea or planning purposes only. professional knowledge is required to be approved before any kind of work. All dimensions to be checked on site.

SCALE: 1:100 at A3

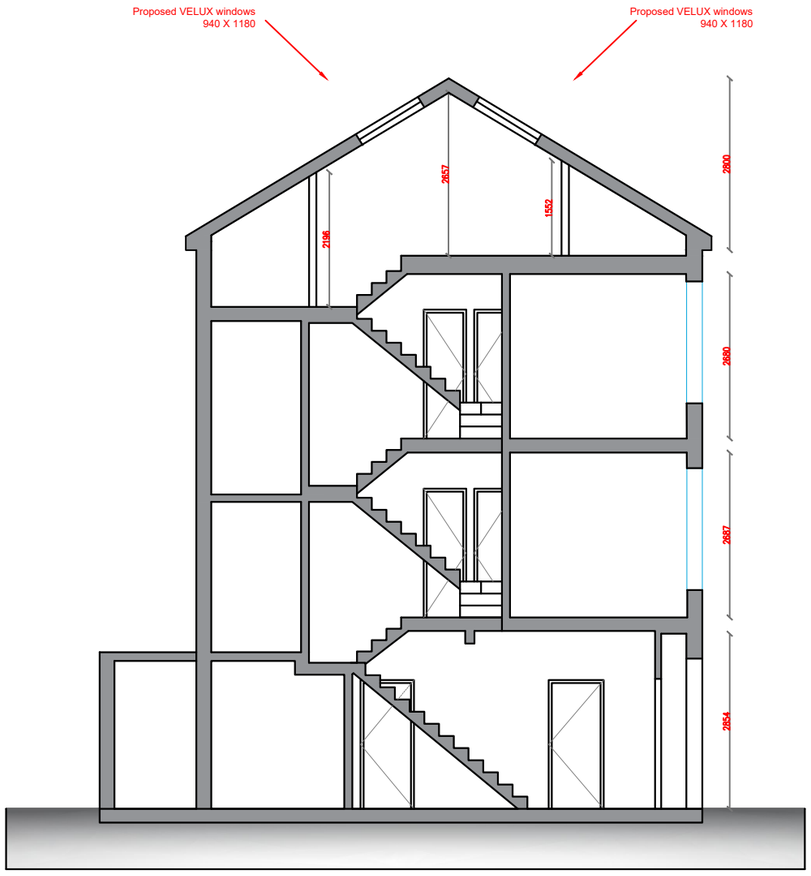

Proposed Section A-A

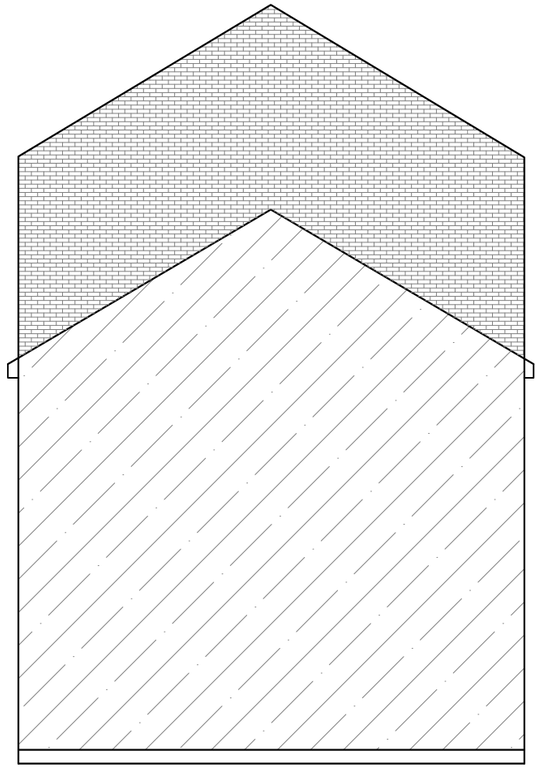

Proposed side elevation

VITCO
PLANNING AND ARCHITECTURE

21 Lewston Place London N16 6RJ
020 35149817 M: 07506924401
E: info@vitcoplanning.co.uk

PROJECT:

34 Crowland Rd,
London N15 6UT

TITLE:

Proposed Section AA
And side Elevation

DATE:

03/07/2026

DWG NO:	REV:	Drawn by:
06	04	-

NOTE: The drawings are for idea or planning purposes only. professional knowledge is required to be approved before any kind of work. All dimensions to be checked on site.

SCALE: 1:100 at A3