



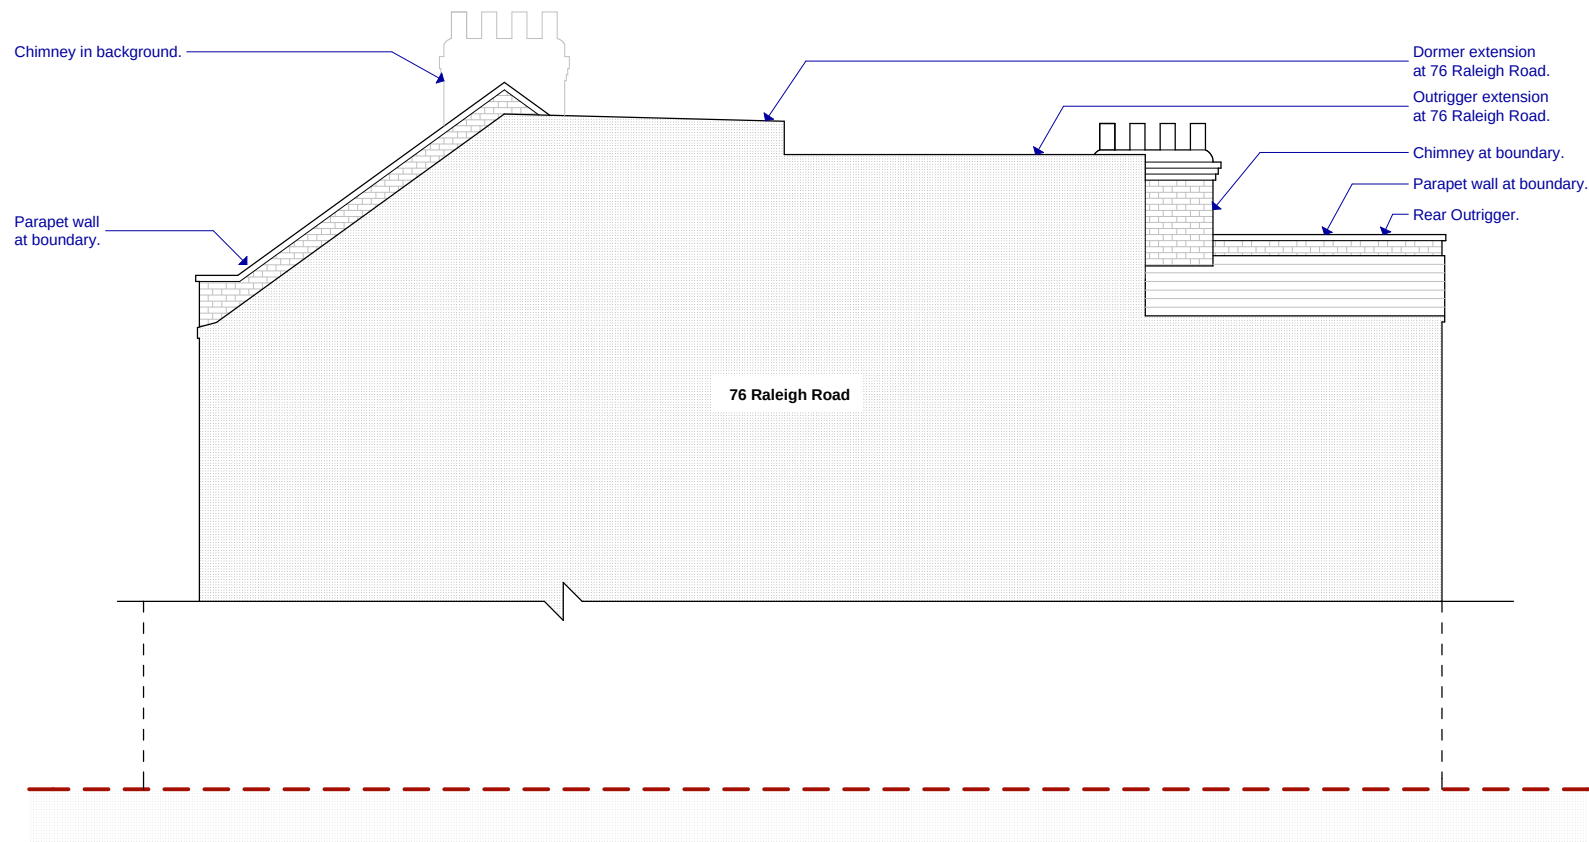

Existing West Elevation / Existing Section C-C

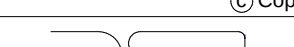

0 1m 5m

				File ref: 1795 - BA - Plans 1.pln			© Copyright		
Project	Flat 2, 78 Raleigh Road		Drawing size	A4	Preliminary		Rev	Date	 ARCHITECTS DONALD SHEARER CHARTERED ARCHITECTS
					Planning				
Client	Caraselle Ltd	Date	June 26	Scale	1:100	Building Regs			
						Tender			
Drawing	Existing West Elevation / Section C-C	Reference Number	1795-BA-108	Ref:	Construction				
					As Built				
						Scholar's House, Shottery Brook Office Park, Tel : 01789 294 560 Timothy's Bridge Road, Stratford-upon-Avon, Warwickshire, CV37 9NR ds-architects@hotmail.co.uk			