




Existing Right Elevation

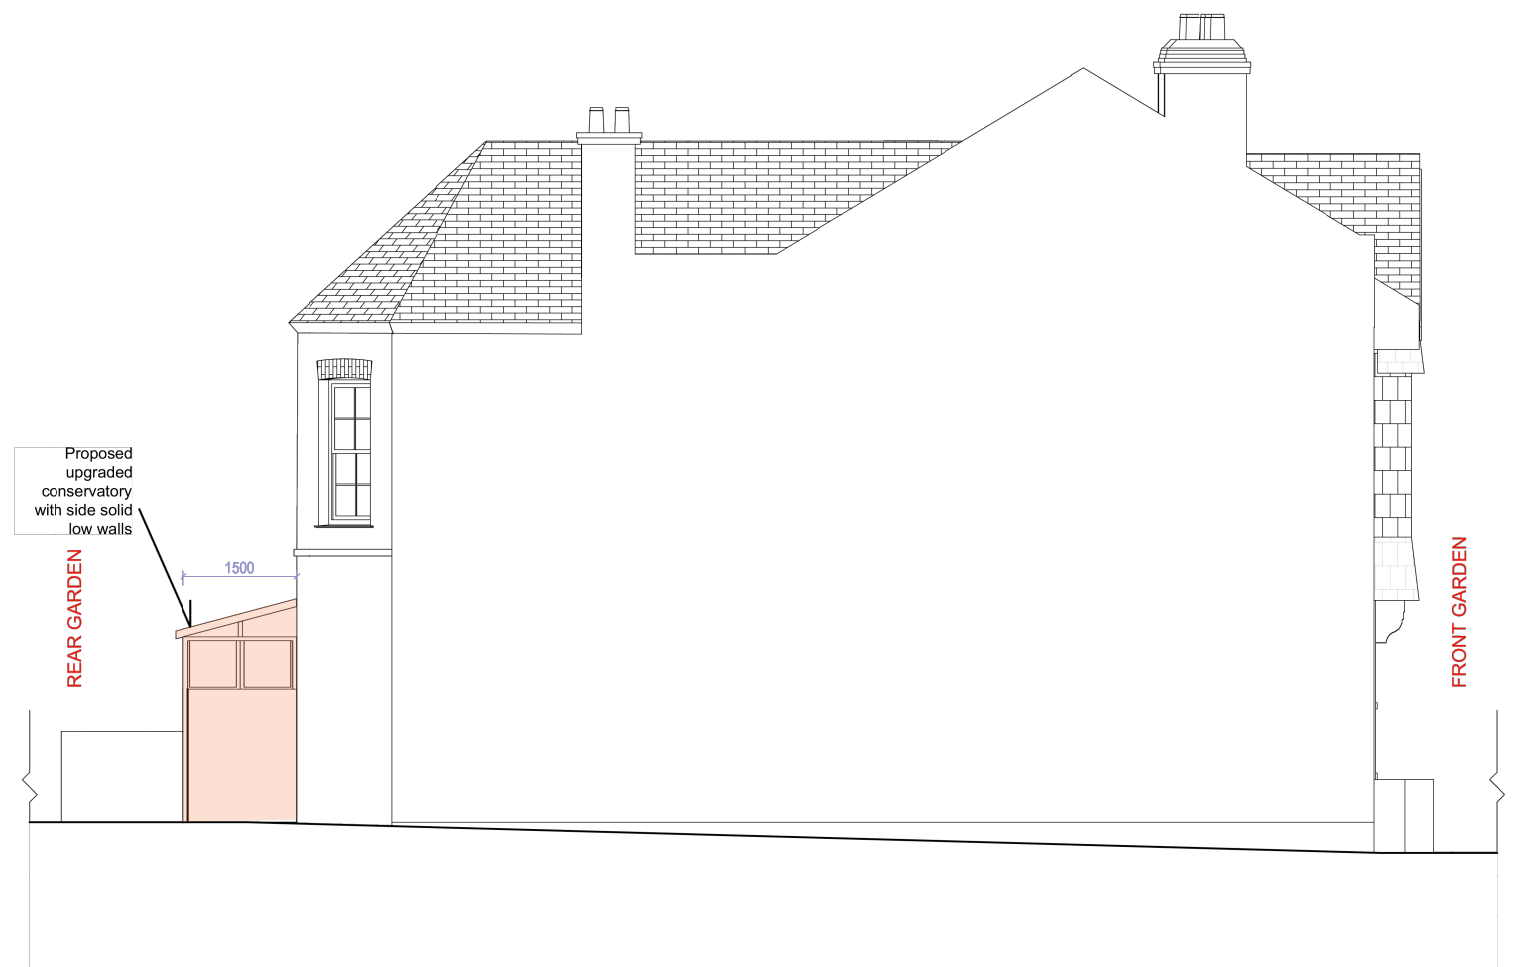

Proposed Right Elevation



ELEMENTS AFFECTED BY NON-MATERIAL AMENDMENT

0 1 2m

PROJECT
Cholmeley Park

ADDRESS
24 Cholmeley Park
London
N6 5EU

DRAWING TITLE
Existing & Proposed Right Elevations

SCALE	DATE	REV	DWG NO.
1:100@A3	28/02/25	A	D107

Proficiency
Design & Build

RIBA 
Royal Institute of
British Architects

arb
Architects Registration Board

NOTE:
1. All dimensions to be verified on site.
2. All dimensions are in millimeters.
3. The Copyright of this drawing belongs to Proficiency Design & Build.