


Location Plan

Site Address: Easting: 532178 Northing: 190568

Date Produced: 03-Jul-2026

Scale: 1:1250 @A4

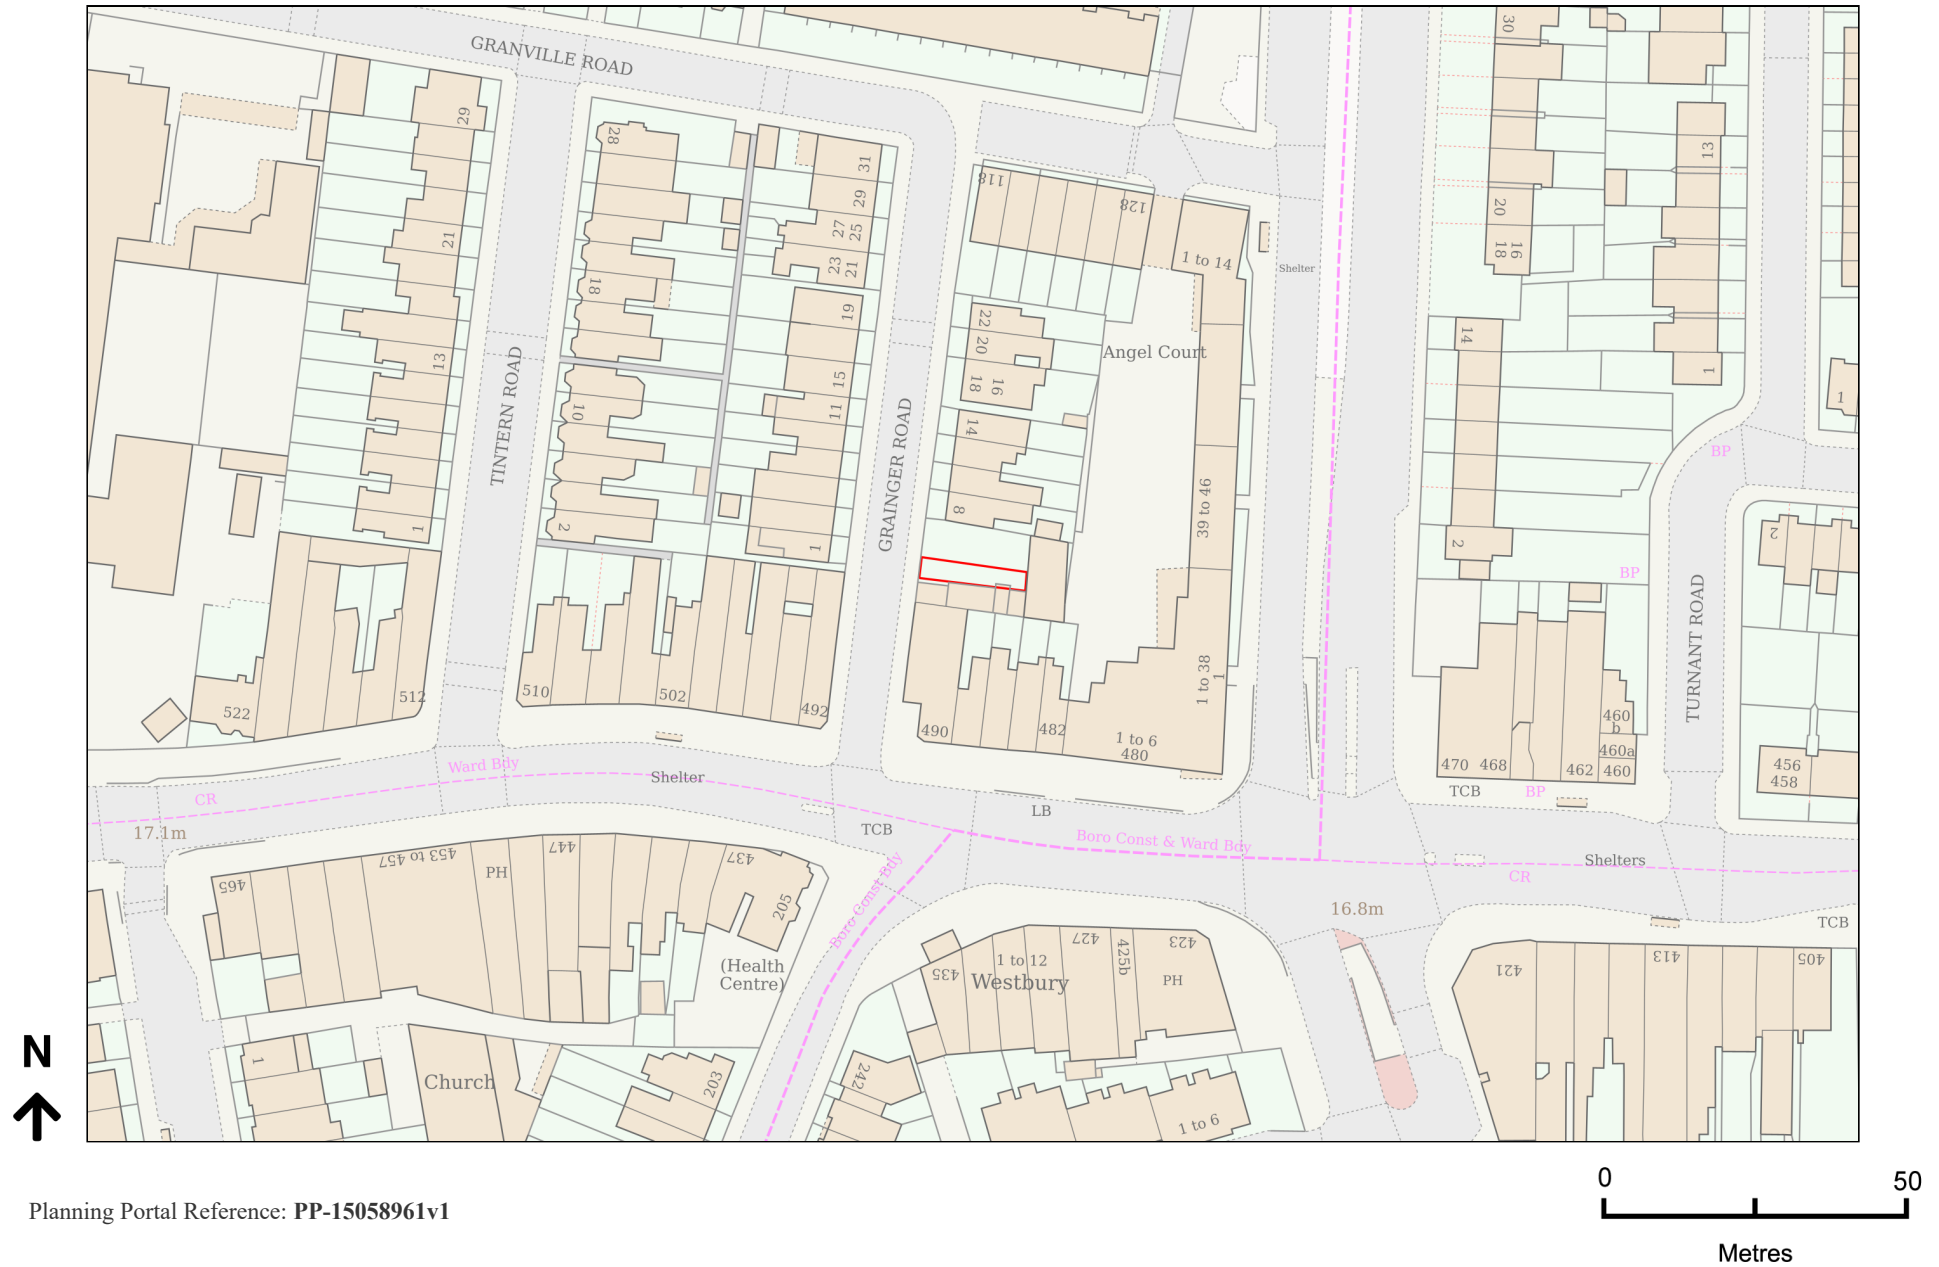

Planning Portal Reference: PP-15058961v1