




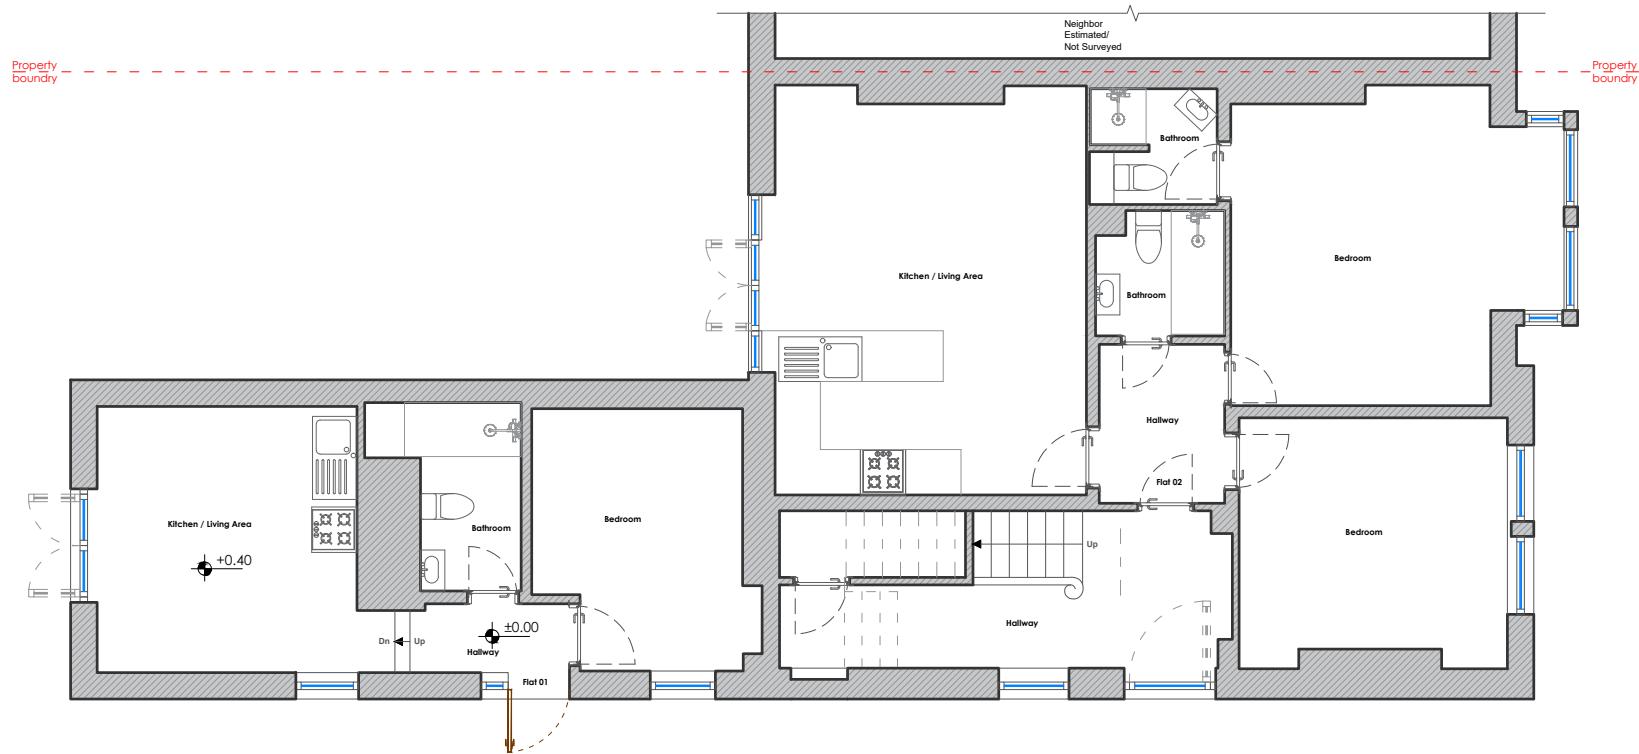

Existing Ground
1:100

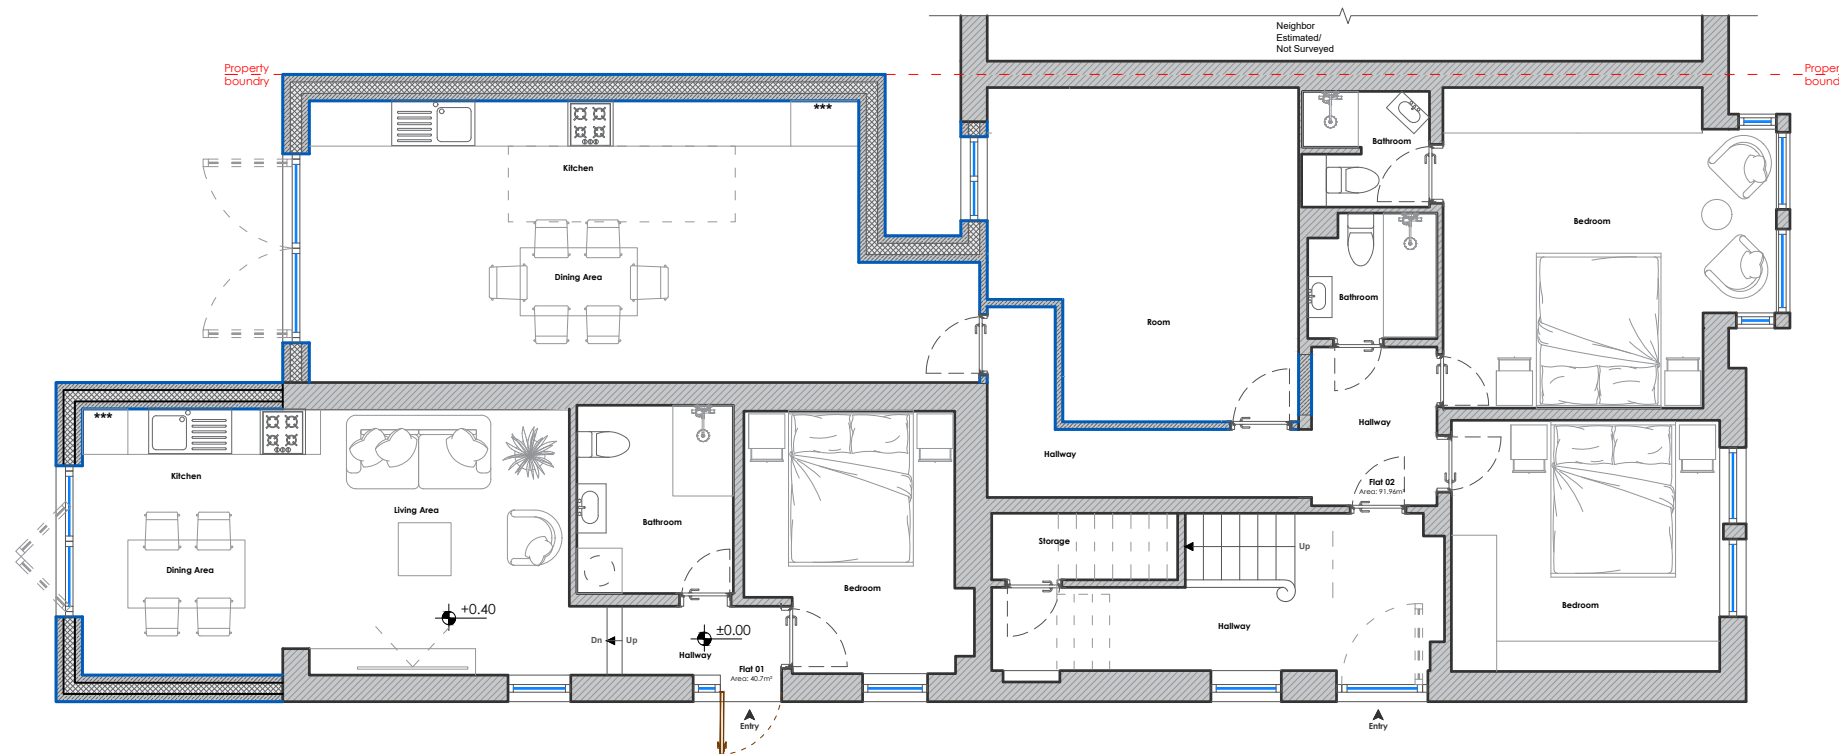

Proposed Ground
1:100

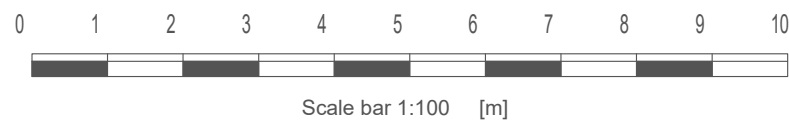

MM PLANNING & ARCHITECTURE
CAUSEWAY HOUSE, 13 THE CAUSEWAY, TEDDINGTON TW11 0JR
EMAIL INFO@MMPLANNING-ARCHITECTURE.CO.UK
CONTACT 020 7302 3111

Scale 1:100 @ A3



Project
13 Ribblesdale Road, London N8 7EP


Client Owner

GENERAL NOTES:


1. This drawing is to be read in conjunction with all other architectural and structural drawings and specifications.
2. All dimensions are in millimeters unless stated otherwise.
3. Do not scale from this drawing unless for planning purposes. building notes:

BUILDING NOTES:


4. The contractor is to ensure that all materials comply with the relevant British standards and have current agreement certificates
5. All products to be fitted strictly in accordance with manufacturer's instructions

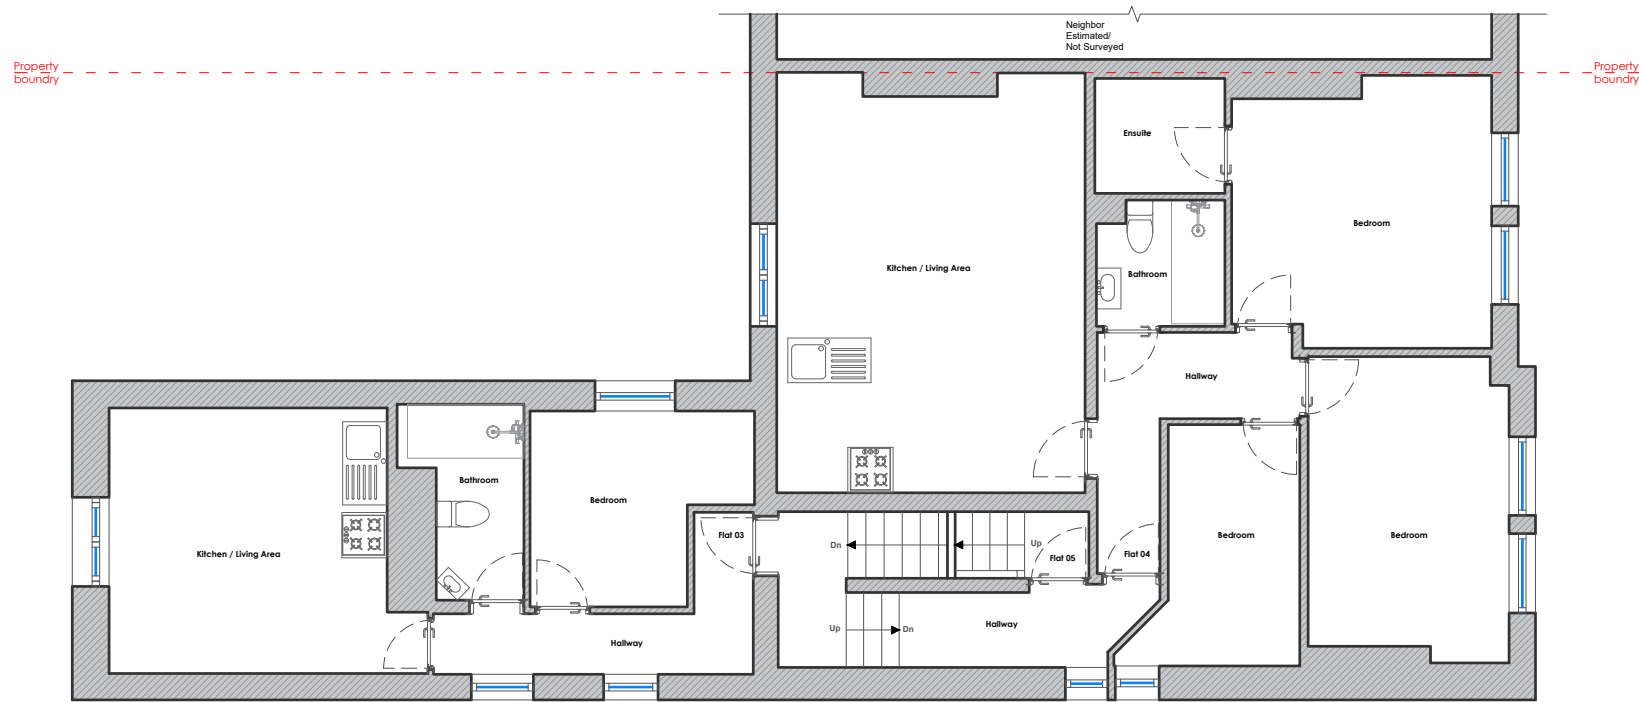

Existing First
1:100

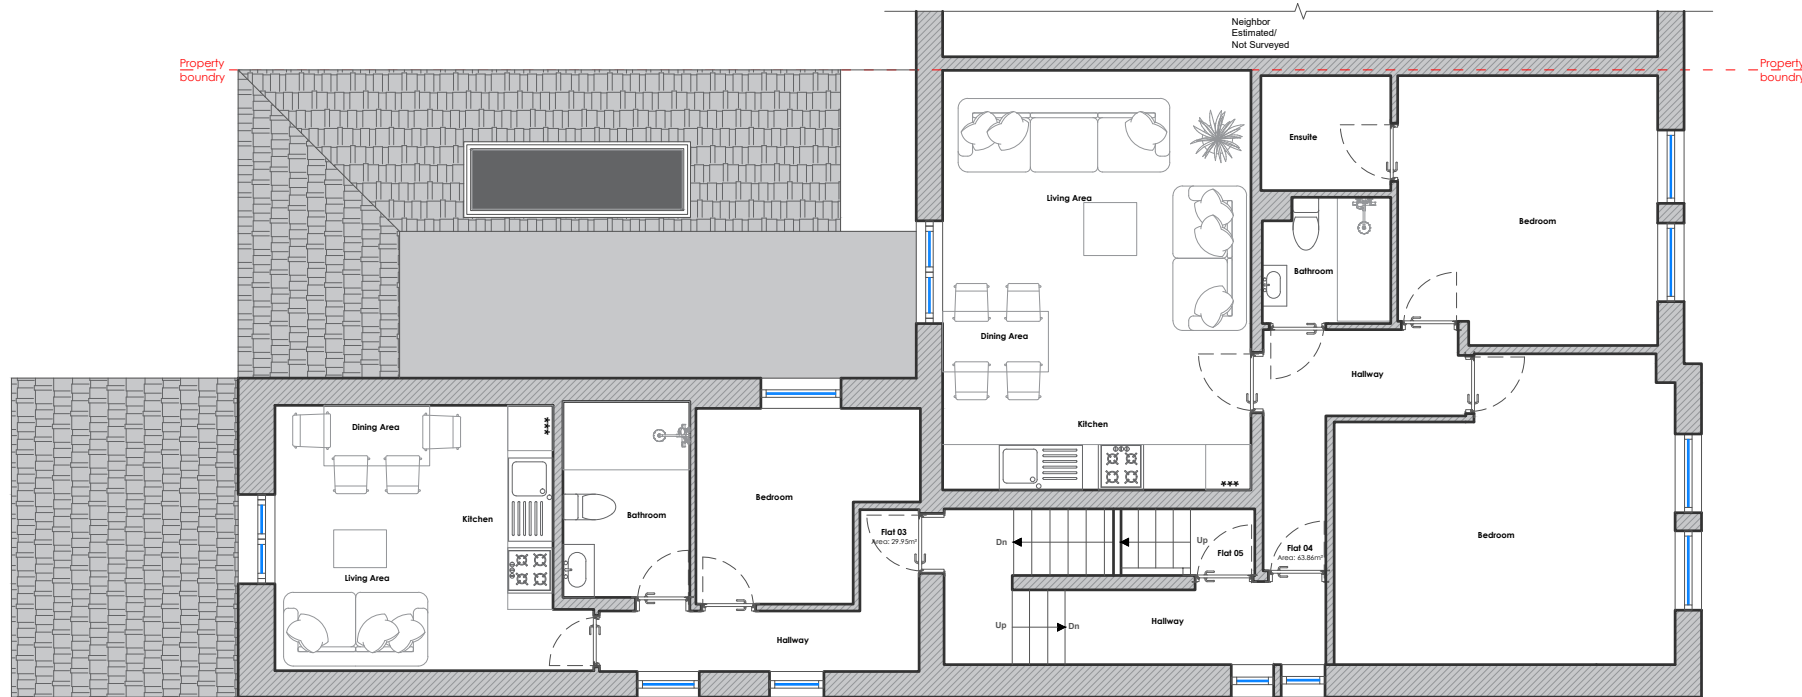

Proposed First
1:100

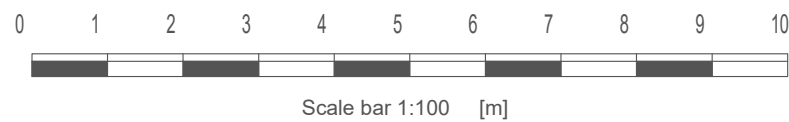

MM PLANNING & ARCHITECTURE
CAUSEWAY HOUSE, 13 THE CAUSEWAY, TEDDINGTON TW11 0JR
EMAIL INFO@MMPLANNING-ARCHITECTURE.CO.UK
CONTACT 020 7302 3111

Scale 1:100 @ A3



Project
13 Ribblesdale Road, London N8 7EP

Client Owner

GENERAL NOTES:

1. This drawing is to be read in conjunction with all other architectural and structural drawings and specifications.
2. All dimensions are in millimeters unless stated otherwise.
3. Do not scale from this drawing unless for planning purposes. building notes:


BUILDING NOTES:

4. The contractor is to ensure that all materials comply with the relevant British standards and have current agreement certificates
5. All products to be fitted strictly in accordance with manufacturer's instructions


Drawing: Existing and proposed Plans

Number: 02

Date: 09/07/2024

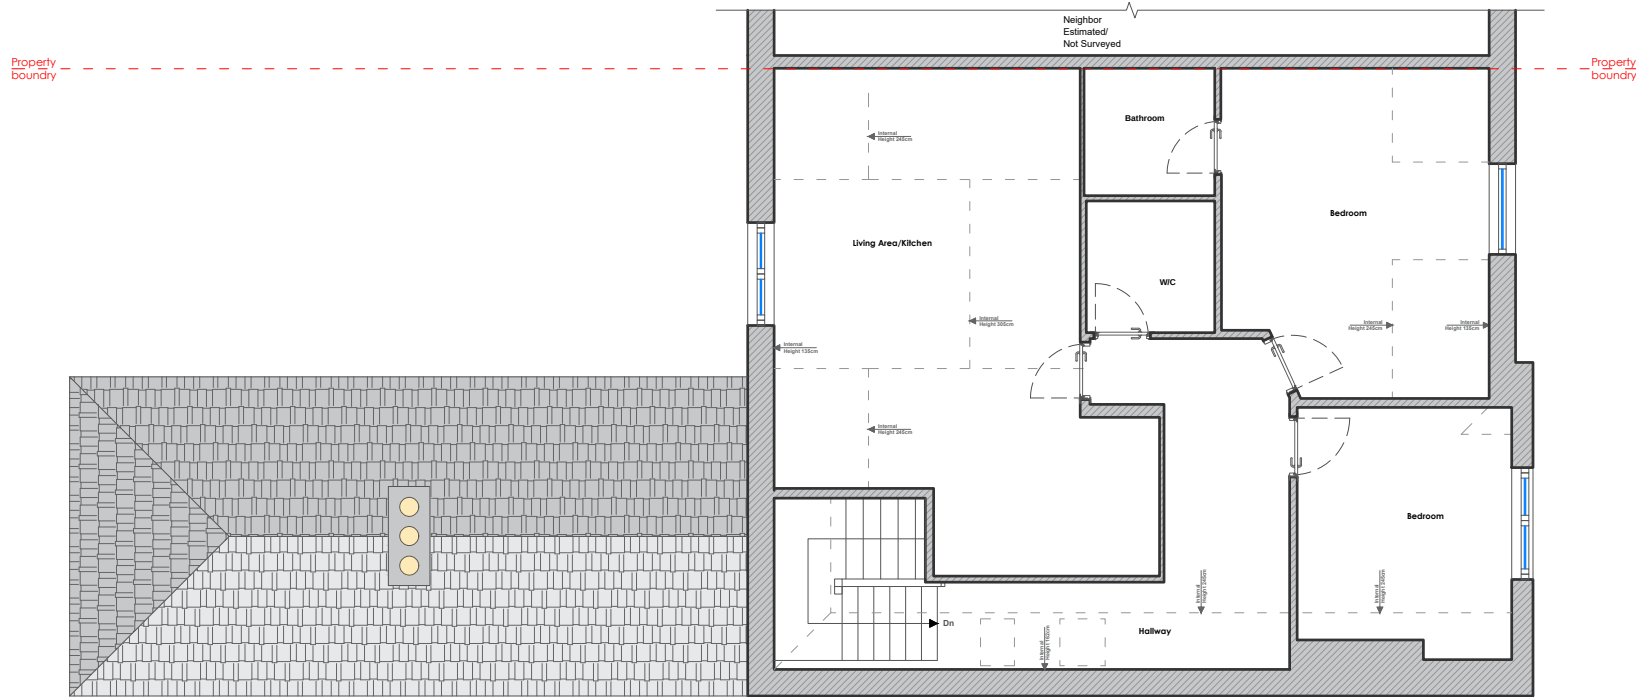

Existing Second
1:100

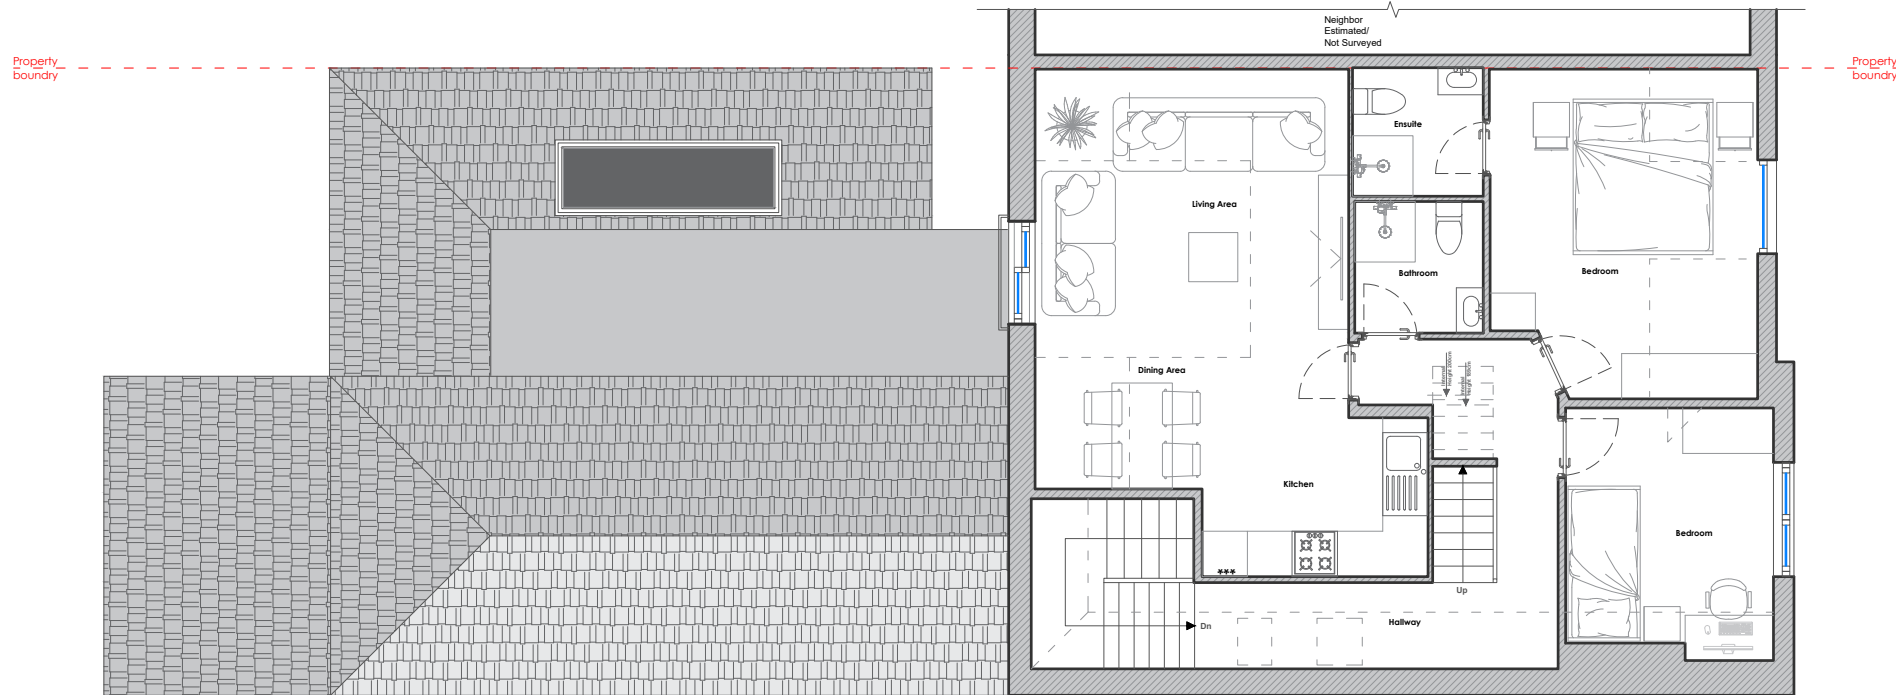

Proposed Second
1:100

GENERAL NOTES:

1. This drawing is to be read in conjunction with all other architectural and structural drawings and specifications.
2. All dimensions are in millimeters unless stated otherwise.
3. Do not scale from this drawing unless for planning purposes. building notes:

BUILDING NOTES:

4. The contractor is to ensure that all materials comply with the relevant British standards and have current agreement certificates
5. All products to be fitted strictly in accordance with manufacturer's instructions

0 1 2 3 4 5 6 7 8 9 10

Scale bar 1:100 [m]

MM PLANNING & ARCHITECTURE
CAUSEWAY HOUSE, 13 THE CAUSEWAY, TEDDINGTON TW11 0JR
EMAIL INFO@MMPLANNING-ARCHITECTURE.CO.UK
CONTACT 020 7302 3111

Scale 1:100 @ A3

MM
PLANNING &
ARCHITECTURE


Project
13 Ribblesdale Road, London N8 7EP

Client Owner


Drawing: Existing and proposed Plans

Number: 03

Date:
09/07/2024

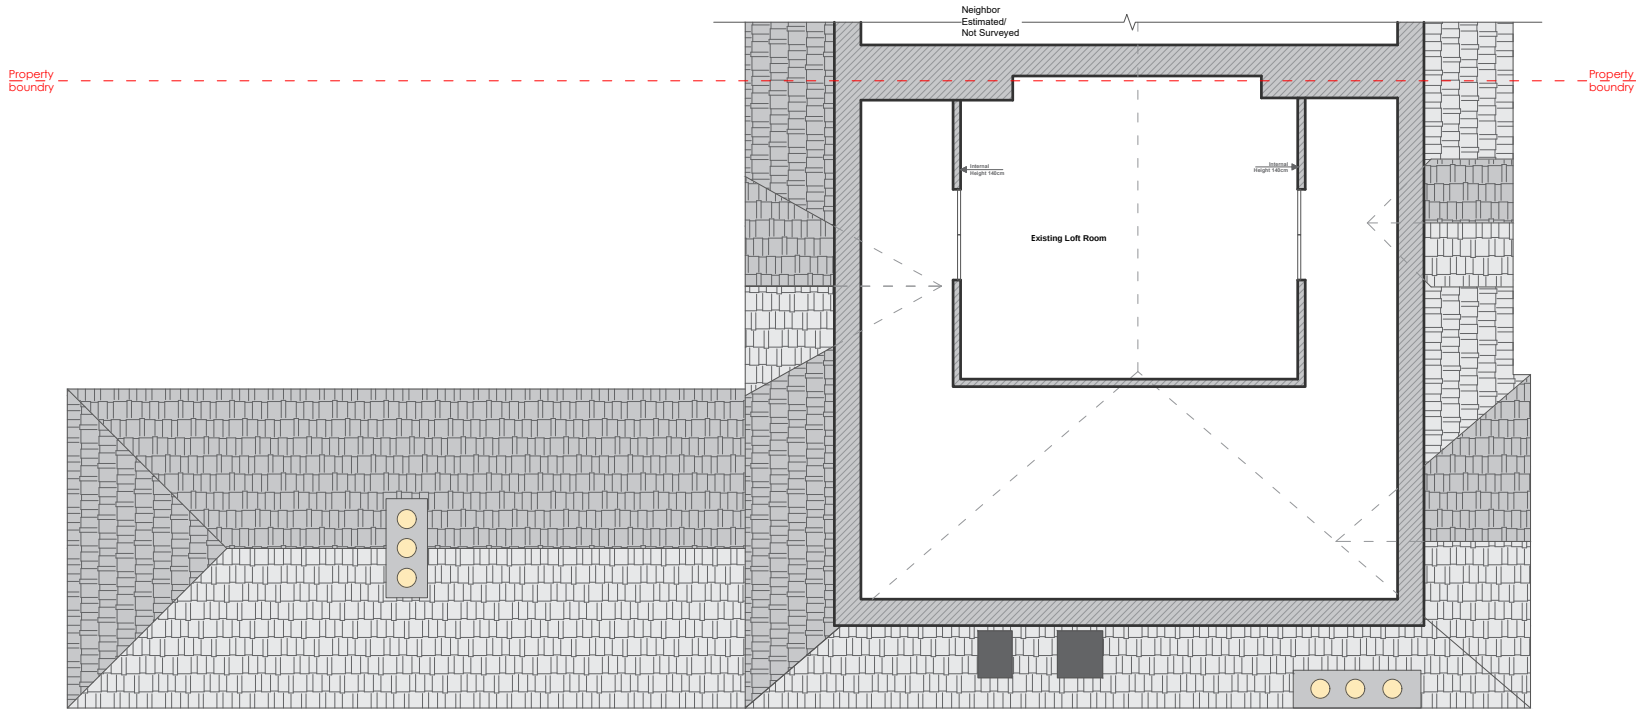


Existing Third
1:100

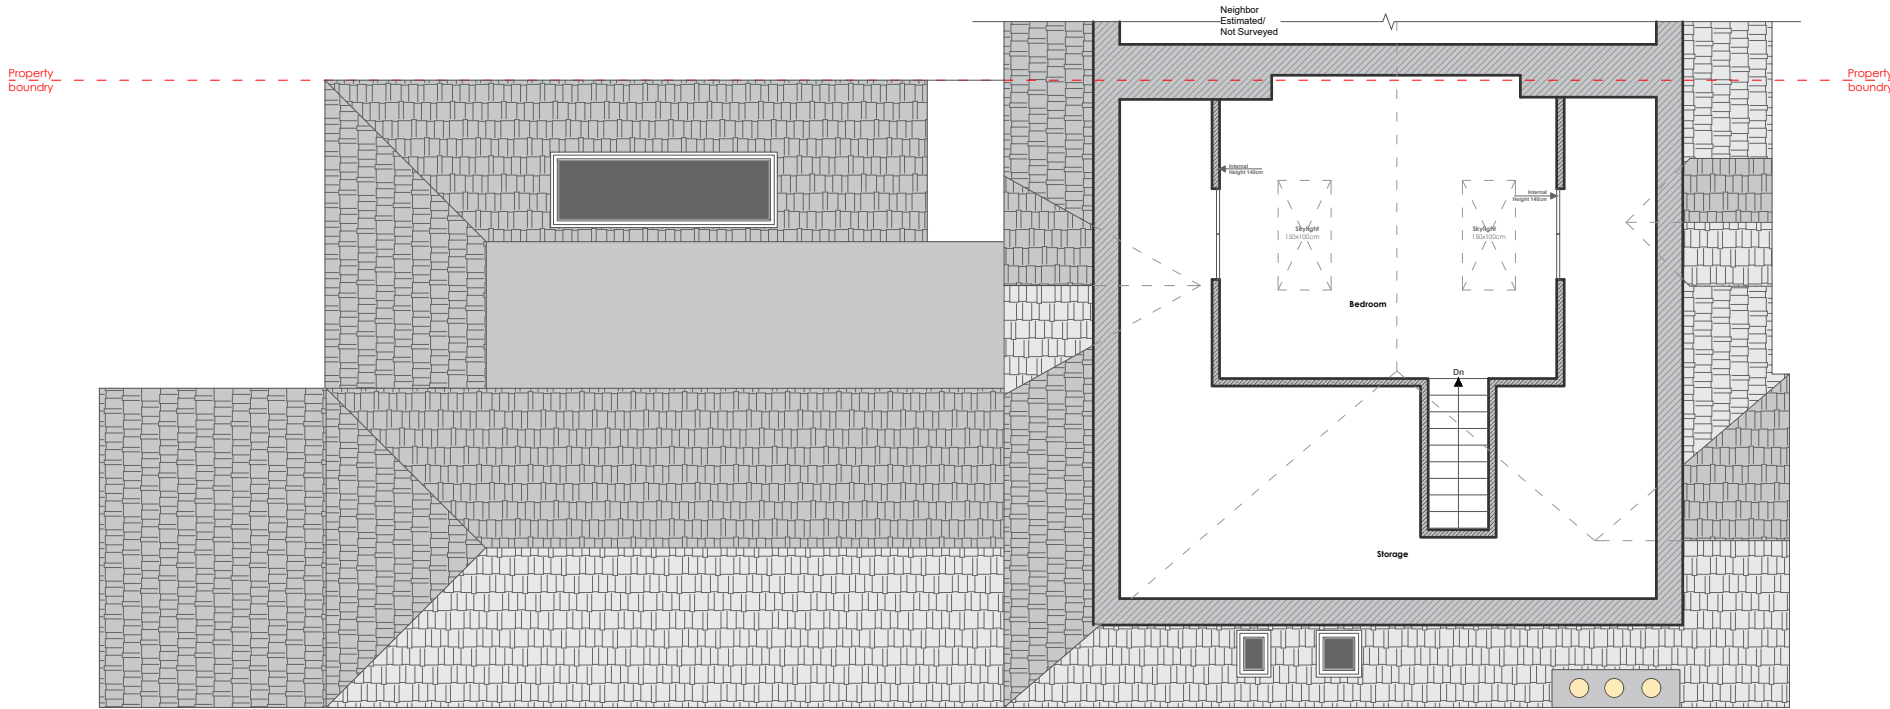

Proposed Third
1:100

- GENERAL NOTES:**
1. This drawing is to be read inconjunction with all other architectural and structural drawings and specifications.
 2. All dimensions are in millimeters unless stated otherwise.
 3. Do not scale from this drawing unless for planning purposes. building notes:
- BUILDING NOTES:**
4. The contractor is to ensure that al materials comply with the relevant british standards and have current agreement certificates
 5. All products to be fitted strictly in accordance with maufacturer's instructions

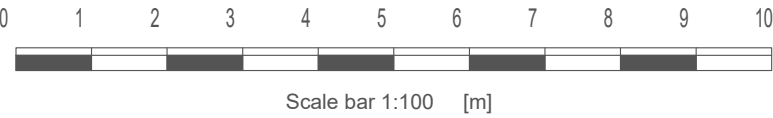

MM PLANNING & ARCHITECTURE
CAUSEWAY HOUSE, 13 THE CAUSEWAY, TEDDINGTON TW11 0JR
EMAIL INFO@MMPLANNING-ARCHITECTURE.CO.UK
CONTACT 020 7302 3111

Scale 1:100 @ A3




Project
13 Ribblesdale Road, London N8 7EP

Client Owner


Drawing: Existing and proposed Plans

Number: 04

Date: 09/07/2024

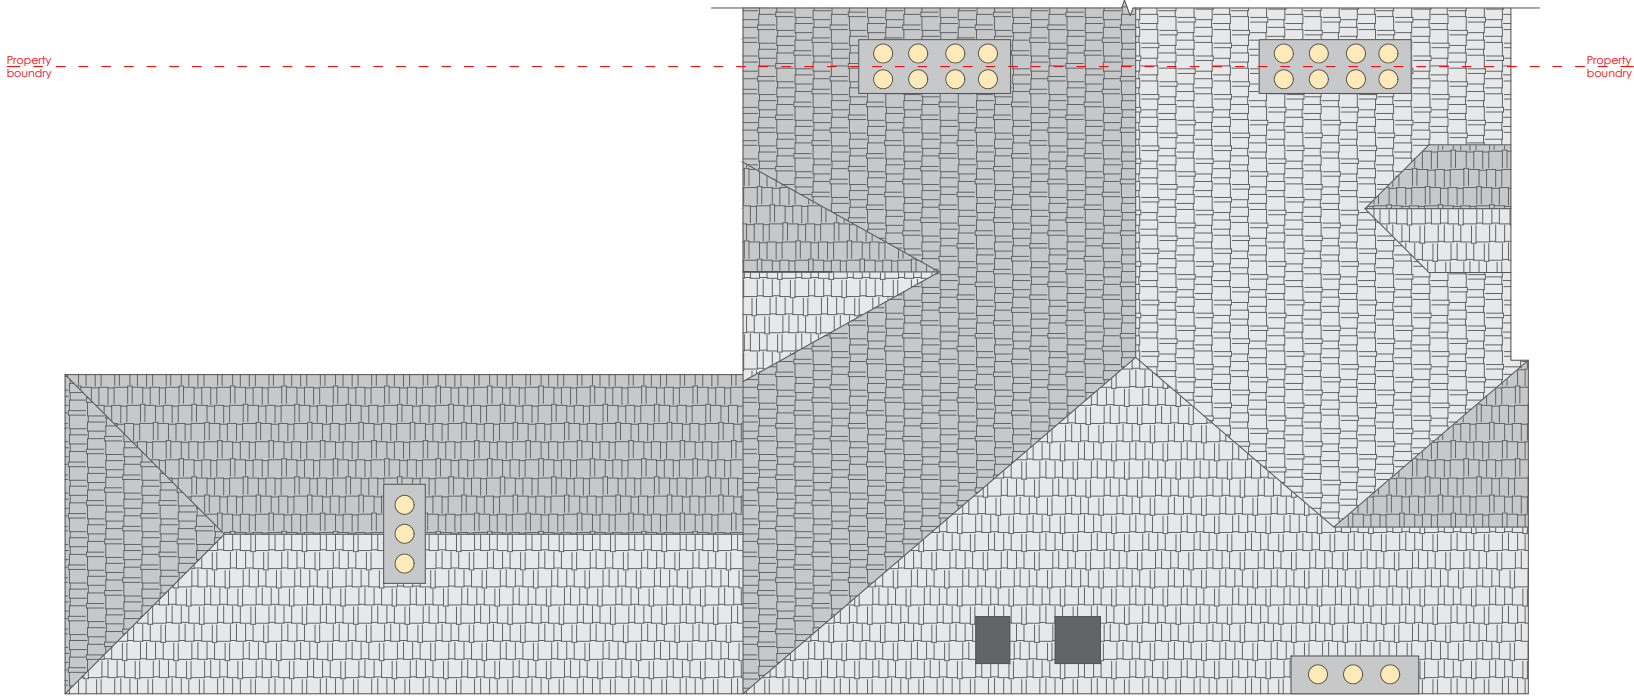


Existing Roof
1:100

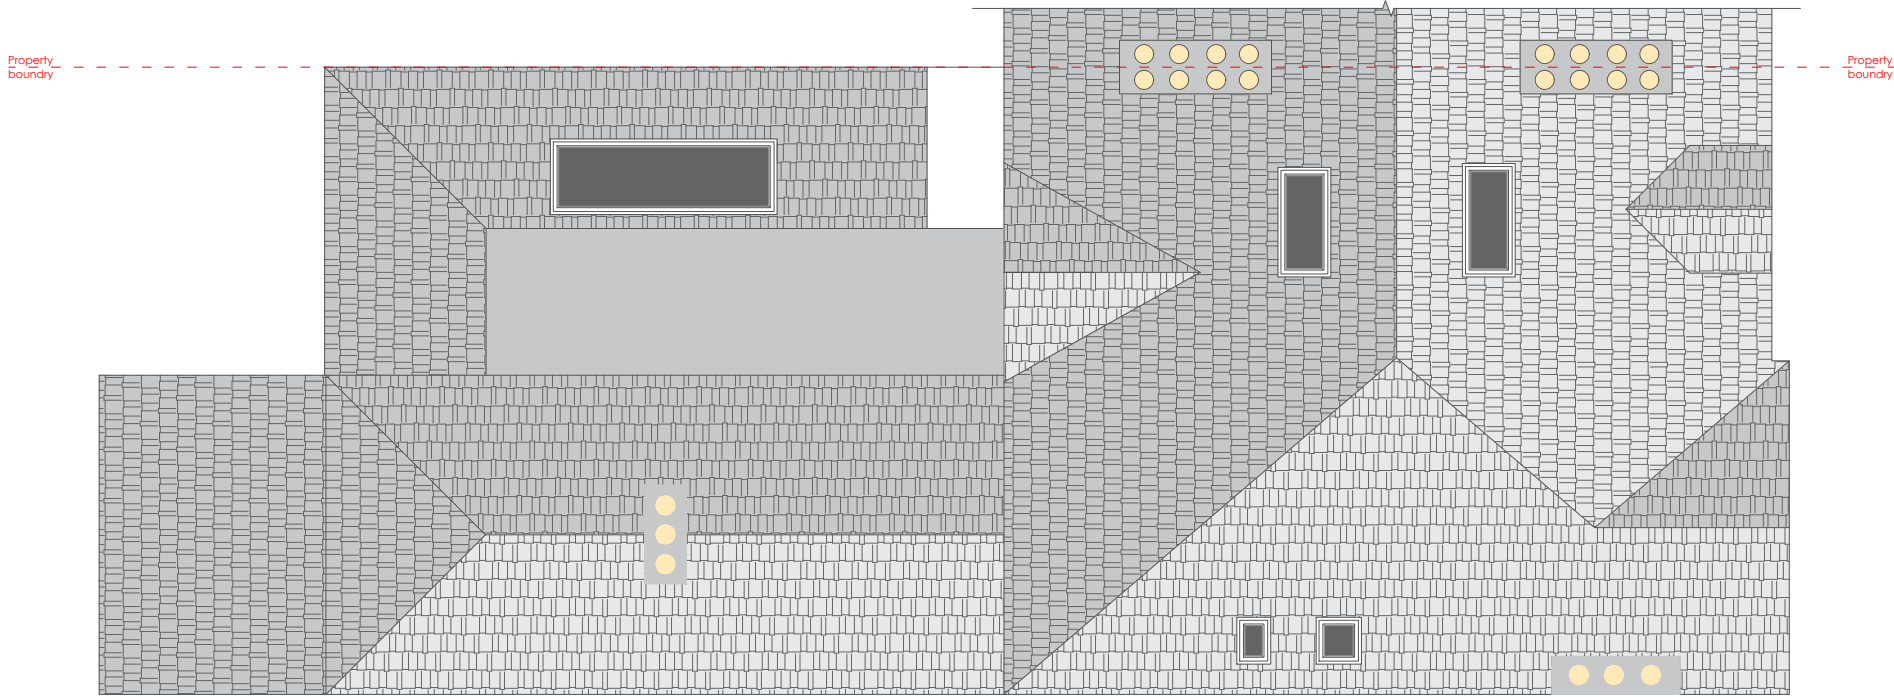

Proposed Roof
1:100

- GENERAL NOTES:**
- 1. This drawing is to be read inconjunction with all other architectural and structural drawings and specifications.
 - 2. All dimensions are in millimeters unless stated otherwise.
 - 3. Do not scale from this drawng unless for planning purposes. building notes:
- BUILDING NOTES:**
- 4. The contractor is to ensure that al materials comply with the relevant british standards and have current agreement certificates
 - 5. All products to be fitted strictly in accordance with maufacturer's instructions

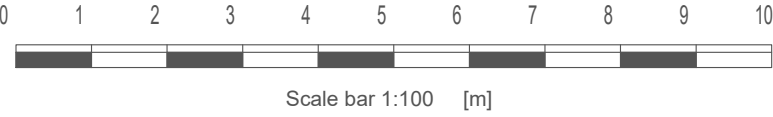

MM PLANNING & ARCHITECTURE
CAUSEWAY HOUSE, 13 THE CAUSEWAY, TEDDINGTON TW11 0JR
EMAIL INFO@MMPLANNING-ARCHITECTURE.CO.UK
CONTACT 020 7302 3111

Scale 1:100 @ A3



Project
13 Ribblesdale Road, London N8 7EP

Client Owner

Drawing: Existing and proposed Plans

Number: 05

Date: 09/07/2024




Site Map
1:200

© Crown copyright 2024 Ordnance Survey 100053143

Legend:

- Property Boundary
- Proposed Development
- Flat 1 Garden
- Flat 2 Garden

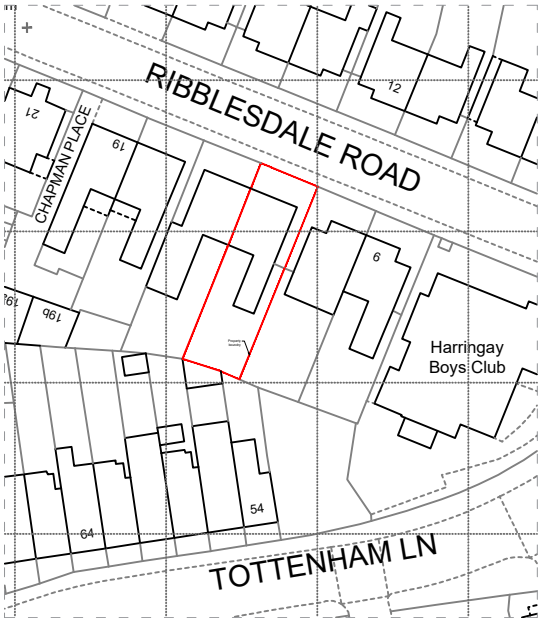


Block Map
1:1250

GENERAL NOTES:

1. THIS DRAWING IS TO BE READ INCONJUNCTION WITH ALL OTHER ARCHITECTURAL AND STRUCTURAL DRAWINGS AND SPECIFICATIONS.
2. ALL DIMENSIONS ARE IN MILLIMETERS UNLESS STATED OTHERWISE.
3. DO NOT SCALE FROM THIS DRAWING UNLESS FOR PLANNING PURPOSES.

BUILDING NOTES:

4. THE CONTRACTOR IS TO ENSURE THAT ALL MATERIALS COMPLY WITH THE RELEVANT BRITISH STANDARDS AND HAVE CURRENT AGREEMENT CERTIFICATES
5. ALL PRODUCTS TO BE FITTED STRICTLY IN ACCORDANCE WITH MAUFACTURER'S INSTRUCTIONS.

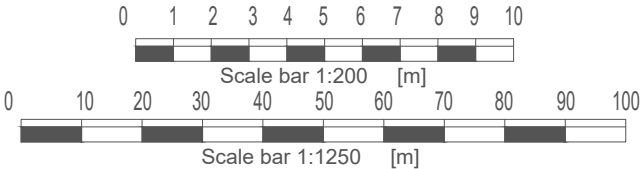

MM PLANNING & ARCHITECTURE
CAUSEWAY HOUSE, 13 THE CAUSEWAY, TEDDINGTON TW11 0JR
EMAIL INFO@MMPLANNING-ARCHITECTURE.CO.UK
CONTACT 020 7302 3111

Scale 1:100 @ A3





Project
13 Ribblesdale Road, London N8 7EP

Client Owner

Drawing: Site and block plan

Number: 06

Date: 09/07/2024

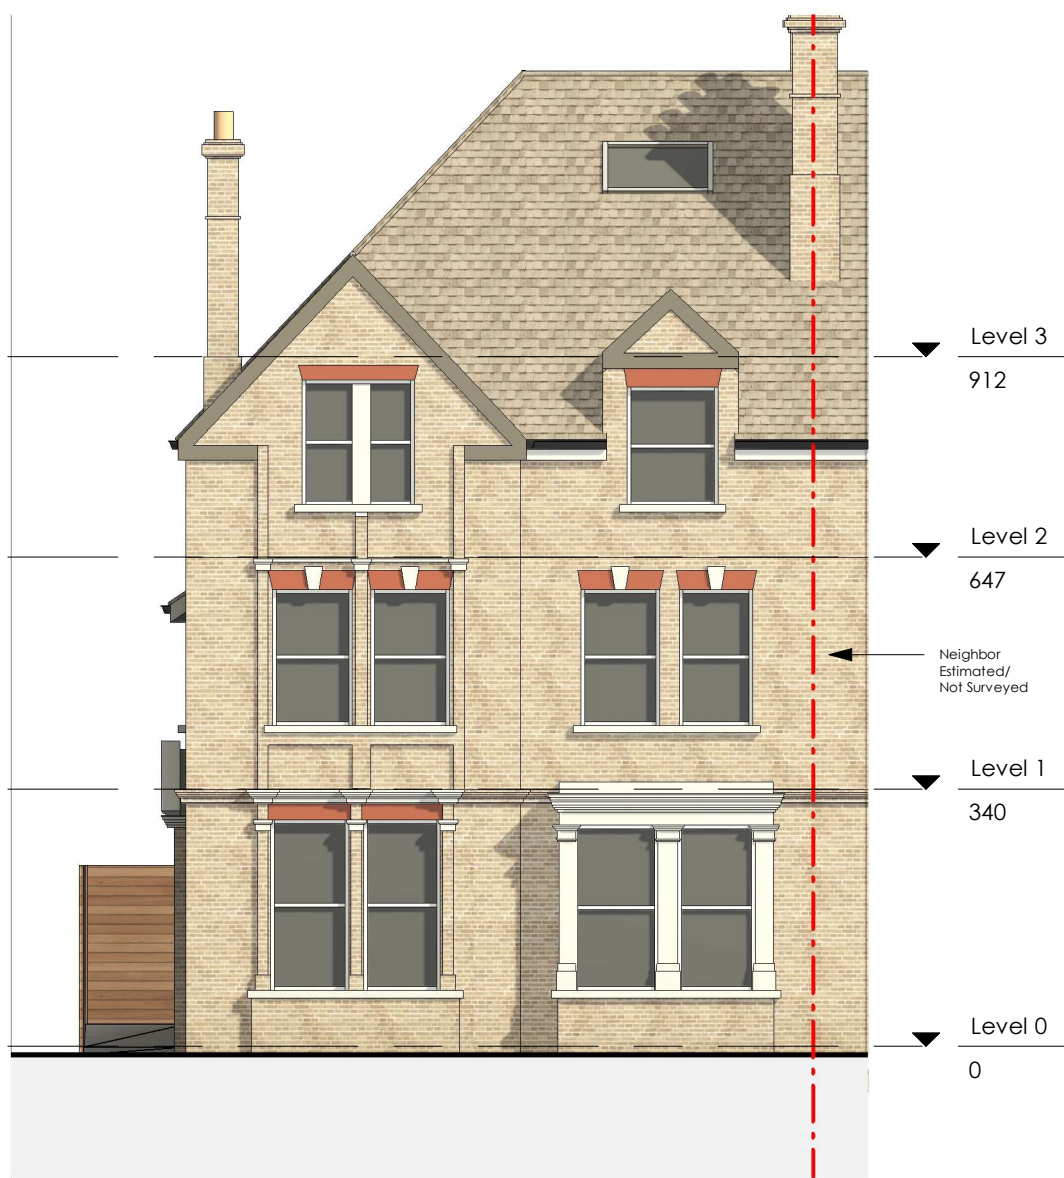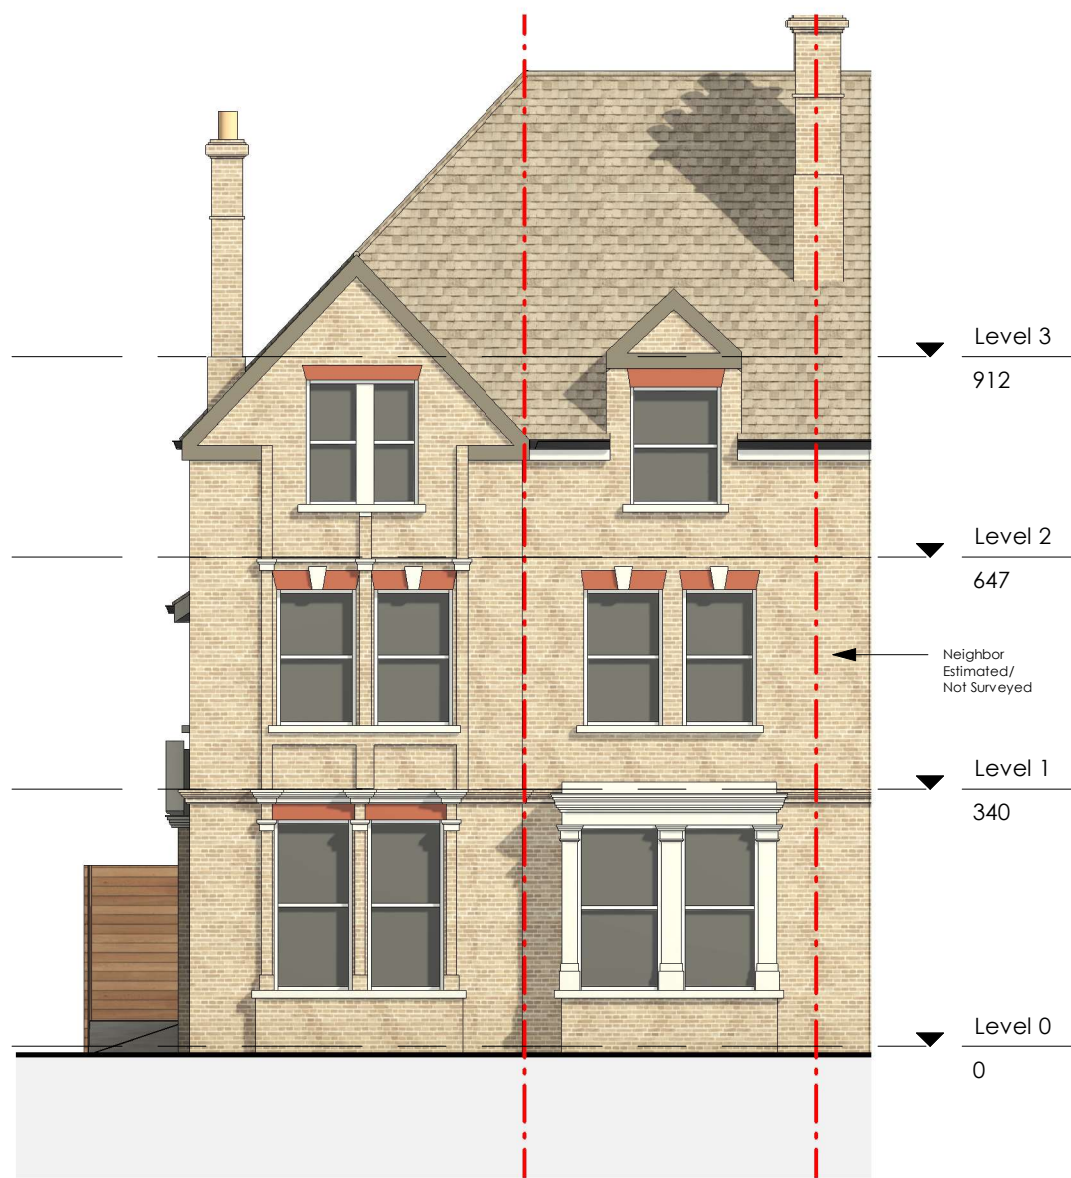


GENERAL NOTES:

1. This drawing is to be read in conjunction with all other architectural and structural drawings and specifications.
2. All dimensions are in millimeters unless stated otherwise.
3. Do not scale from this drawing unless for planning purposes. building notes:

BUILDING NOTES:

4. The contractor is to ensure that all materials comply with the relevant British standards and have current agreement certificates
5. All products to be fitted strictly in accordance with manufacturer's instructions

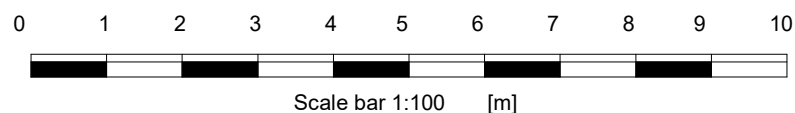

MM PLANNING & ARCHITECTURE
CAUSEWAY HOUSE, 13 THE CAUSEWAY, TEDDINGTON TW11 0JR
EMAIL INFO@MMPLANNING-ARCHITECTURE.CO.UK
CONTACT 020 7302 3111

Scale 1:100 @A3



Project
13 Ribblesdale Road, London N8 7EP

Client Owner

Drawing: Existing and proposed elevations

Number: 07

Date:
20/06/2024




Existing R Side
1:100

GENERAL NOTES:

1. This drawing is to be read in conjunction with all other architectural and structural drawings and specifications.
2. All dimensions are in millimeters unless stated otherwise.
3. Do not scale from this drawing unless for planning purposes. building notes:

BUILDING NOTES:

4. The contractor is to ensure that all materials comply with the relevant British standards and have current agreement certificates
5. All products to be fitted strictly in accordance with manufacturer's instructions

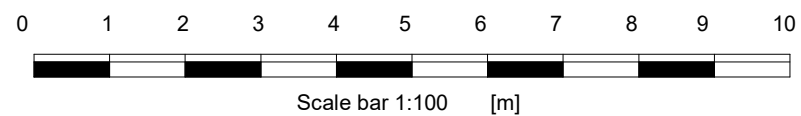

MM PLANNING & ARCHITECTURE
CAUSEWAY HOUSE, 13 THE CAUSEWAY, TEDDINGTON TW11 0JR
EMAIL INFO@MMPLANNING-ARCHITECTURE.CO.UK
CONTACT 020 7302 3111

Scale 1:100 @A3



Project
13 Ribblesdale Road, London N8 7EP

Client Owner



Drawing: Existing elevation

Number: 08

Date:
20/06/2024

1. This drawing is to be read in conjunction with all other architectural and structural drawings and specifications.
2. All dimensions are in millimeters unless stated otherwise.
3. Do not scale from this drawing unless for planning purposes. building notes:

4. The contractor is to ensure that all materials comply with the relevant british standards and have current agreement certificates
5. All products to be fitted strictly in accordance with maufacturer's instructions

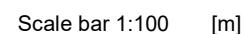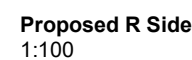

Scale 1:100 @A3



Client	Owner
--------	-------

Date:	20/06/2024
-------	------------




Existing L Side
1:100

GENERAL NOTES:

1. This drawing is to be read in conjunction with all other architectural and structural drawings and specifications.
2. All dimensions are in millimeters unless stated otherwise.
3. Do not scale from this drawing unless for planning purposes. building notes:

BUILDING NOTES:

4. The contractor is to ensure that all materials comply with the relevant British standards and have current agreement certificates
5. All products to be fitted strictly in accordance with manufacturer's instructions

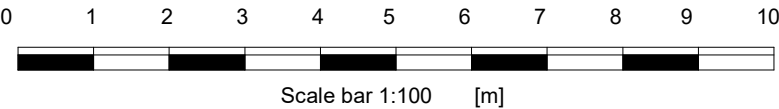

MM PLANNING & ARCHITECTURE
CAUSEWAY HOUSE, 13 THE CAUSEWAY, TEDDINGTON TW11 0JR
EMAIL INFO@MMPLANNING-ARCHITECTURE.CO.UK
CONTACT 020 7302 3111
Scale 1:100 @A3



Project
13 Ribblesdale Road, London N8 7EP
Client Owner

Drawing: Existing elevation
Number: 10
Date: 20/06/2024



Proposed L Side
1:100

GENERAL NOTES:

1. This drawing is to be read in conjunction with all other architectural and structural drawings and specifications.
2. All dimensions are in millimeters unless stated otherwise.
3. Do not scale from this drawing unless for planning purposes. building notes:

BUILDING NOTES:

4. The contractor is to ensure that all materials comply with the relevant British standards and have current agreement certificates
5. All products to be fitted strictly in accordance with manufacturer's instructions

0 1 2 3 4 5 6 7 8 9 10



Scale bar 1:100 [m]

MM PLANNING & ARCHITECTURE
CAUSEWAY HOUSE, 13 THE CAUSEWAY, TEDDINGTON TW11 0JR
EMAIL INFO@MMPLANNING-ARCHITECTURE.CO.UK
CONTACT 020 7302 3111

Scale 1:100 @A3



Project
13 Ribblesdale Road, London N8 7EP




Client Owner

Drawing: Proposed elevation

Number: 11

Date:
20/06/2024

- GENERAL NOTES:**
1. This drawing is to be read in conjunction with all other architectural and structural drawings and specifications.
 2. All dimensions are in millimeters unless stated otherwise.
 3. Do not scale from this drawing unless for planning purposes. building notes:
- BUILDING NOTES:**
4. The contractor is to ensure that all materials comply with the relevant British standards and have current agreement certificates
 5. All products to be fitted strictly in accordance with manufacturer's instructions

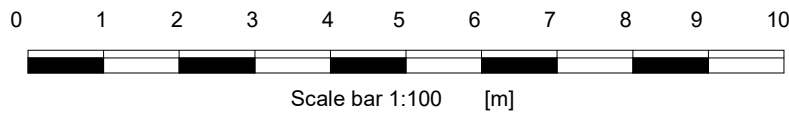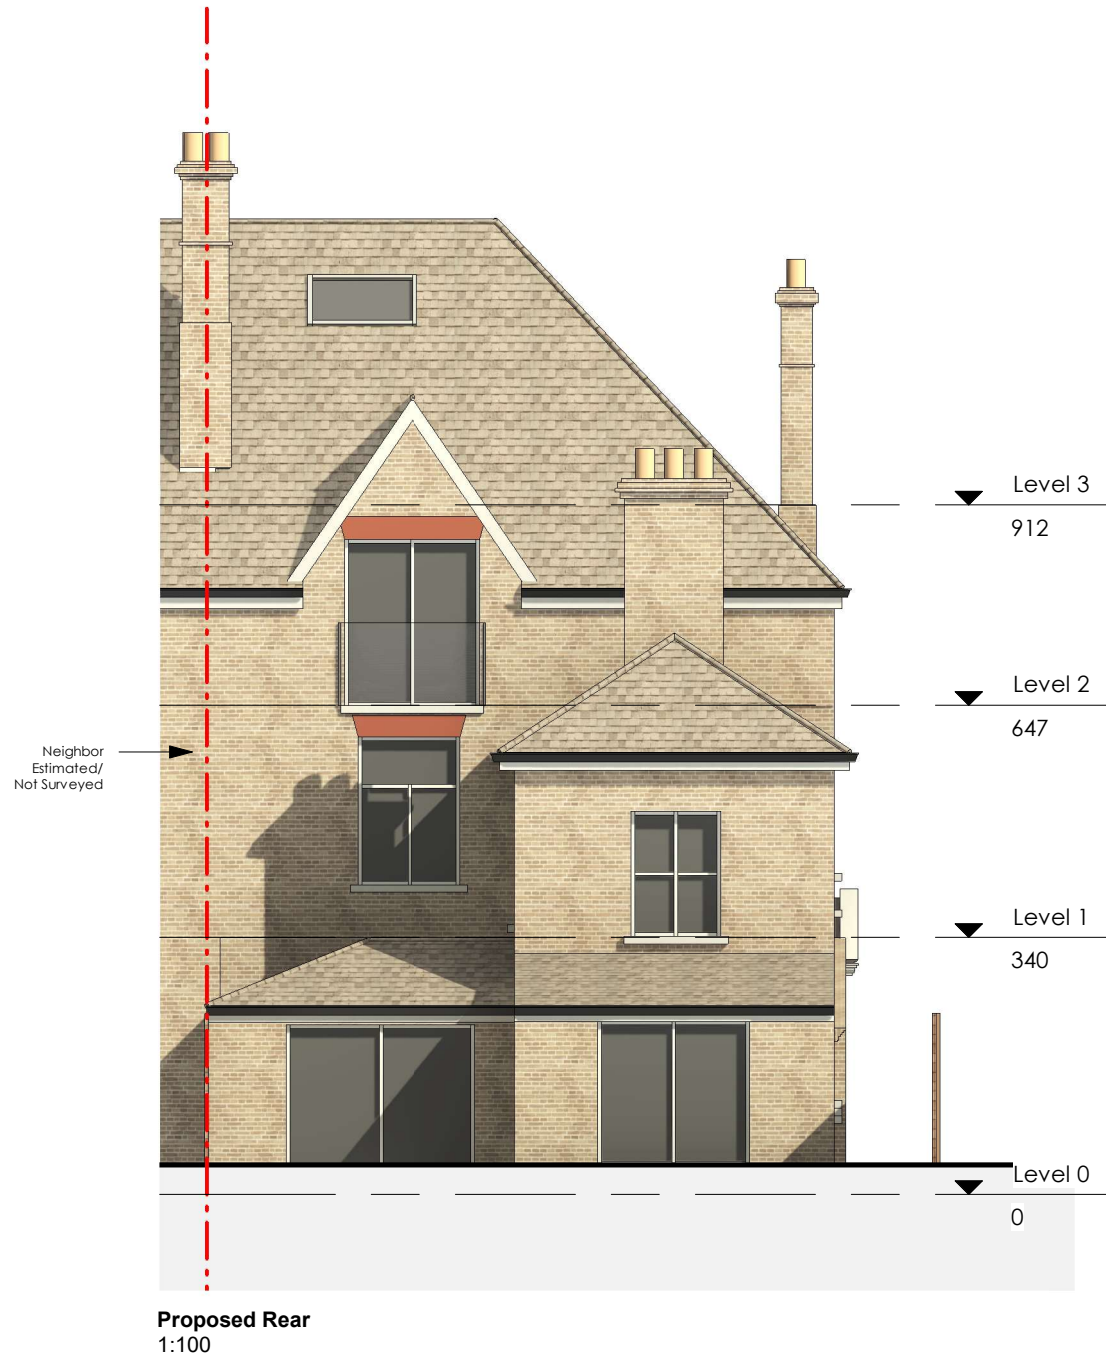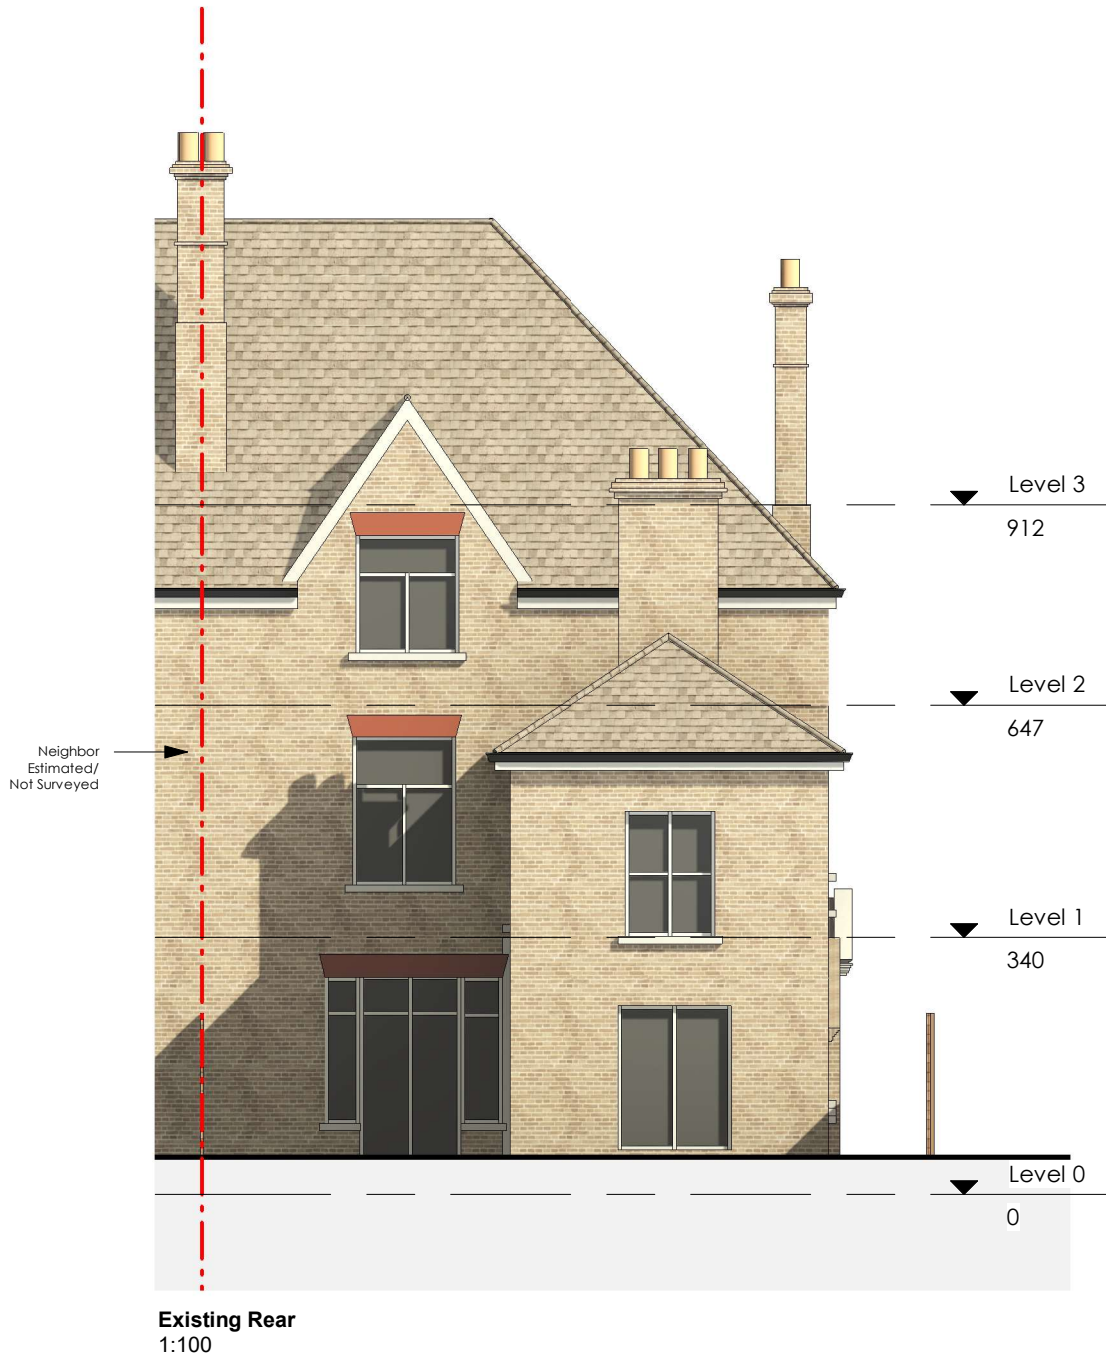

MM PLANNING & ARCHITECTURE
CAUSEWAY HOUSE, 13 THE CAUSEWAY, TEDDINGTON TW11 0JR
EMAIL INFO@MMPLANNING-ARCHITECTURE.CO.UK
CONTACT 020 7302 3111

Scale 1:100 @A3




Project
13 Ribblesdale Road, London N8 7EP

Client Owner

Drawing: Existing and proposed elevations

Number: 12

Date: 20/06/2024

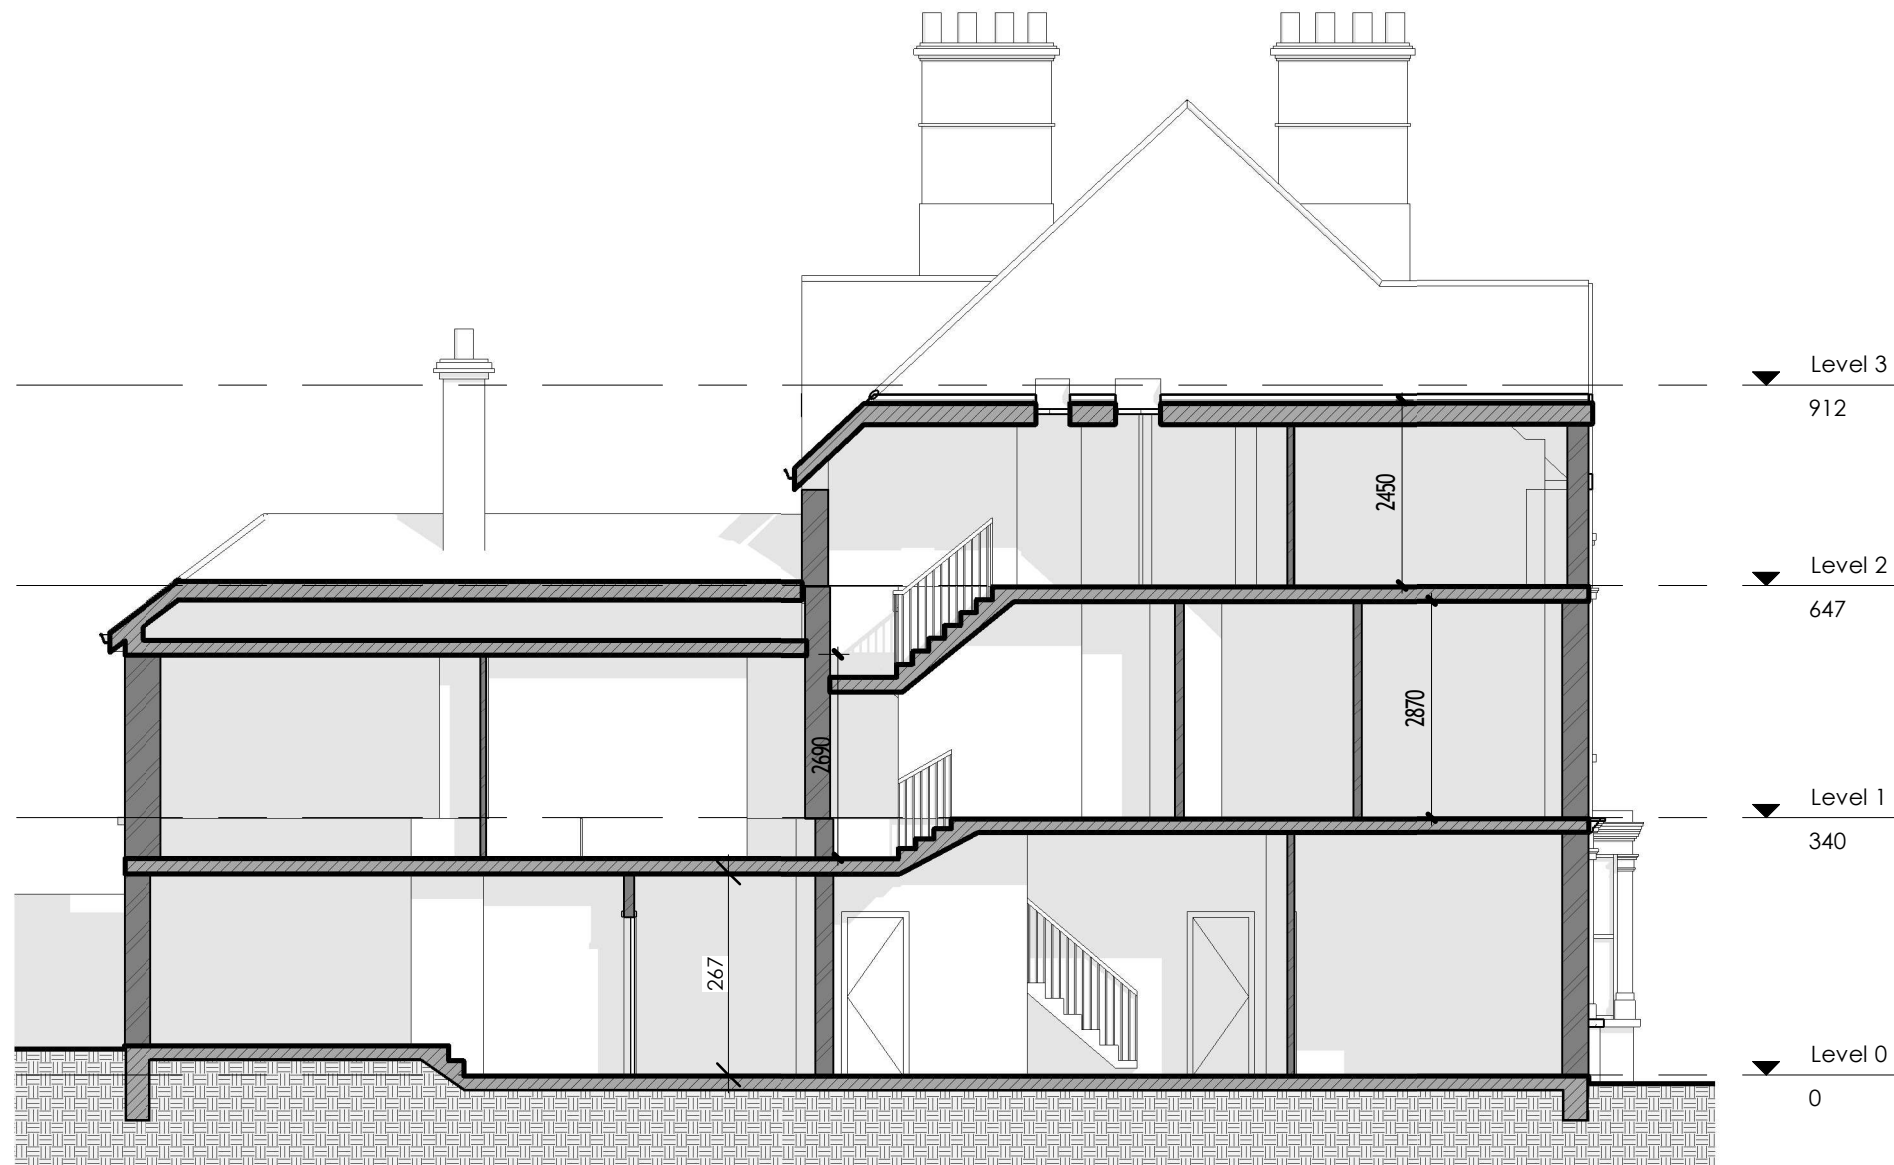


Existing Longitudinal Section
1:100

GENERAL NOTES:

1. This drawing is to be read in conjunction with all other architectural and structural drawings and specifications.
2. All dimensions are in millimeters unless stated otherwise.
3. Do not scale from this drawing unless for planning purposes. building notes:

BUILDING NOTES:

4. The contractor is to ensure that all materials comply with the relevant British standards and have current agreement certificates
5. All products to be fitted strictly in accordance with manufacturer's instructions

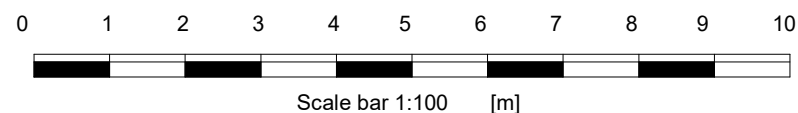

MM PLANNING & ARCHITECTURE
CAUSEWAY HOUSE, 13 THE CAUSEWAY, TEDDINGTON TW11 0JR
EMAIL INFO@MMPLANNING-ARCHITECTURE.CO.UK
CONTACT 020 7302 3111

Scale 1:100 @A3



Project
13 Ribblesdale Road, London N8 7EP


Client Owner

Drawing: Existing Section


Number: 13

Date:
20/06/2024

- GENERAL NOTES:**
1. This drawing is to be read in conjunction with all other architectural and structural drawings and specifications.
 2. All dimensions are in millimeters unless stated otherwise.
 3. Do not scale from this drawing unless for planning purposes. building notes:
- BUILDING NOTES:**
4. The contractor is to ensure that all materials comply with the relevant British standards and have current agreement certificates
 5. All products to be fitted strictly in accordance with manufacturer's instructions

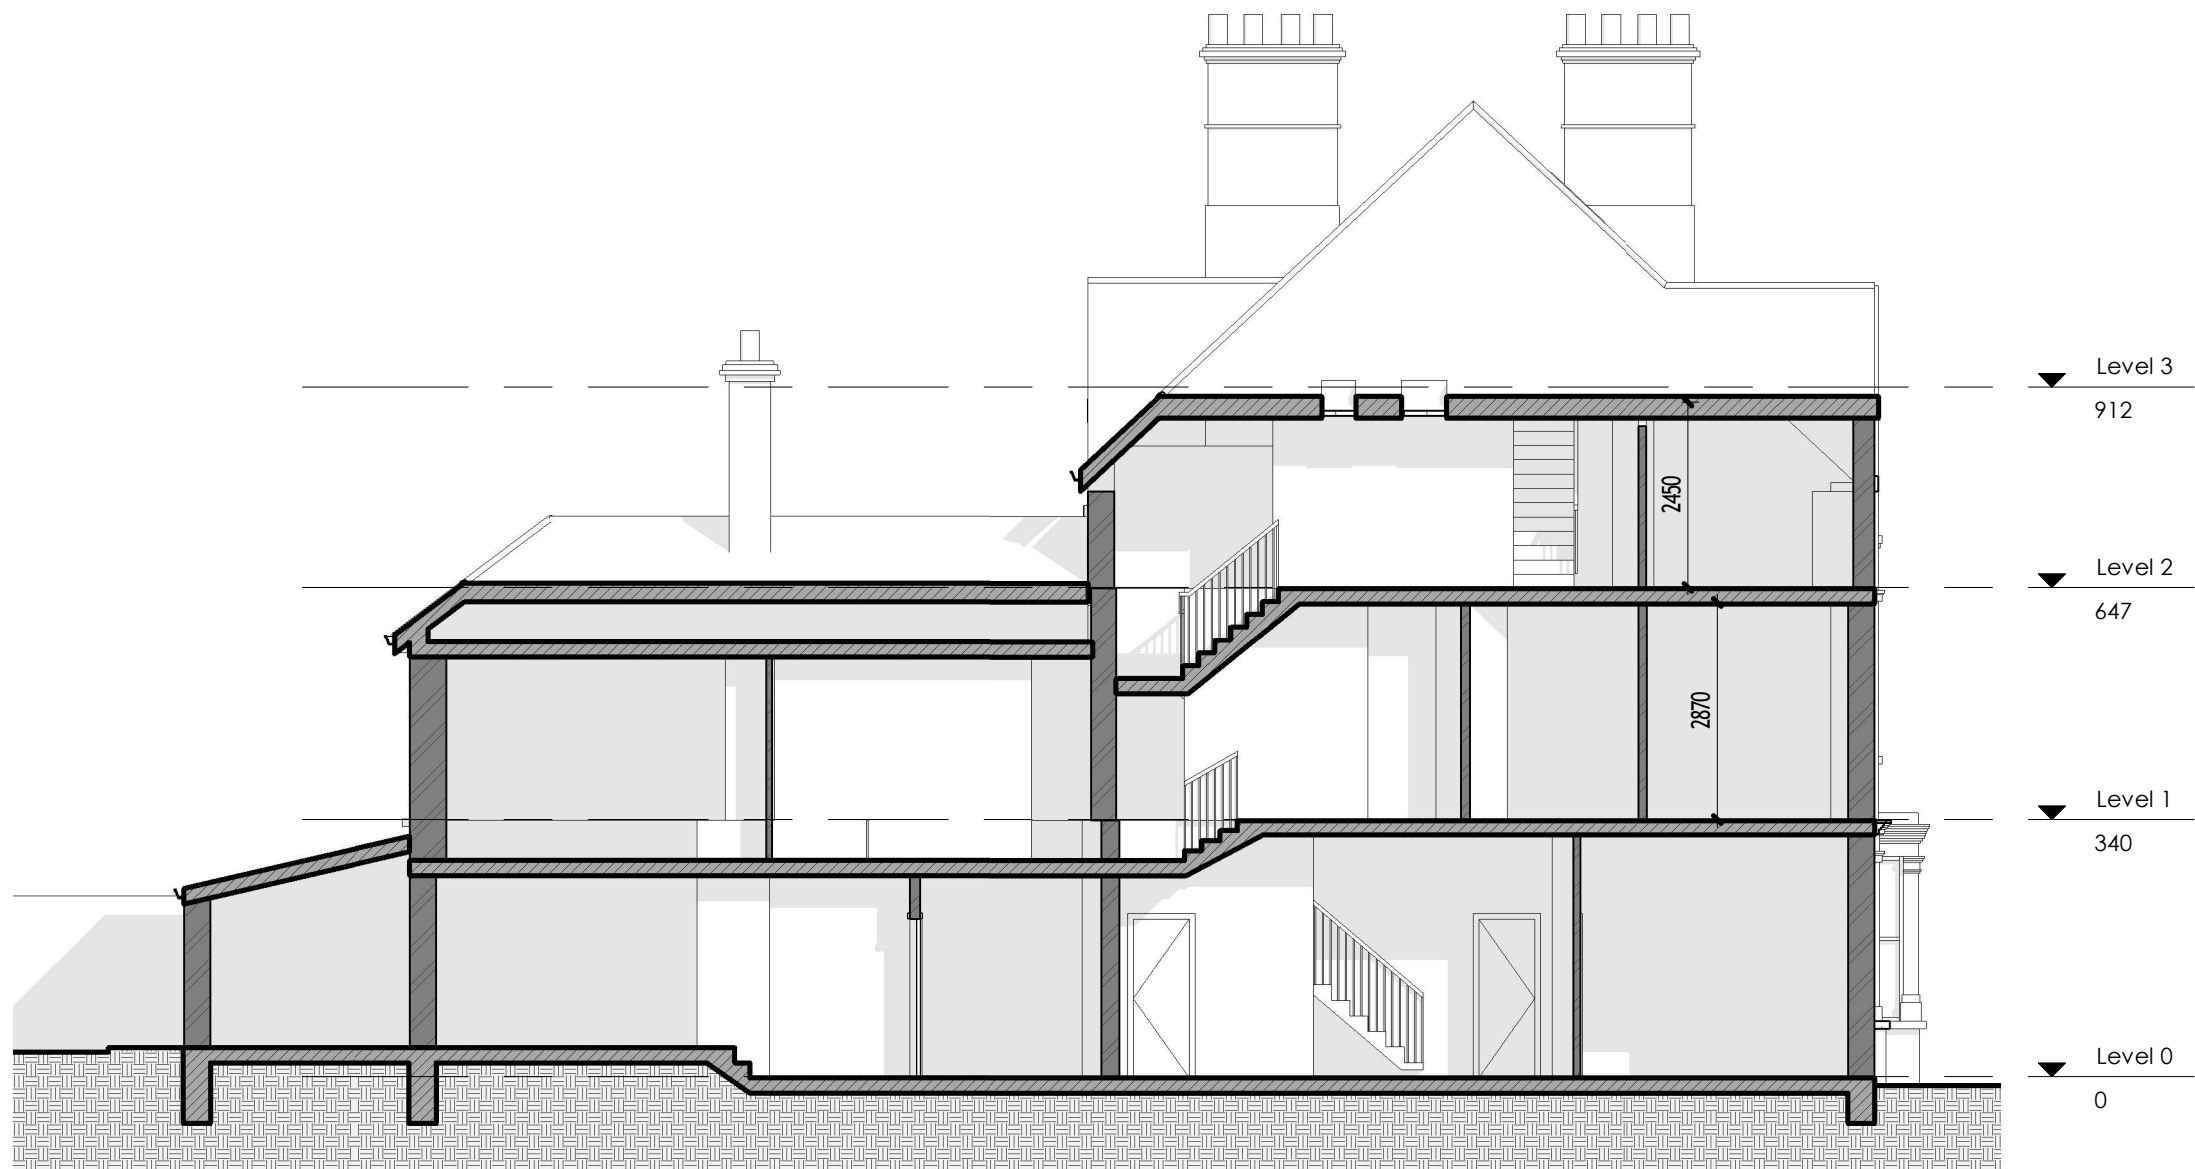

Proposed Longitudinal Section
1:100

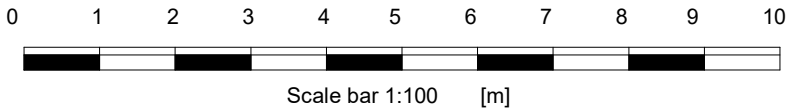

MM PLANNING & ARCHITECTURE
CAUSEWAY HOUSE, 13 THE CAUSEWAY, TEDDINGTON TW11 0JR
EMAIL INFO@MMPLANNING-ARCHITECTURE.CO.UK
CONTACT 020 7302 3111

Scale 1:100 @A3




Project
13 Ribblesdale Road, London N8 7EP

Client Owner

Drawing: Proposed Section

Number: 14

Date:
20/06/2024

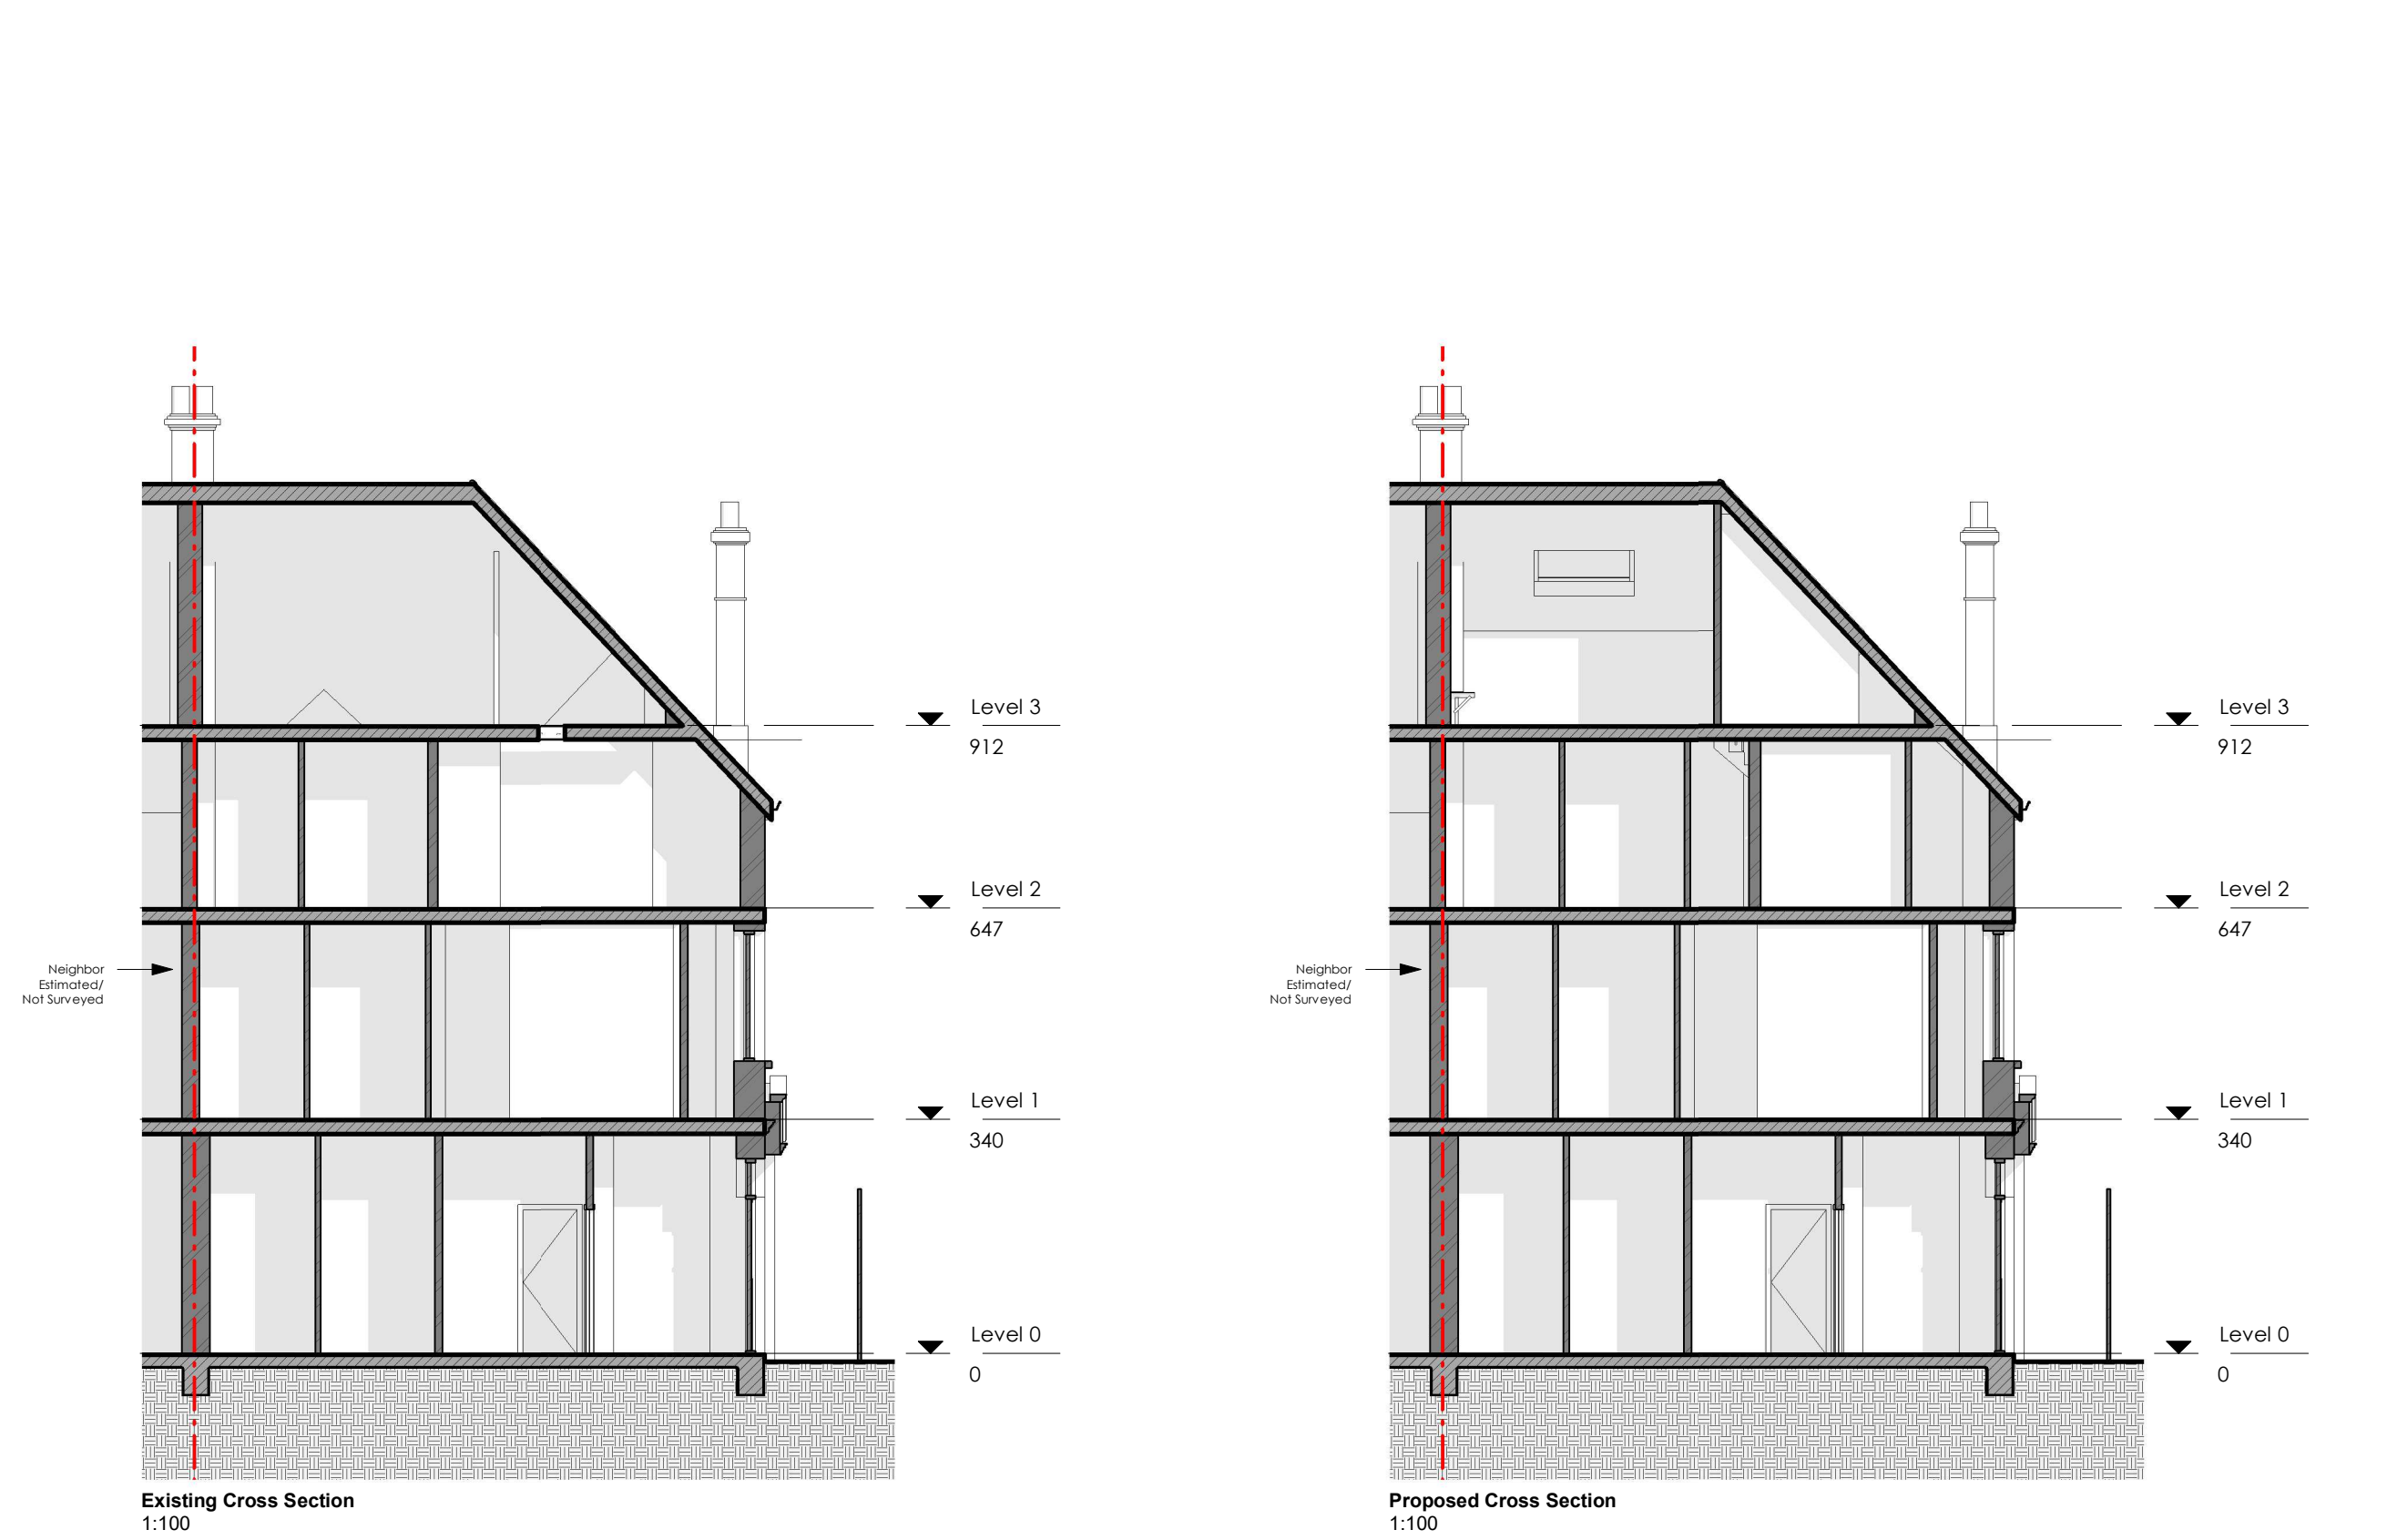

- GENERAL NOTES:**
1. This drawing is to be read in conjunction with all other architectural and structural drawings and specifications.
 2. All dimensions are in millimeters unless stated otherwise.
 3. Do not scale from this drawing unless for planning purposes. building notes:
- BUILDING NOTES:**
4. The contractor is to ensure that all materials comply with the relevant British standards and have current agreement certificates
 5. All products to be fitted strictly in accordance with manufacturer's instructions