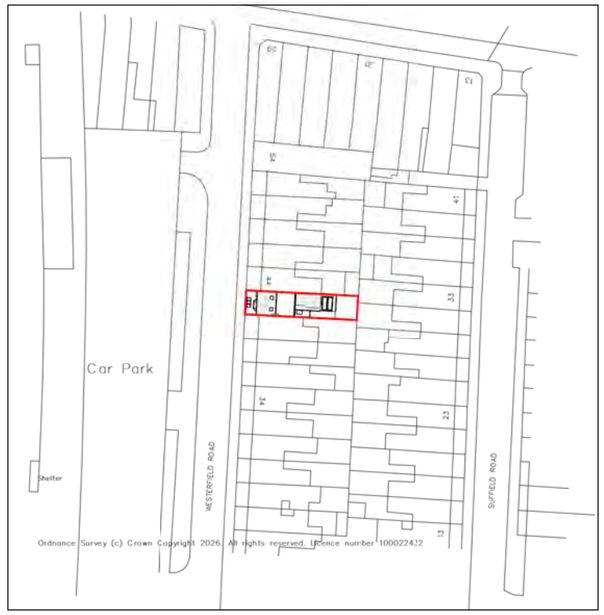

1 OS Map

1 : 1250

N

0 25m 50m 100m

SCALE 1:1250

Property Boundary

Property Boundary Area= 112 sqm

Property G.I.A= 142 sqm

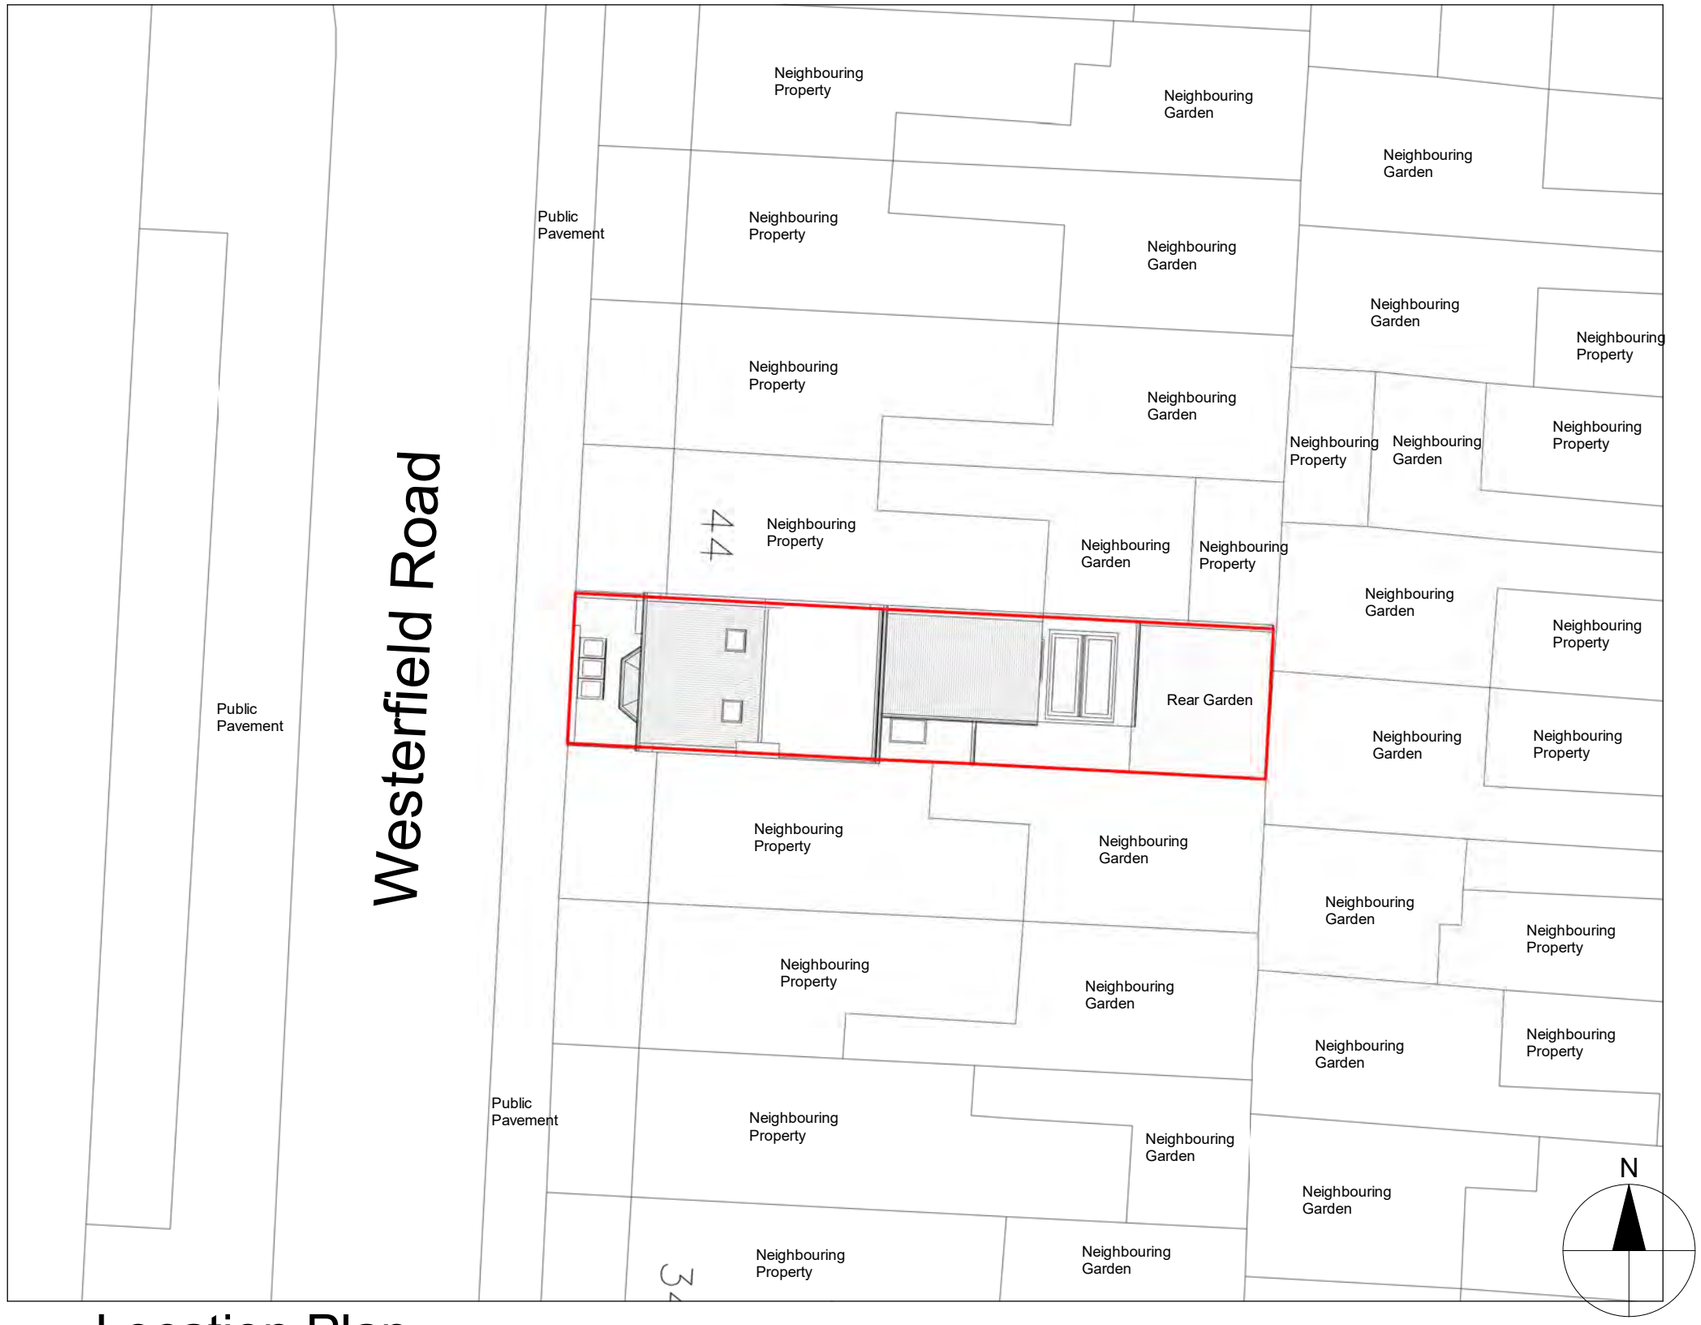

2 Location Plan

1 : 200

0 1m 5m 10m 20m

SCALE 1:200

Notes.
Contractors must verify all dimensions at the site before comencing any work.
No constrcution work before Building Control approval and structural engineer confirmation.
Any discrepancies to be reported to Gridline.
All drawings are to be read in conjunction with all relevant drawings and specifications.

Project No.S

REV	DATE	DESCRIPTION	BY	CH
A	June 26			
B	June 26			
C	June 26			

PROJECT TITLE
42 Westerfield Road,
South Tottenham, N15 5LD

DRAWING TITLE
Proposed OS Map and Location Plan

DATE	Project No.	DRAWING No.	SCALE @ A3	Drawn by:
March 2026	11227	PR - L001	As Indicated	Sara

PLANNING SERVICES
Unit 9b,The High Cross Centre,
Fountayne Rd,
N154BE
TEL: 020 8802 3480
www.samplanning.co.uk

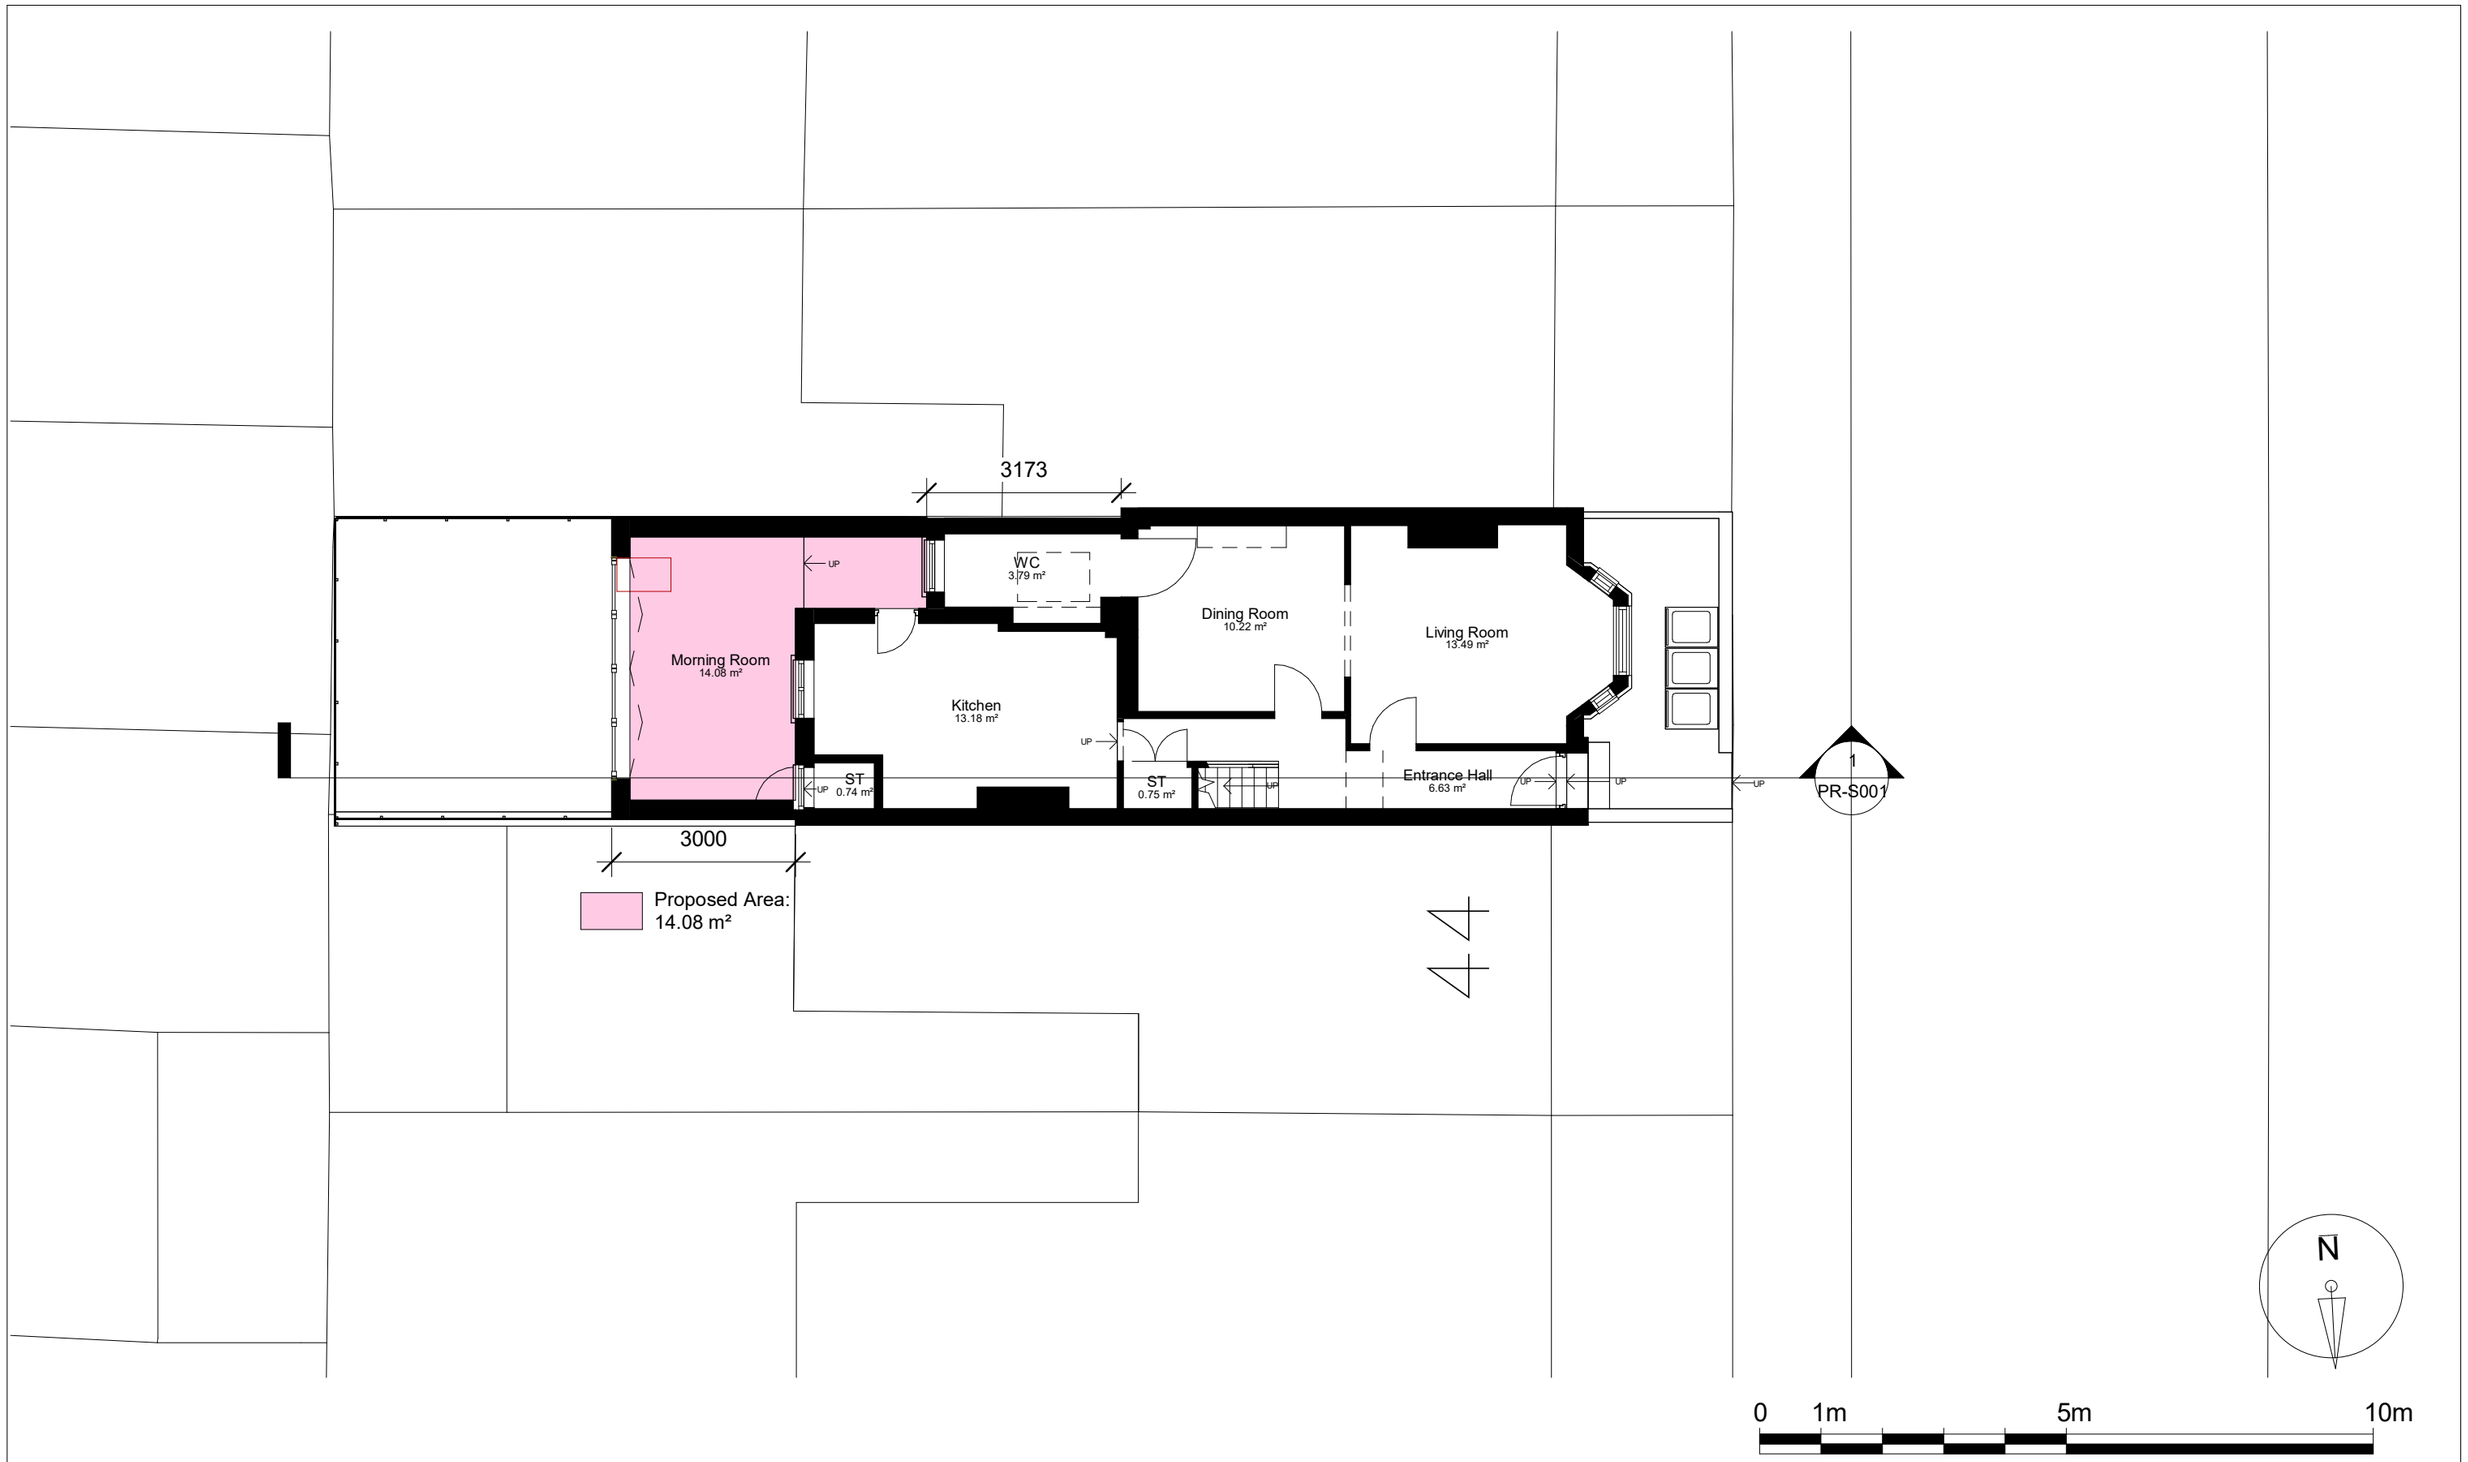

Notes.
Contractors must verify all dimensions at the site before comencing any work.
No constrcution work before Building Control approval and structural engineer confirmation.
Any discrepancies to be reported to Gridline.
All drawings are to be read in conjunction with all relevant drawings and specifications.

Project No.S

REV	DATE	DESCRIPTION	BY	CH
A	June 26			
B	June 26			
C	June 26			

PROJECT TITLE
42 Westerfield Road,
South Tottenham, N15 5LD

DRAWING TITLE
Proposed Ground Floor Plan

DATE	Project No.	DRAWING No.	SCALE @ A3	Drawn by:
March 2026	11227	PR-P001	1 : 100	Sara

PLANNING SERVICES
Unit 9b,The High Cross Centre,
Fountayne Rd,
N154BE
TEL: 020 8802 3480
www.samplanning.co.uk

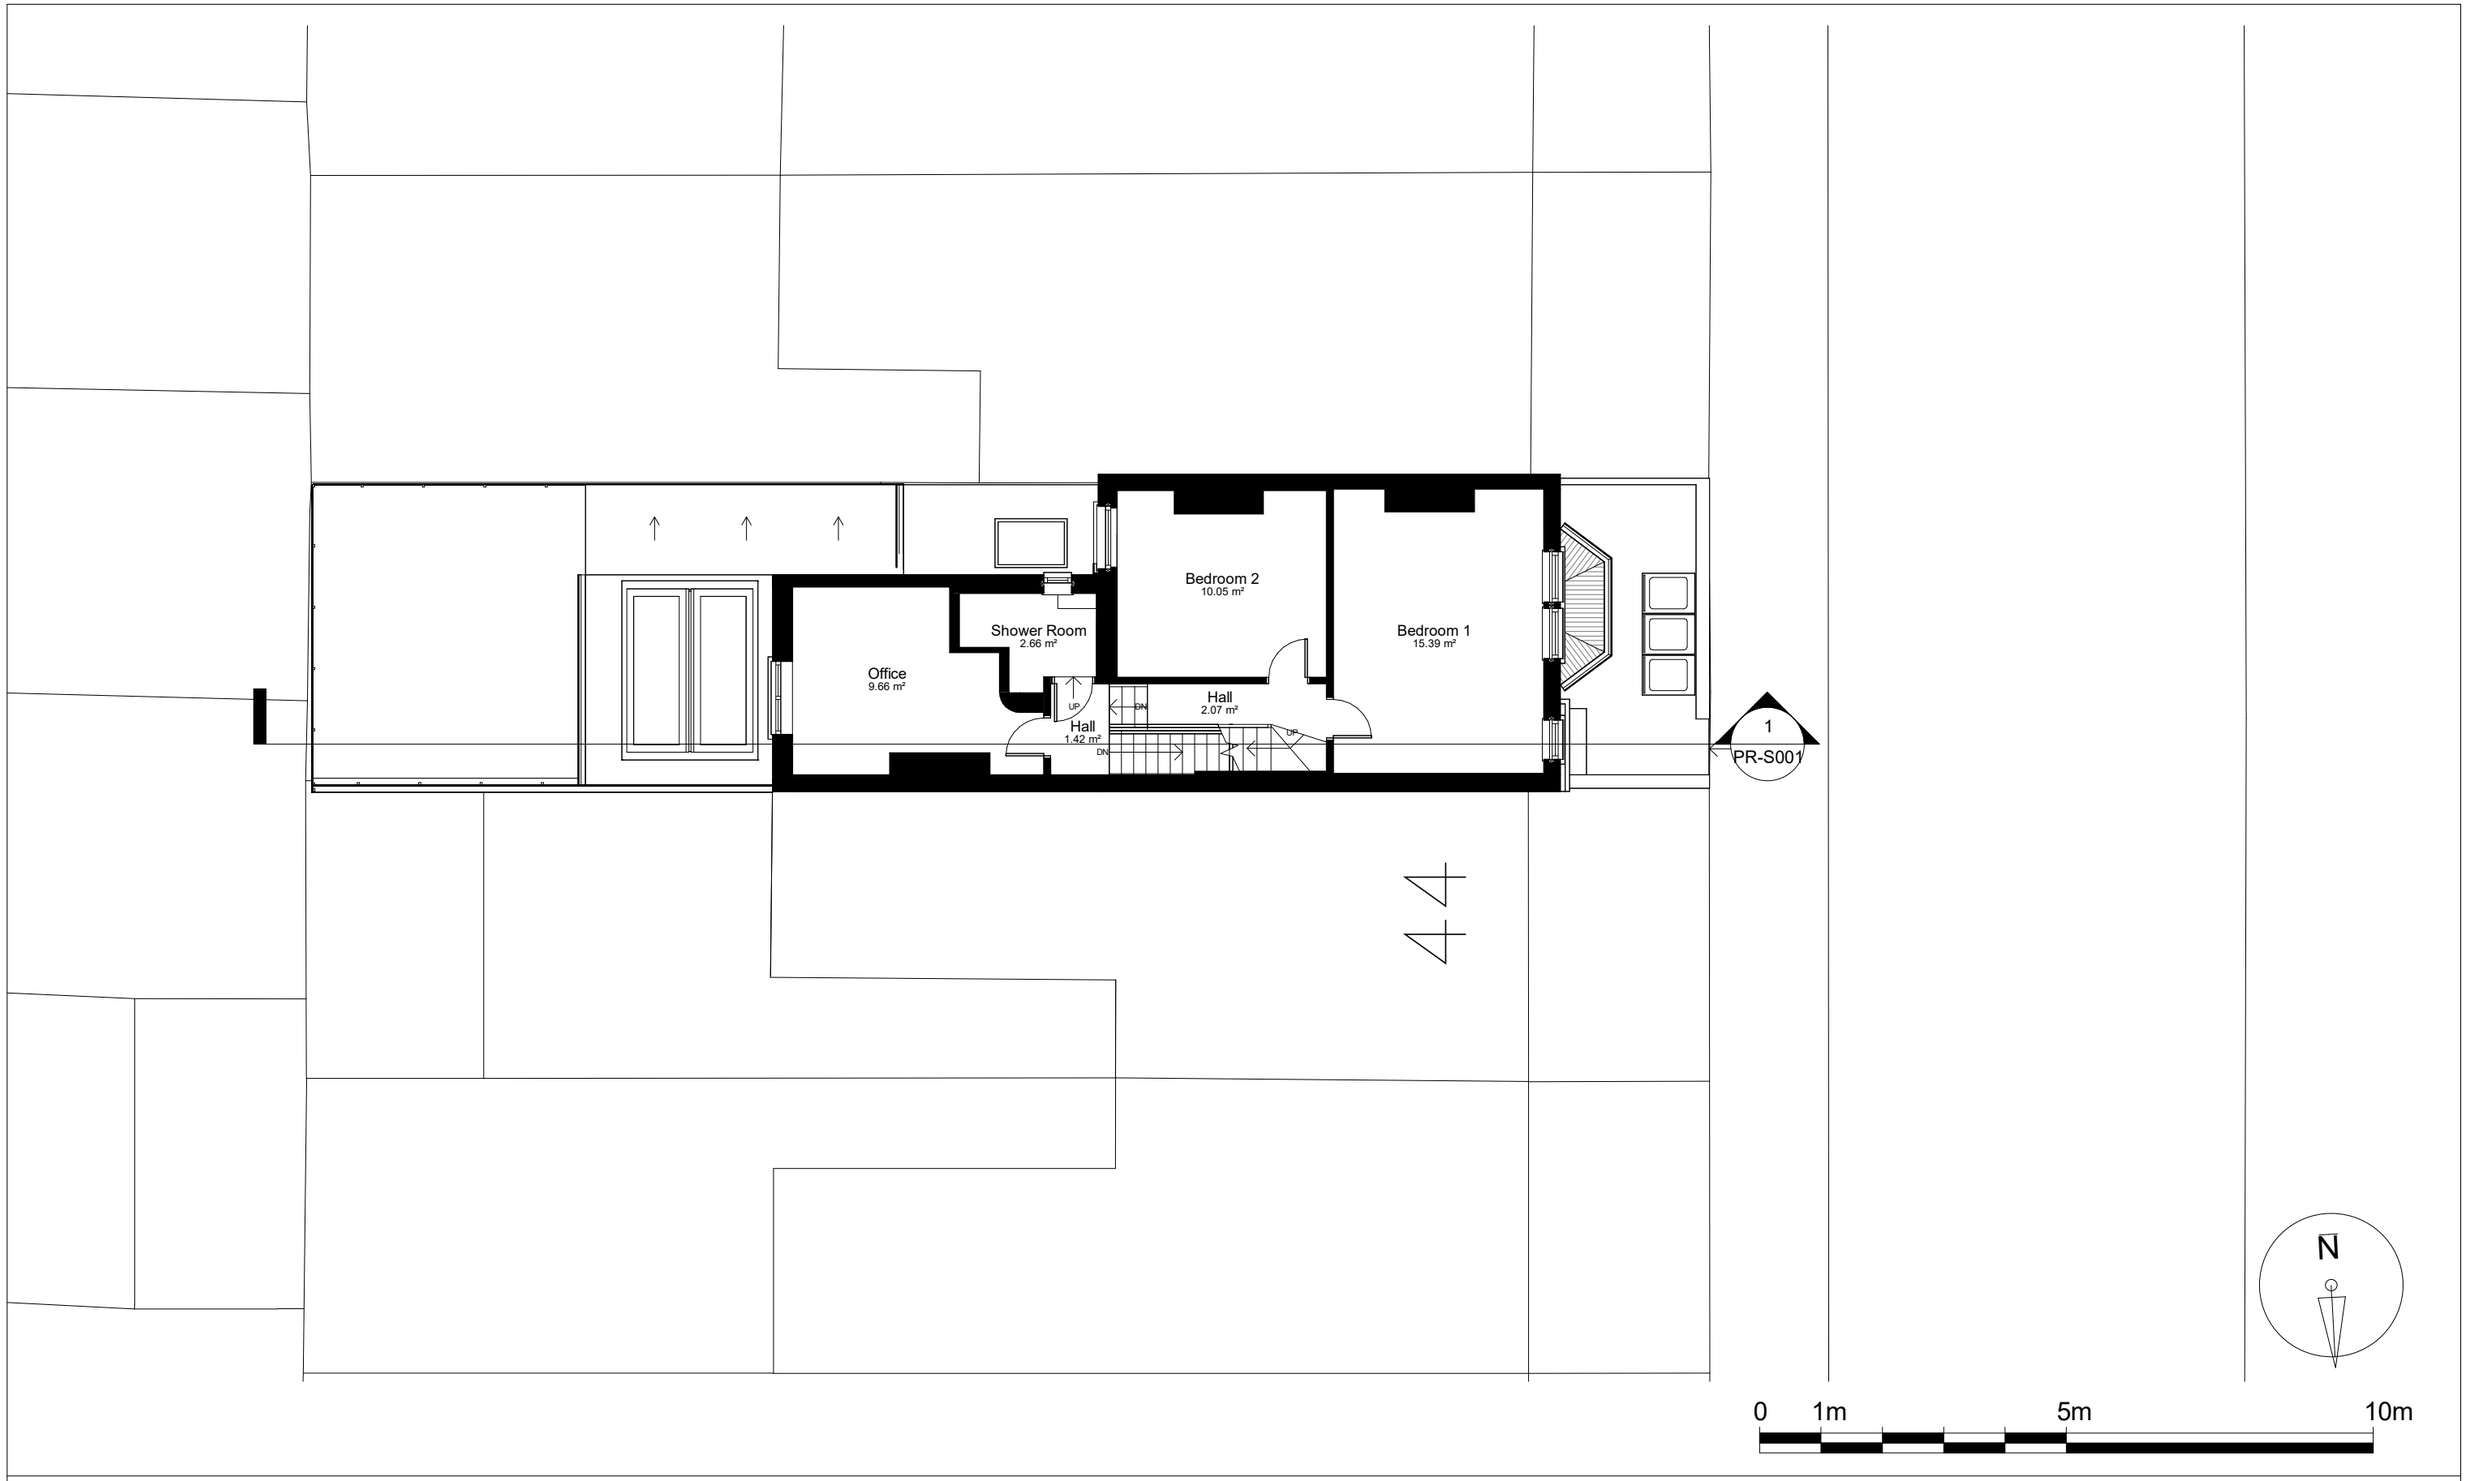

Notes.
Contractors must verify all dimensions at the site before comencing any work.
No constrcution work before Building Control approval and structural engineer confirmation.
Any discrepancies to be reported to Gridline.
All drawings are to be read in conjunction with all relevant drawings and specifications.

Project No.S

REV	DATE	DESCRIPTION	BY	CH
A	June 26			
B	June 26			
C	June 26			

PROJECT TITLE
42 Westerfield Road,
South Tottenham, N15 5LD

DRAWING TITLE
Proposed First Floor Plan

DATE	Project No.	DRAWING No.	SCALE @ A3	Drawn by:
March 2026	11227	PR-P002	1 : 100	Sara

PLANNING SERVICES
Unit 9b,The High Cross Centre,
Fountayne Rd,
N154BE
TEL: 020 8802 3480
www.samplanning.co.uk

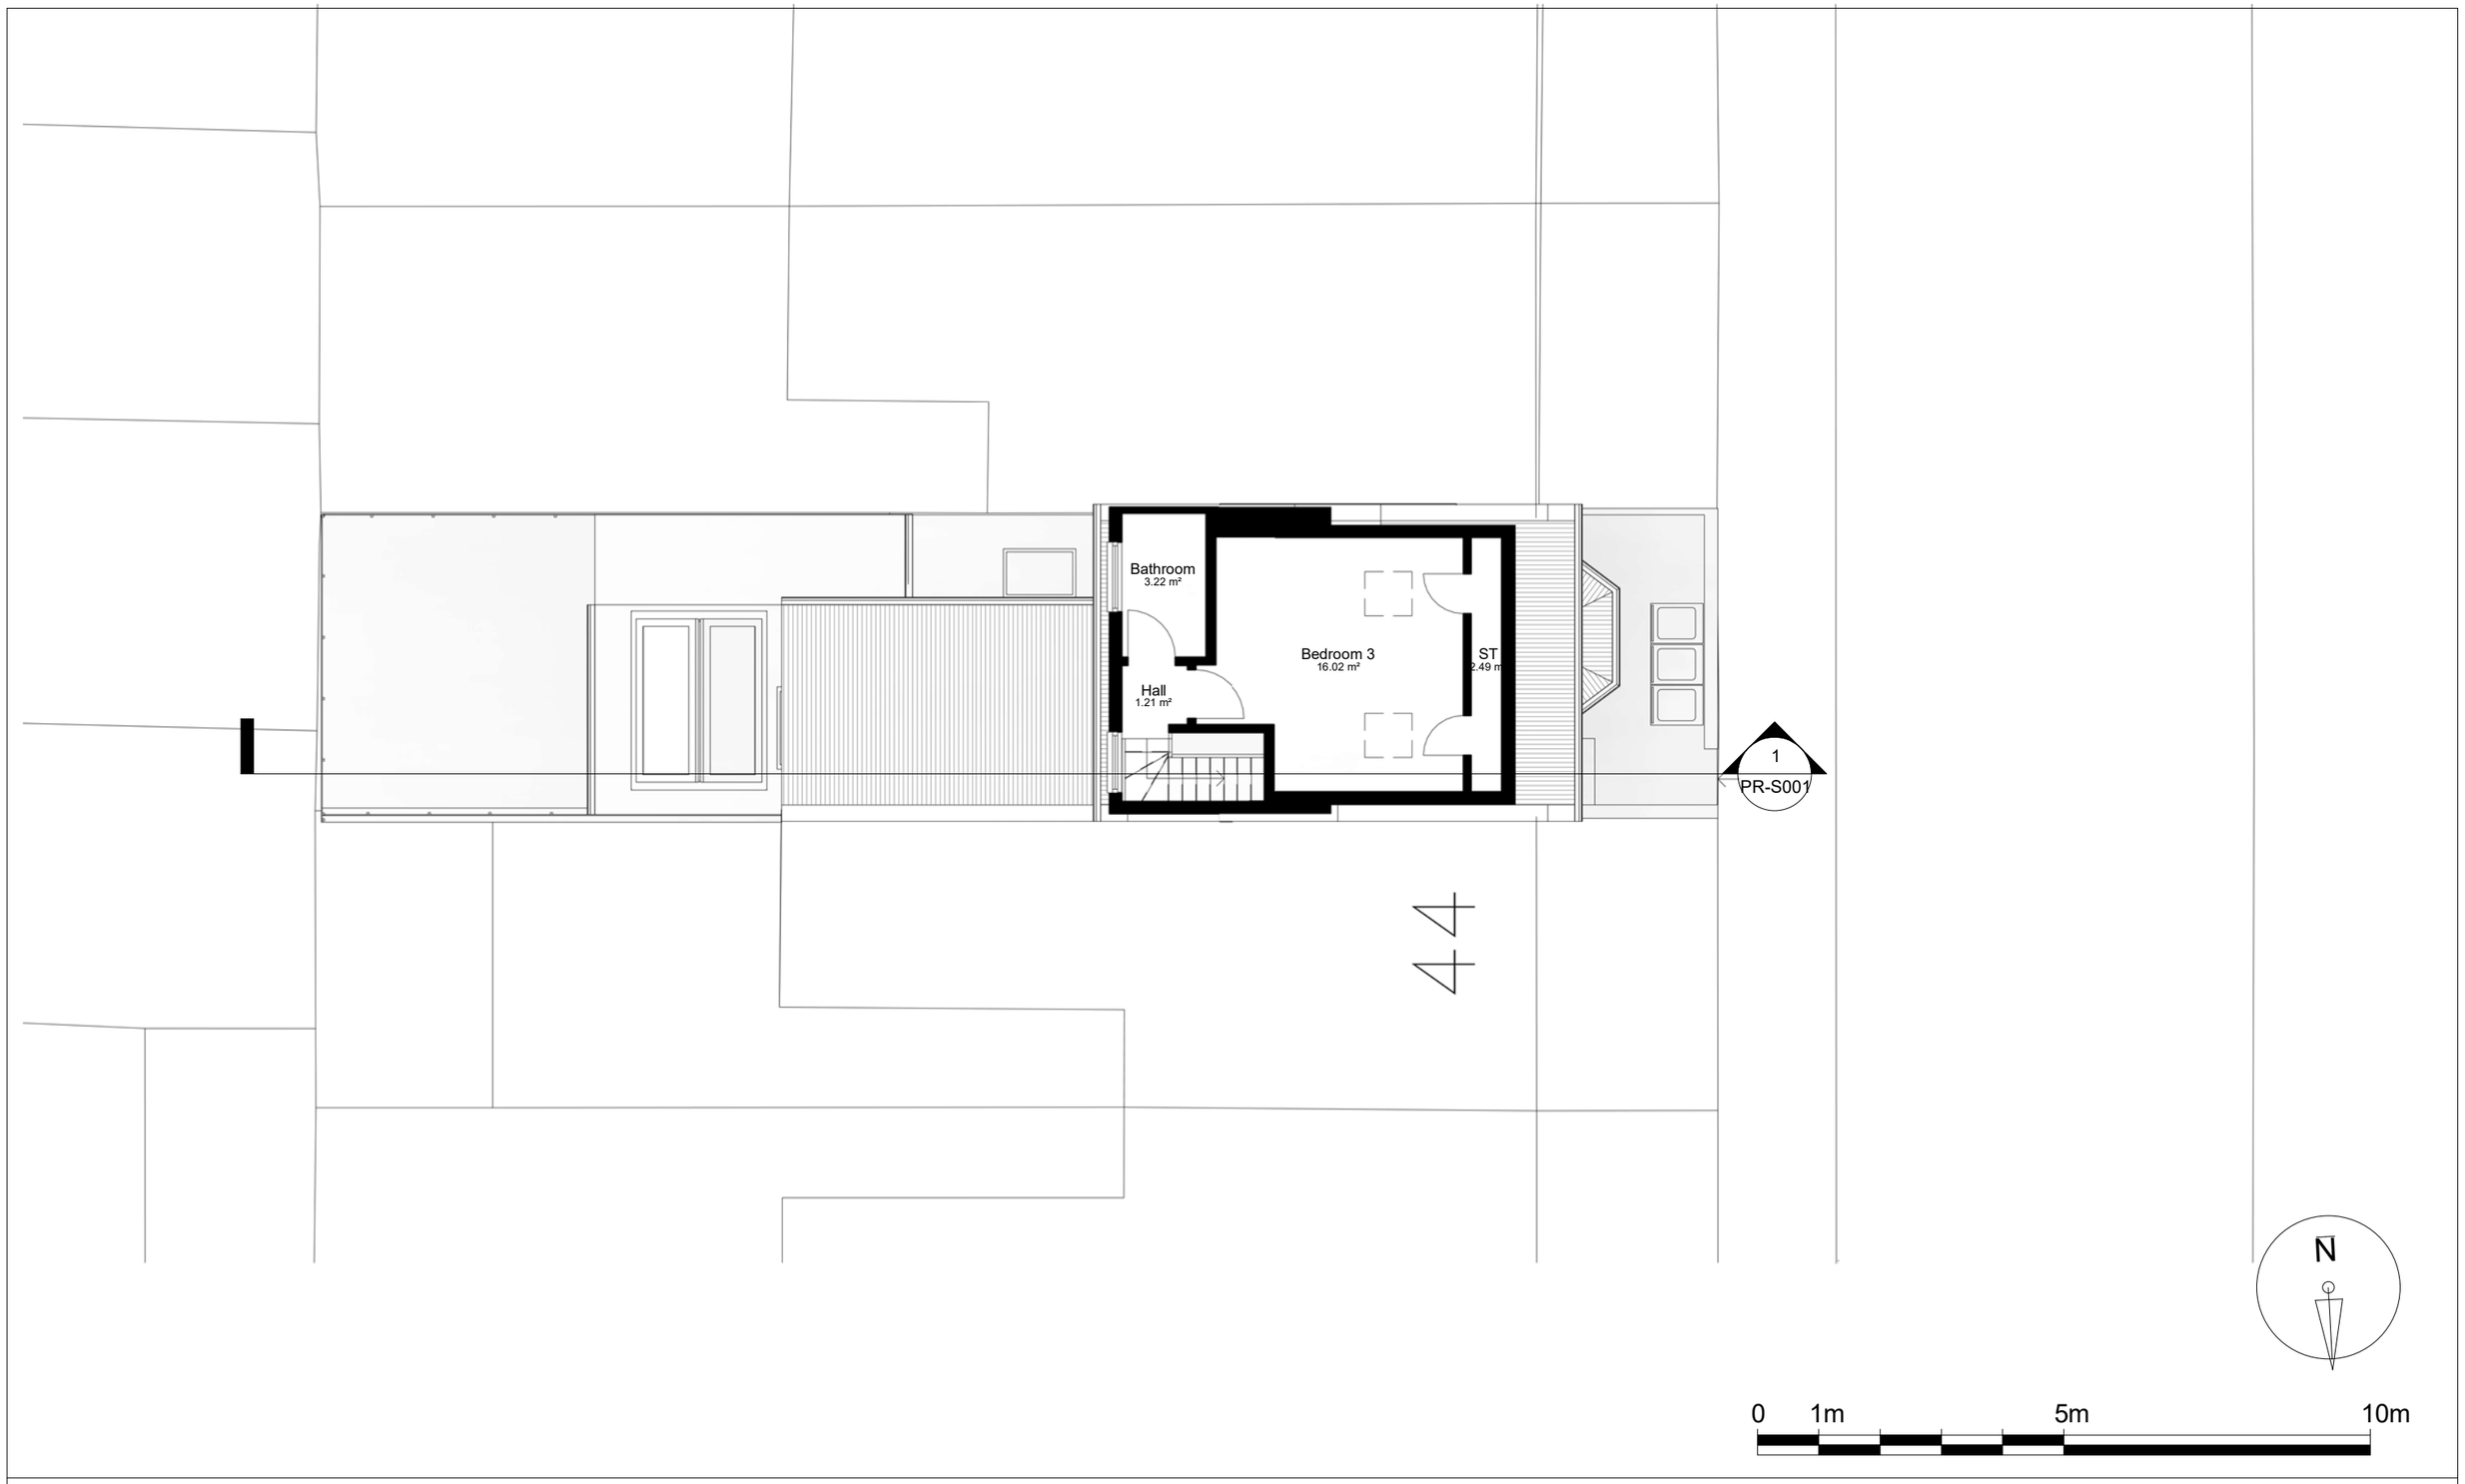

Notes.
Contractors must verify all dimensions at the site before comencing any work.
No constrcution work before Building Control approval and structural engineer confirmation.
Any discrepancies to be reported to Gridline.
All drawings are to be read in conjunction with all relevant drawings and specifications.

Project No.S

REV	DATE	DESCRIPTION	BY	CH
A	June 26			
B	June 26			
C	June 26			

PROJECT TITLE
42 Westerfield Road,
South Tottenham, N15 5LD

DRAWING TITLE
Proposed Loft Floor Plan

DATE	Project No.	DRAWING No.	SCALE @ A3	Drawn by:
March 2026	11227	PR-P003	1 : 100	Sara

PLANNING SERVICES
Unit 9b,The High Cross Centre,
Fountayne Rd,
N154BE
TEL: 020 8802 3480
www.samplanning.co.uk

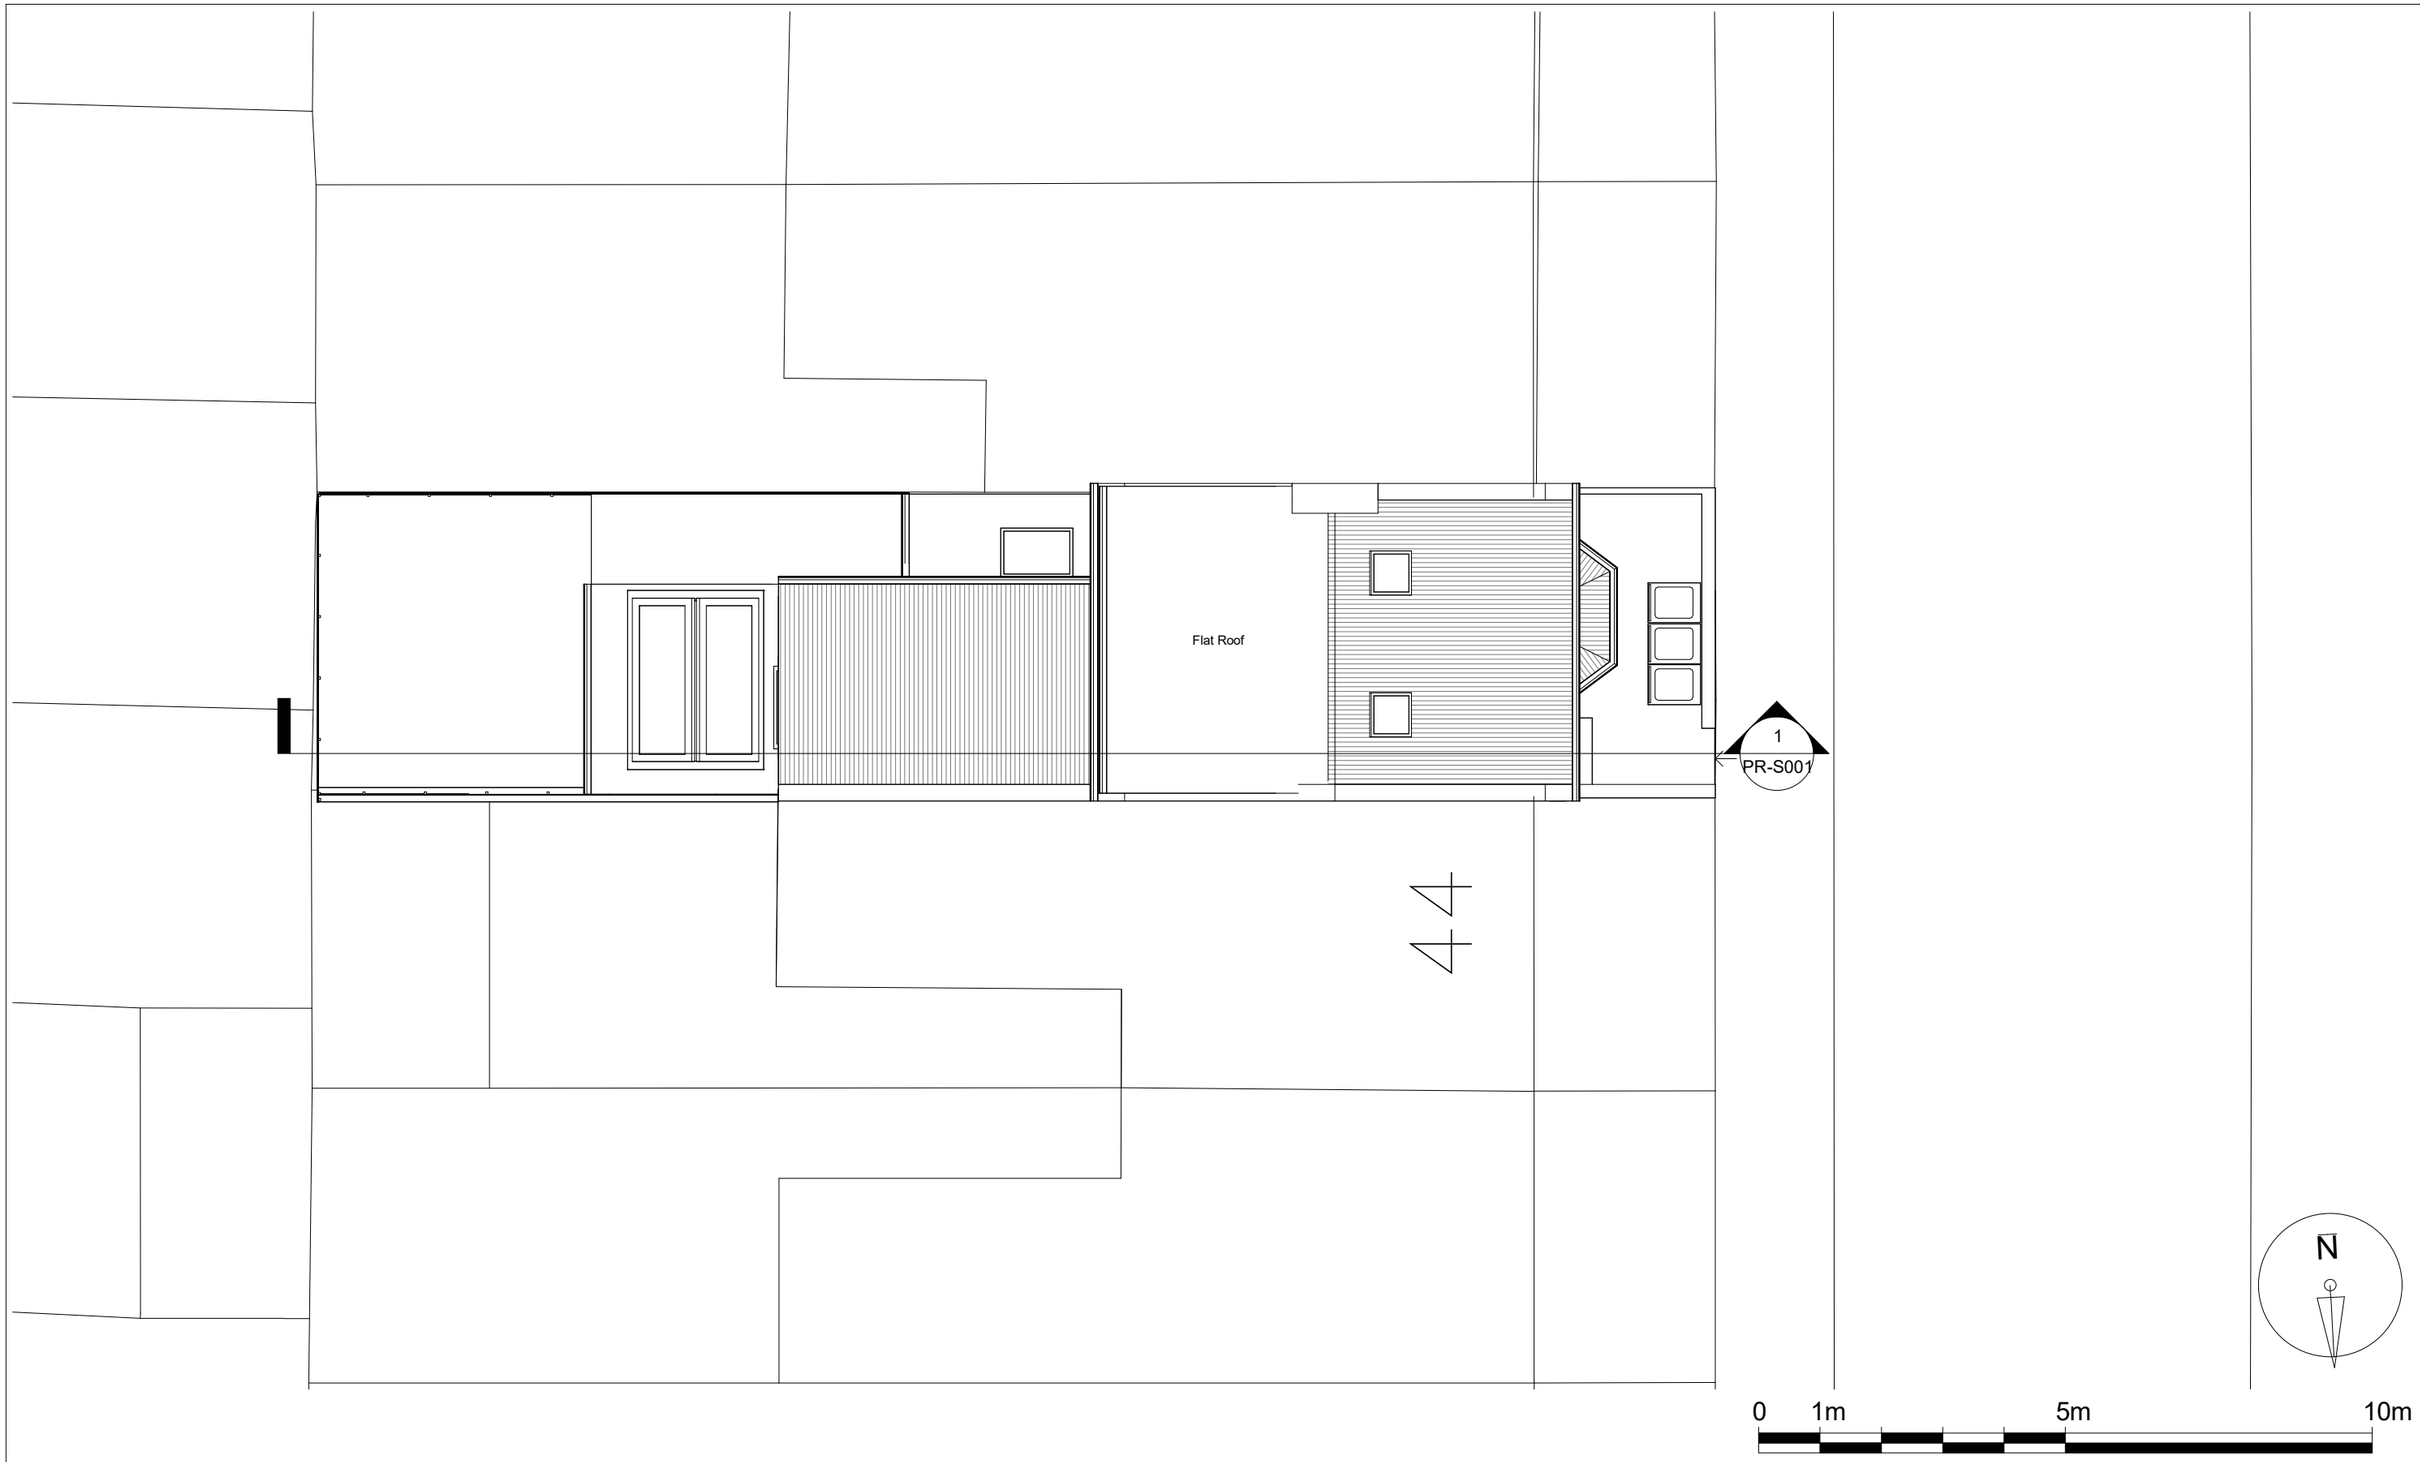

Notes.
Contractors must verify all dimensions at the site before comencing any work.
No constrcution work before Building Control approval and structural engineer confirmation.
Any discrepancies to be reported to Gridline.
All drawings are to be read in conjunction with all relevant drawings and specifications.

Project No.S

REV	DATE	DESCRIPTION	BY	CH
A	June 26			
B	June 26			
C	June 26			

PROJECT TITLE
42 Westerfield Road,
South Tottenham, N15 5LD

DRAWING TITLE
Proposed Roof Plan

DATE	Project No.	DRAWING No.	SCALE @ A3	Drawn by:
March 2026	11227	PR-P004	1 : 100	Sara

PLANNING SERVICES
Unit 9b,The High Cross Centre,
Fountayne Rd,
N154BE
TEL: 020 8802 3480
www.samplanning.co.uk

0 1m 5m 10m

Notes.
Contractors must verify all dimensions at thesite before comencing any work.
No constrcution work before Building Control approval and structural engineer confirmation.
Any discrepancies to be reported to Gridline.
All drawings are to be read in conjunction with all relevant drawings and specifications.
The Drawings Are For Planning Purposes only

Project No.S

REV	DATE	DESCRIPTION	BY	CH
A	June 26			
B	June 26			
C	June 26			

PROJECT TITLE
42 Westerfield Road,
South Tottenham, N15 5LD

DRAWING TITLE
Proposed Front and Rear Elevations

DATE	Project No.	DRAWING No.	SCALE @ A3	Drawn by:
March 2026	11227	PR-E001	1 : 100	Sara

PLANNING SERVICES
Unit 9b,The High Cross Centre,
Fountayne Rd,
N154BE
TEL: 020 8802 3480
www.samplanning.co.uk

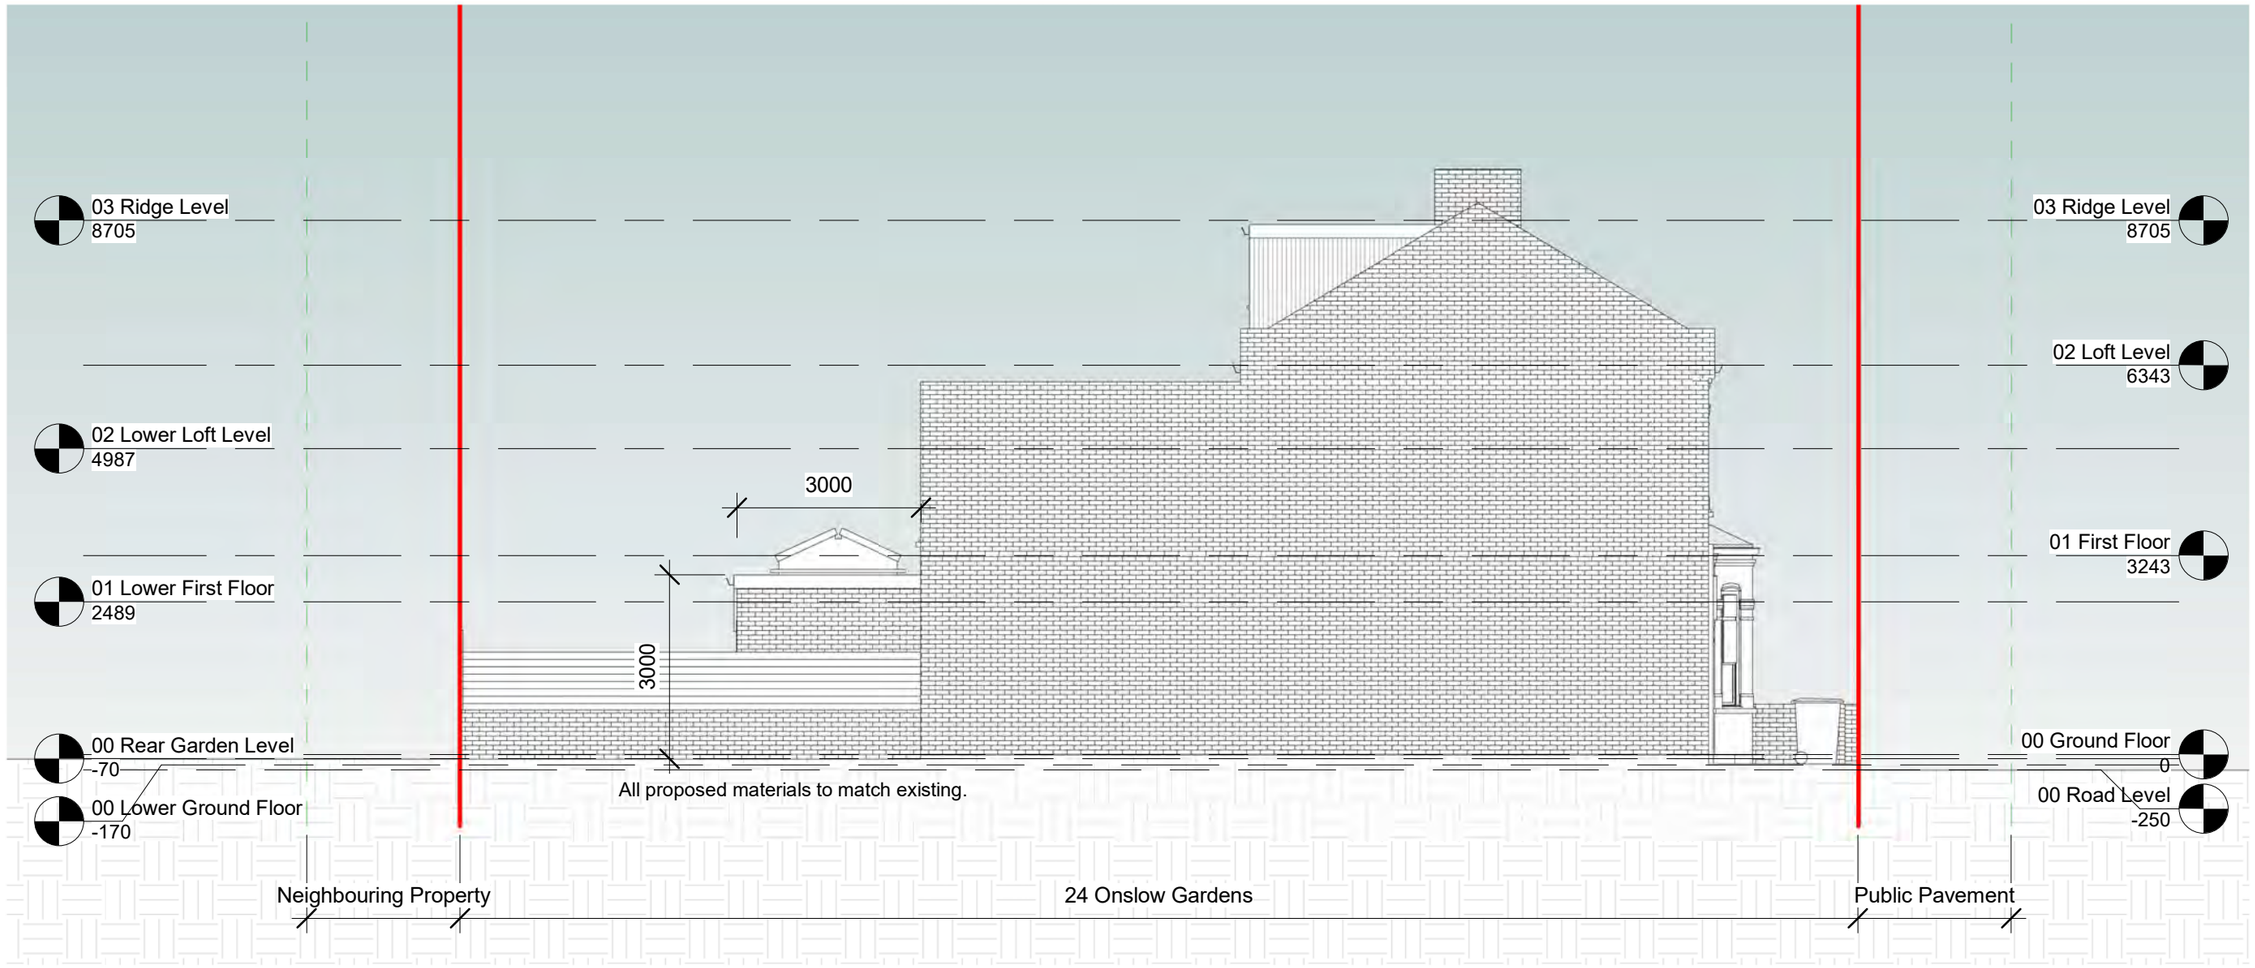

0 1m 5m 10m

Notes.
Contractors must verify all dimensions at thesite before comencing any work.
No constrcution work before Building Control approval and structural engineer confirmation.
Any discrepancies to be reported to Gridline.
All drawings are to be read in conjunction with all relevant drawings and specifications.
The Drawings Are For Planning Purposes only

Project No.S

REV	DATE	DESCRIPTION	BY	CH
A	June 26			
B	June 26			
C	June 26			

PROJECT TITLE
42 Westerfield Road,
South Tottenham, N15 5LD

DRAWING TITLE
Proposed Side Elevation 1

DATE	Project No.	DRAWING No.	SCALE @ A3	Drawn by:
March 2026	11227	PR-E002	1 : 100	Sara

PLANNING SERVICES
Unit 9b,The High Cross Centre,
Fountayne Rd,
N154BE
TEL: 020 8802 3480
www.samplanning.co.uk

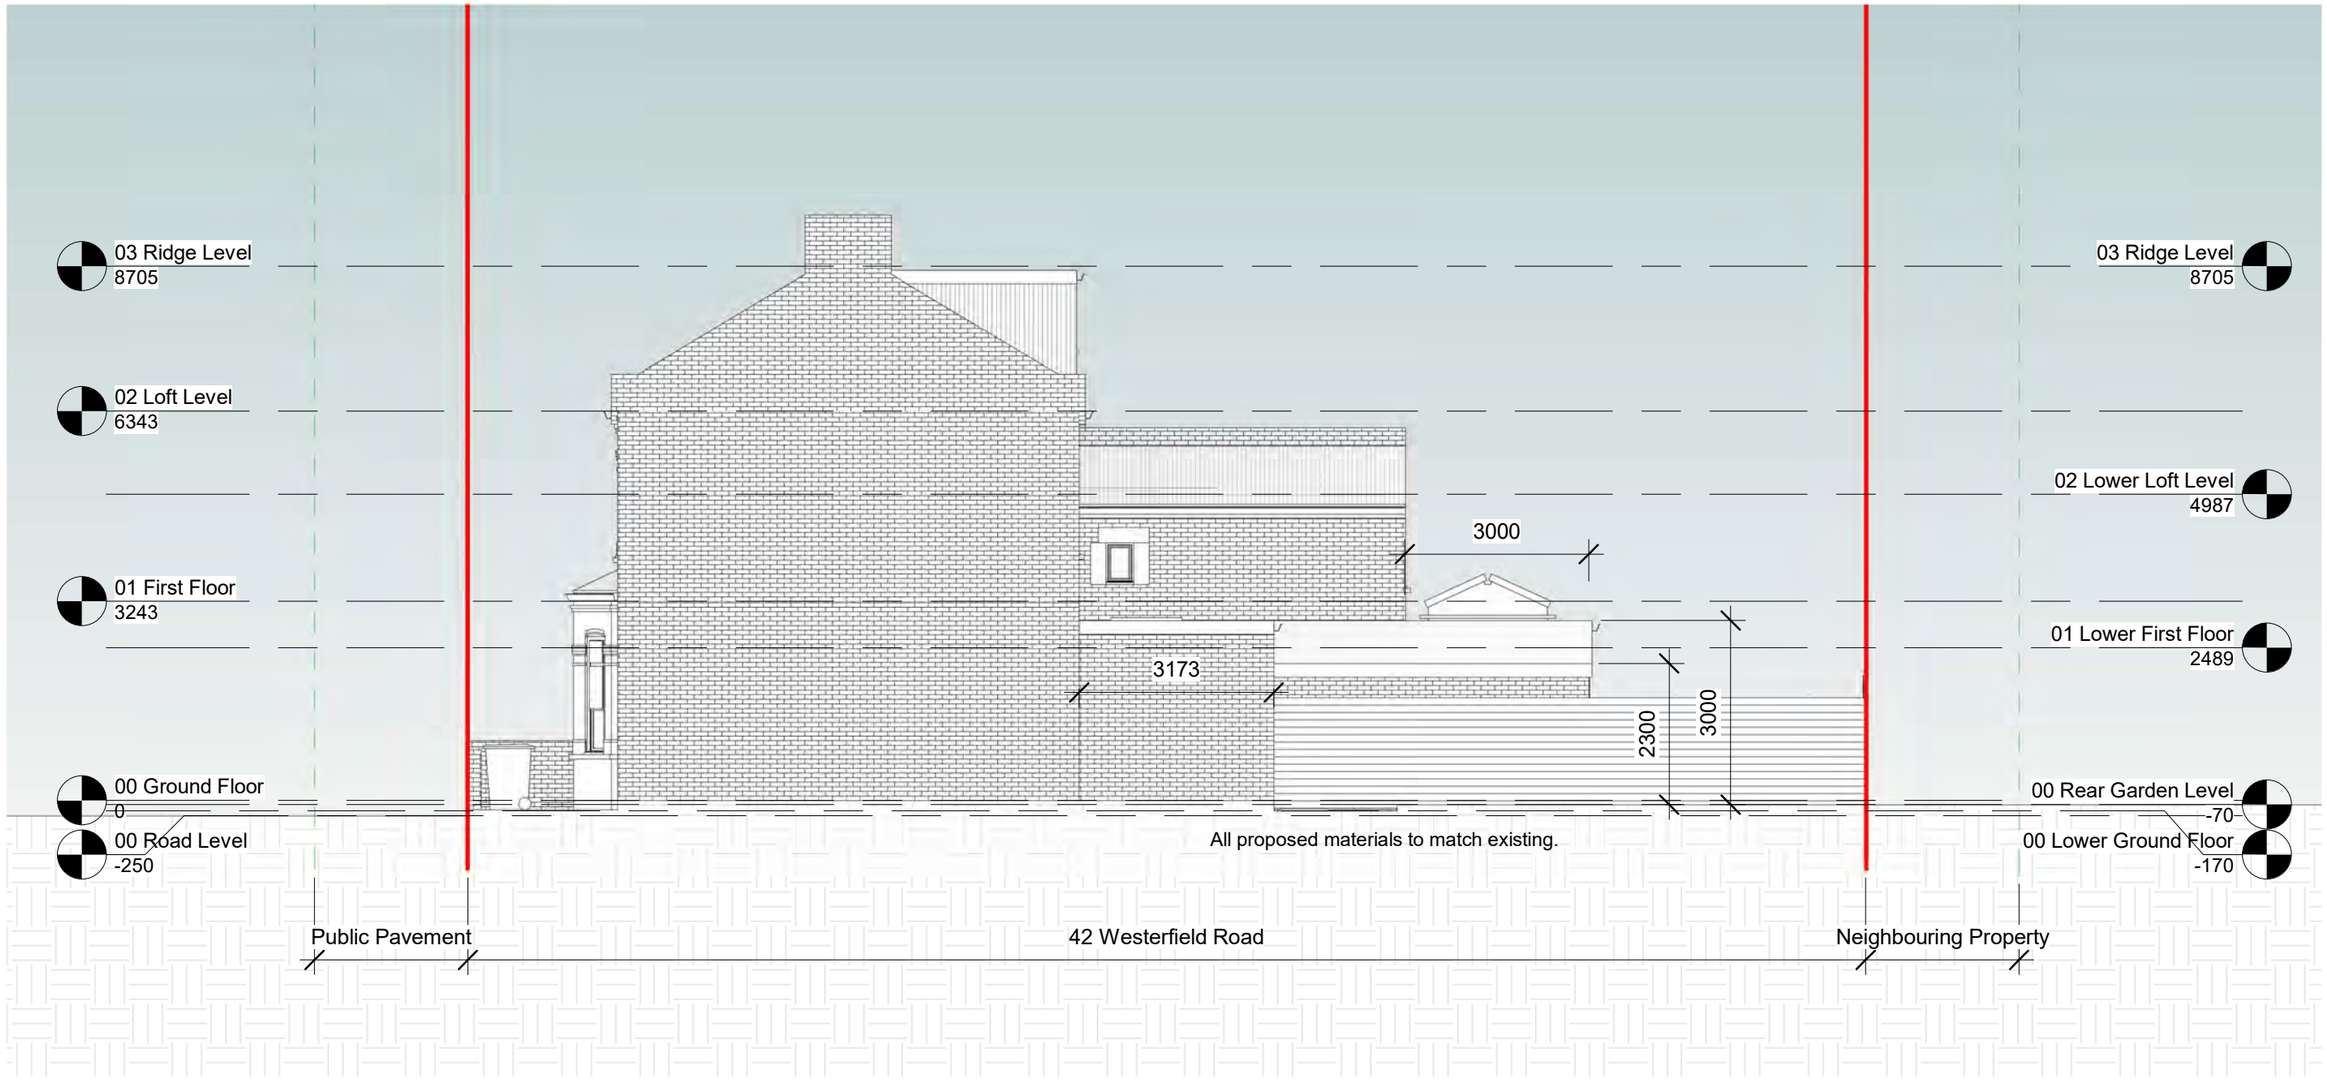

0 1m 5m 10m

Notes.
Contractors must verify all dimensions at thesite before comencing any work.
No constrcution work before Building Control approval and structural engineer confirmation.
Any discrepancies to be reported to Gridline.
All drawings are to be read in conjunction with all relevant drawings and specifications.
The Drawings Are For Planning Purposes only

Project No.S

REV	DATE	DESCRIPTION	BY	CH
A	June 26			
B	June 26			
C	June 26			

PROJECT TITLE
42 Westerfield Road,
South Tottenham, N15 5LD

DRAWING TITLE
Proposed Side Elevation 2

DATE	Project No.	DRAWING No.	SCALE @ A3	Drawn by:
March 2026	11227	PR-E003	1 : 100	Sara

PLANNING SERVICES
Unit 9b,The High Cross Centre,
Fountayne Rd,
N154BE
TEL: 020 8802 3480
www.samplanning.co.uk

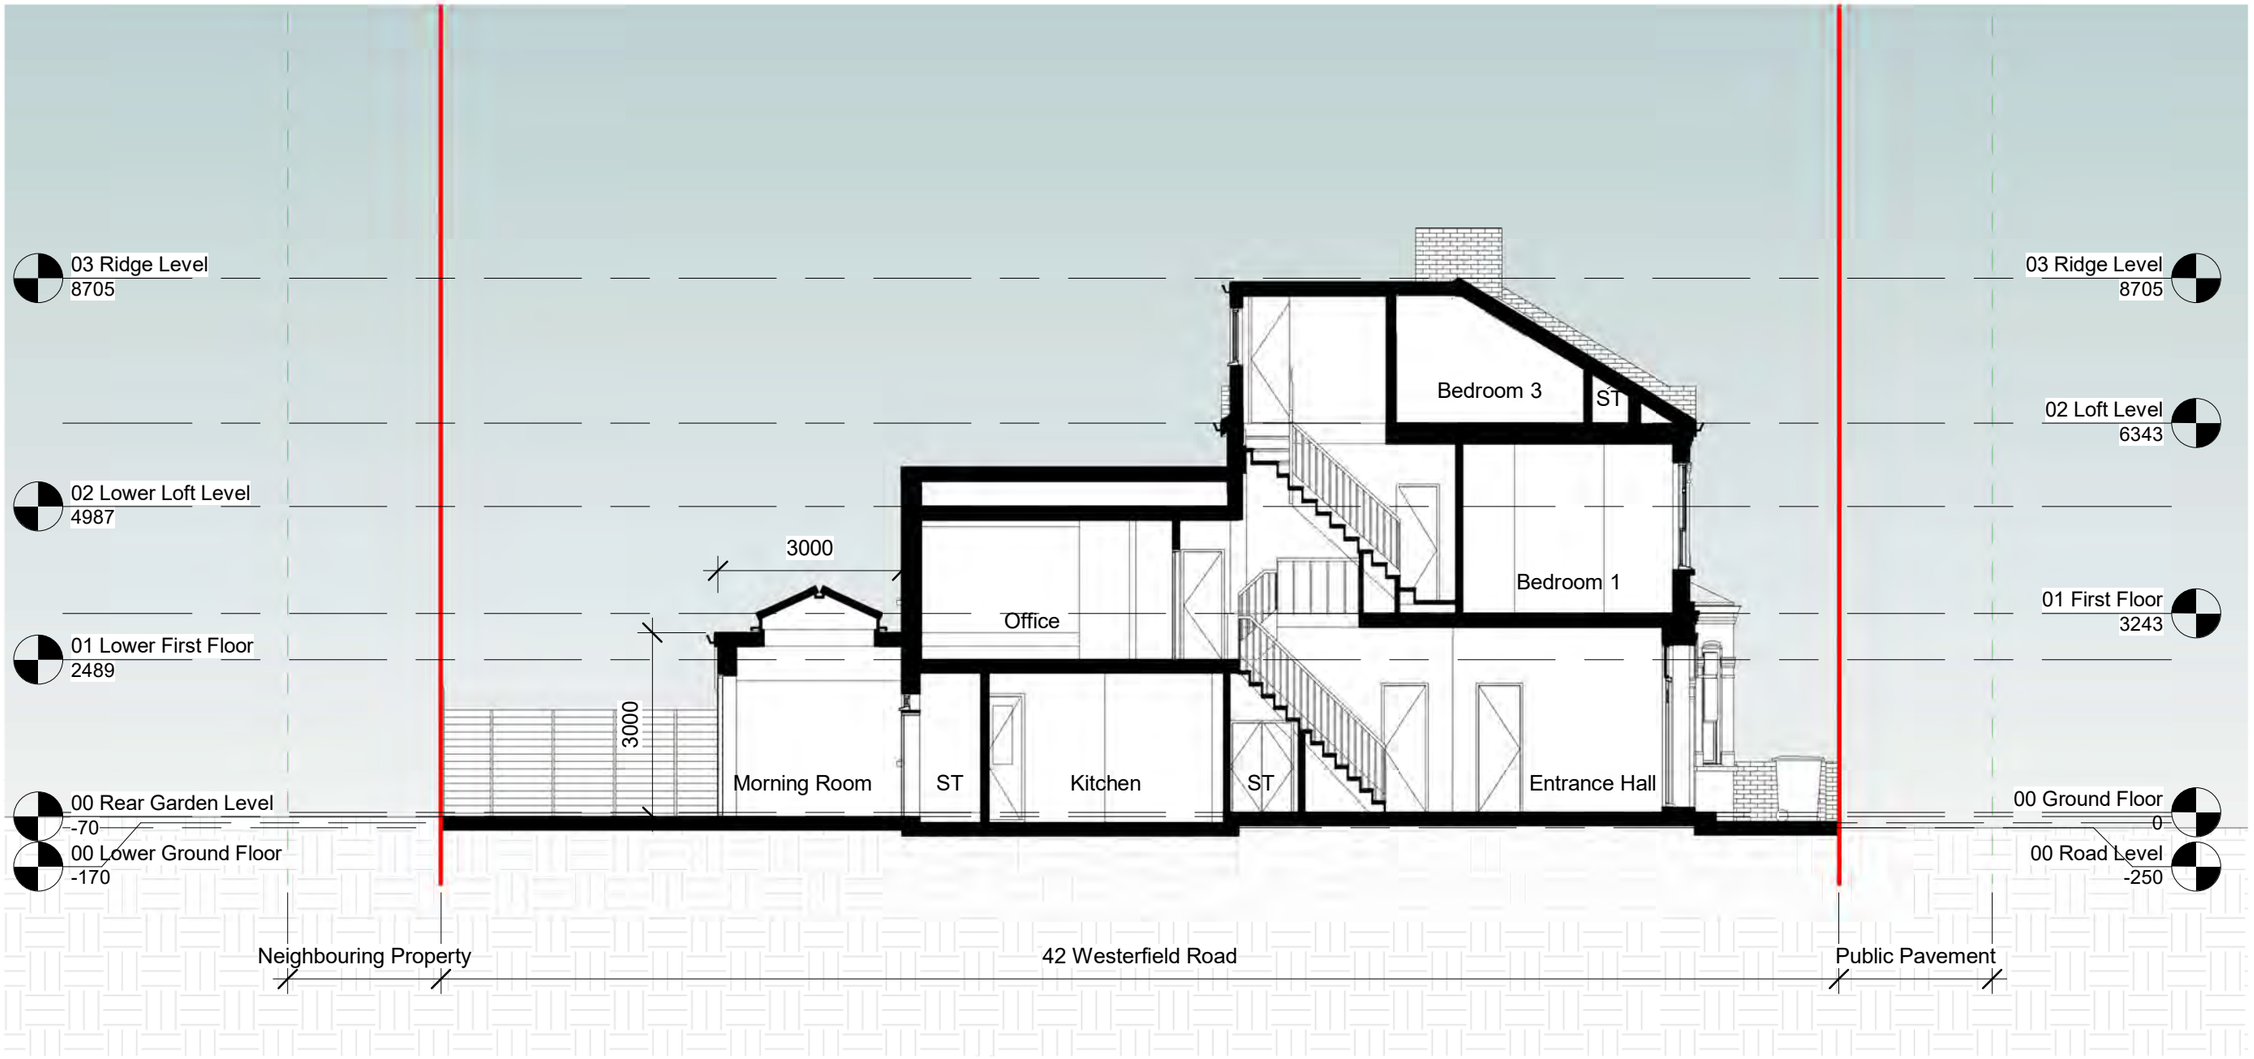

0 1m 5m 10m

Notes.
Contractors must verify all dimensions at thesite before comencing any work.
No constrcution work before Building Control approval and structural engineer confirmation.
Any discrepancies to be reported to Gridline.
All drawings are to be read in conjunction with all relevant drawings and specifications.
The Drawings Are For Planning Purposes only

Project No.S

REV	DATE	DESCRIPTION	BY	CH
A	June 26			
B	June 26			
C	June 26			

PROJECT TITLE
42 Westerfield Road,
South Tottenham, N15 5LD

DRAWING TITLE
Proposed Section AA

DATE	Project No.	DRAWING No.	SCALE @ A3	Drawn by:
March 2026	11227	PR-S001	1 : 100	Sara

PLANNING SERVICES
Unit 9b,The High Cross Centre,
Fountayne Rd,
N154BE
TEL: 020 8802 3480
www.samplanning.co.uk

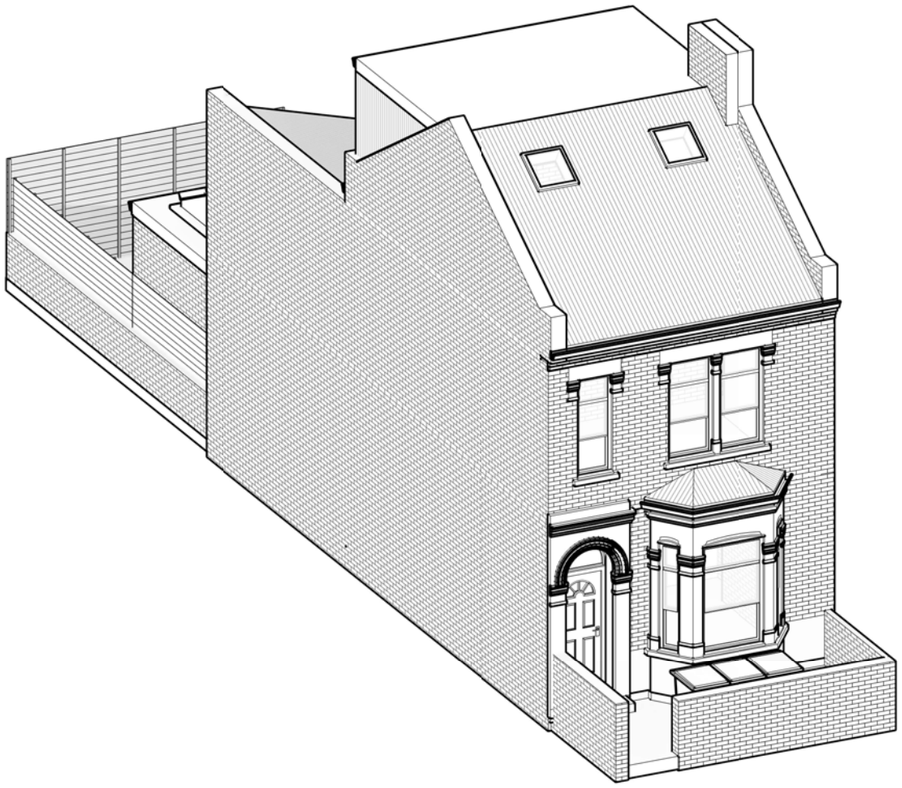

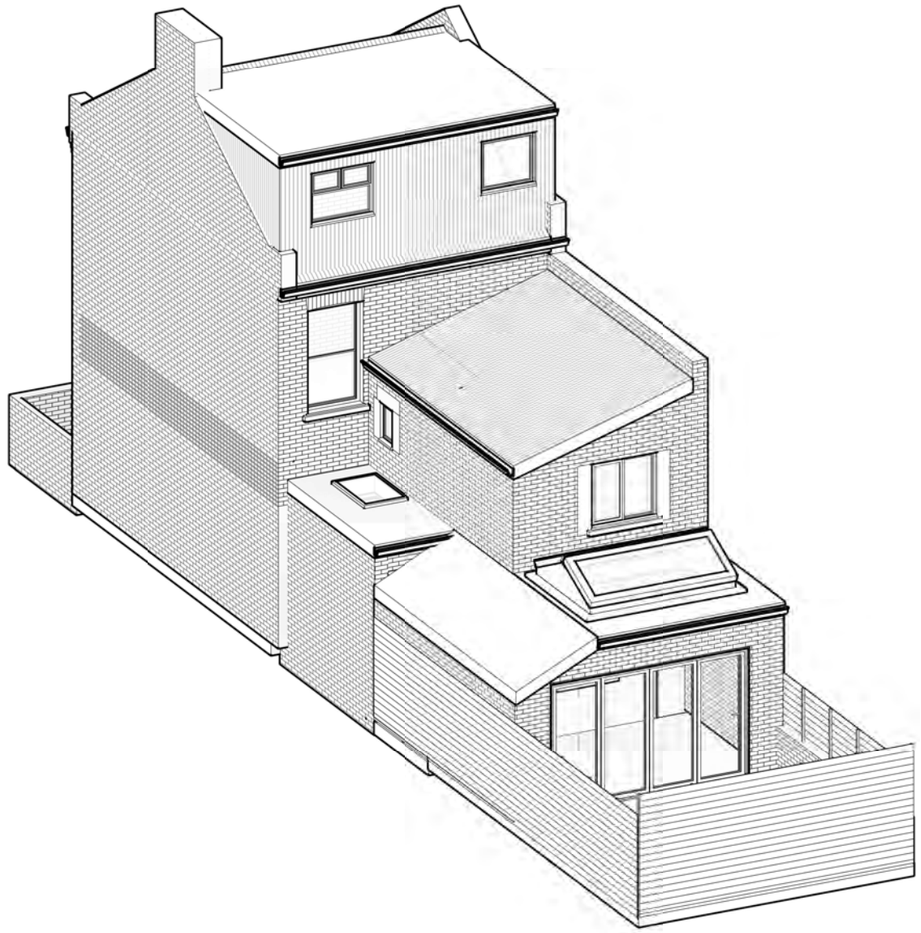

Notes.
Contractors must verify all dimensions at the site before comencing any work.
No constrcution work before Building Control approval and structural engineer confirmation.
Any discrepancies to be reported to Gridline.
All drawings are to be read in conjunction with all relevant drawings and specifications.

Project No.S

REV	DATE	DESCRIPTION	BY	CH
A	June 26			
B	June 26			
C	June 26			

PROJECT TITLE
42 Westerfield Road,
South Tottenham, N15 5LD

DATE	Project No.
March 2026	11227

DRAWING TITLE
Proposed Perspective Views

DRAWING No.	SCALE @ A3	Drawn by:
PR-PE001		Sara

PLANNING SERVICES
Unit 9b,The High Cross Centre,
Fountayne Rd,
N154BE
TEL: 020 8802 3480
www.samplanning.co.uk