



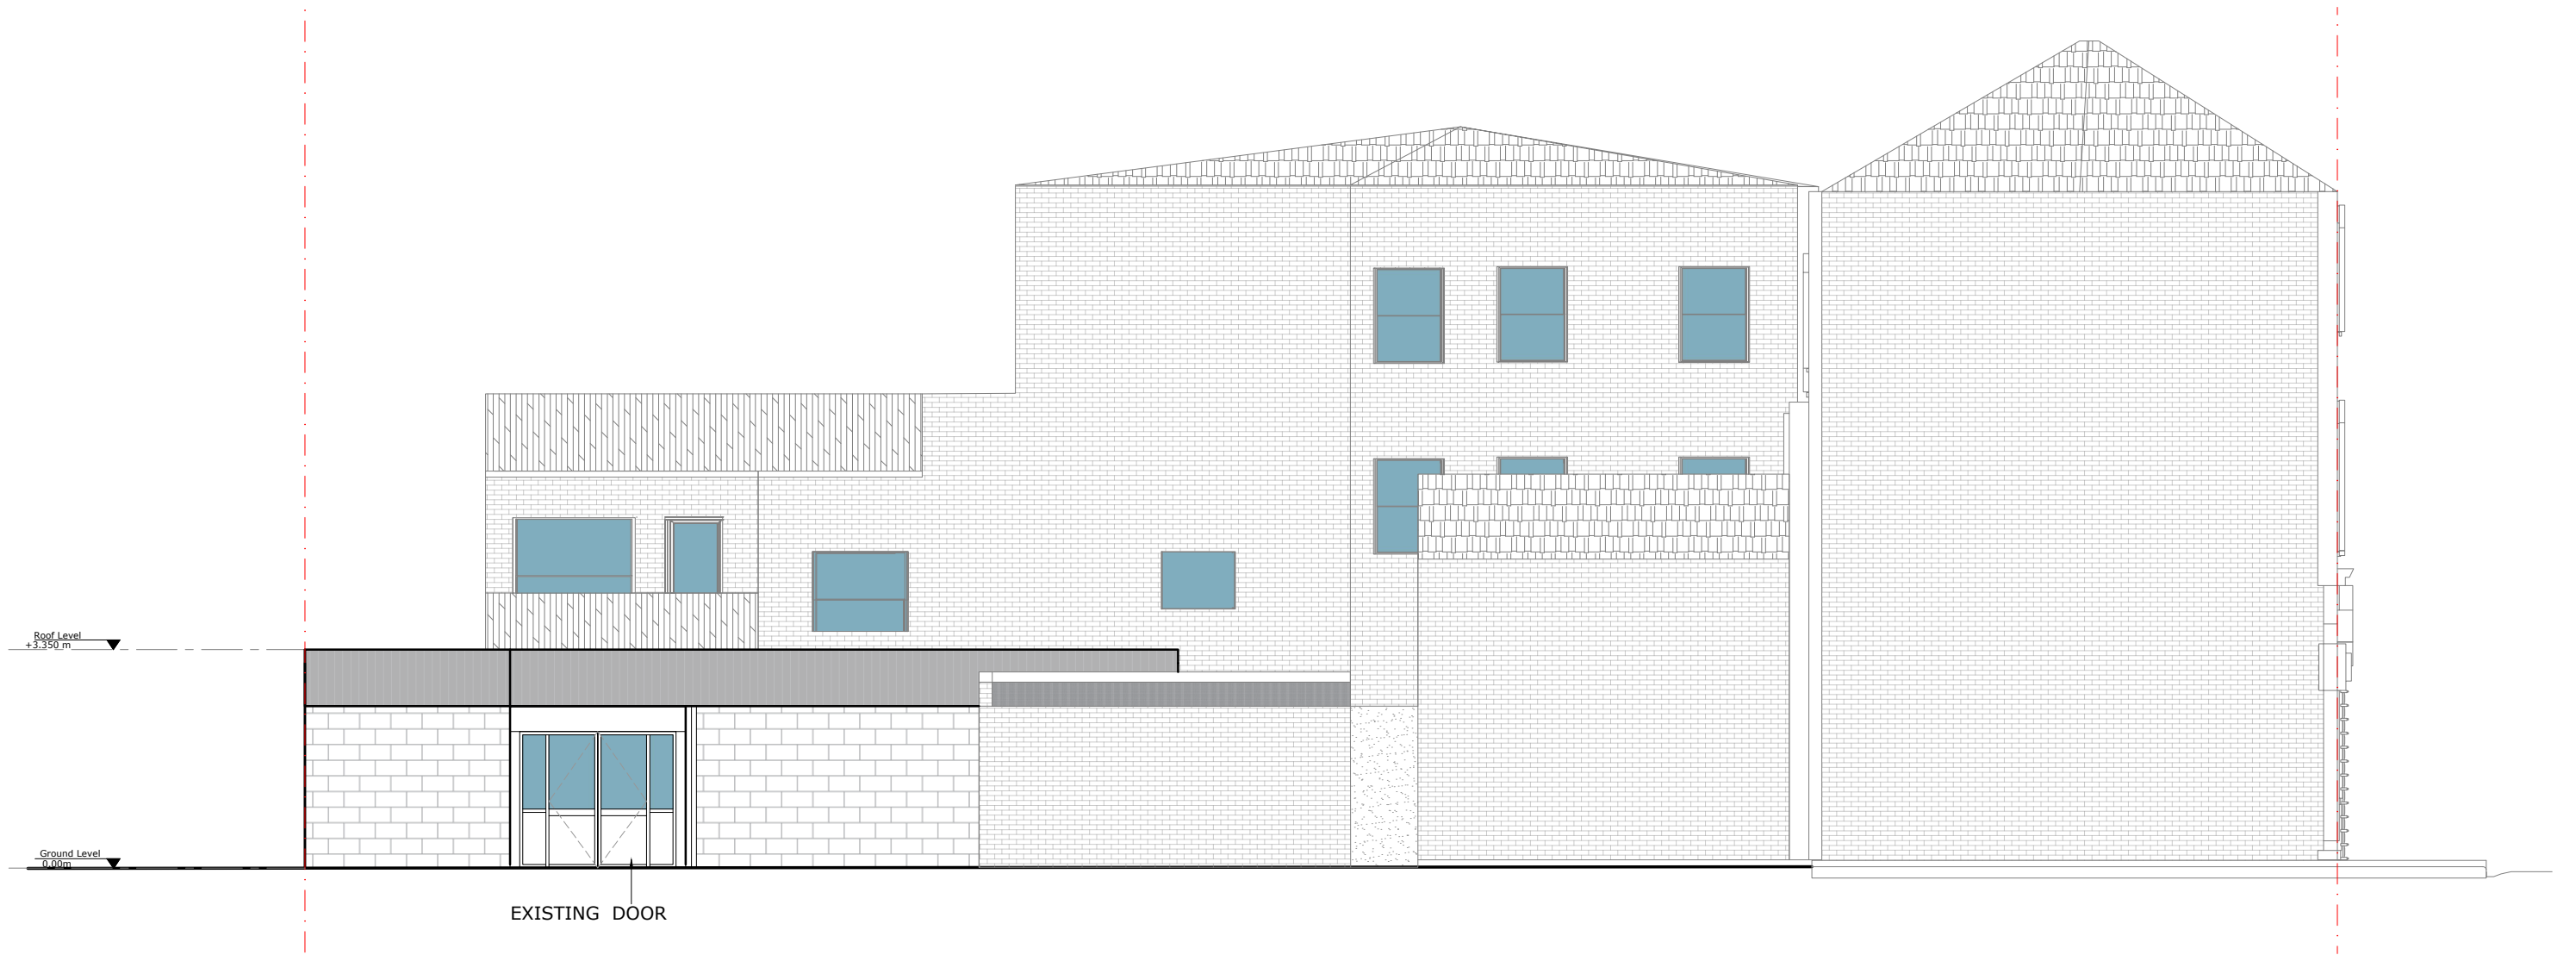

PLEASE NOTE
1. All dimensions to be verified on site.
2. All dimensions are in millimeters.
3. No work shall commence until all approvals and agreements have been obtained.
These include, Planning, Building Regulations, Water and party Wall.
4. The Copyright of this drawing belong to Adv Planning Limited T/A Advance Architecture.

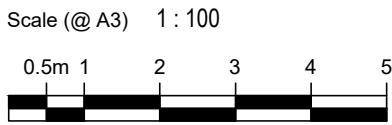

Drawn By	MP
Checked By	KK

PROJECT STATUS

PLANNING
EXISTING LEFT SIDE ELEVATION

PROJECT

6 TURNPIKE LANE WOOD GREEN N8 0PT

SHEET
JOB No.

ELEVATION

DRAWING NUMBER
DATE

P102
28/04/2026

REV

**ADVANCE**
ARCHITECTURE
ARCHITECTURE / PLANNING / LICENSING

352 Green Lanes, Palmers Green,
London N13 5TJ - 020 8801 6601

www.advancearchitecture.co.uk
info@advancearchitecture.co.uk