



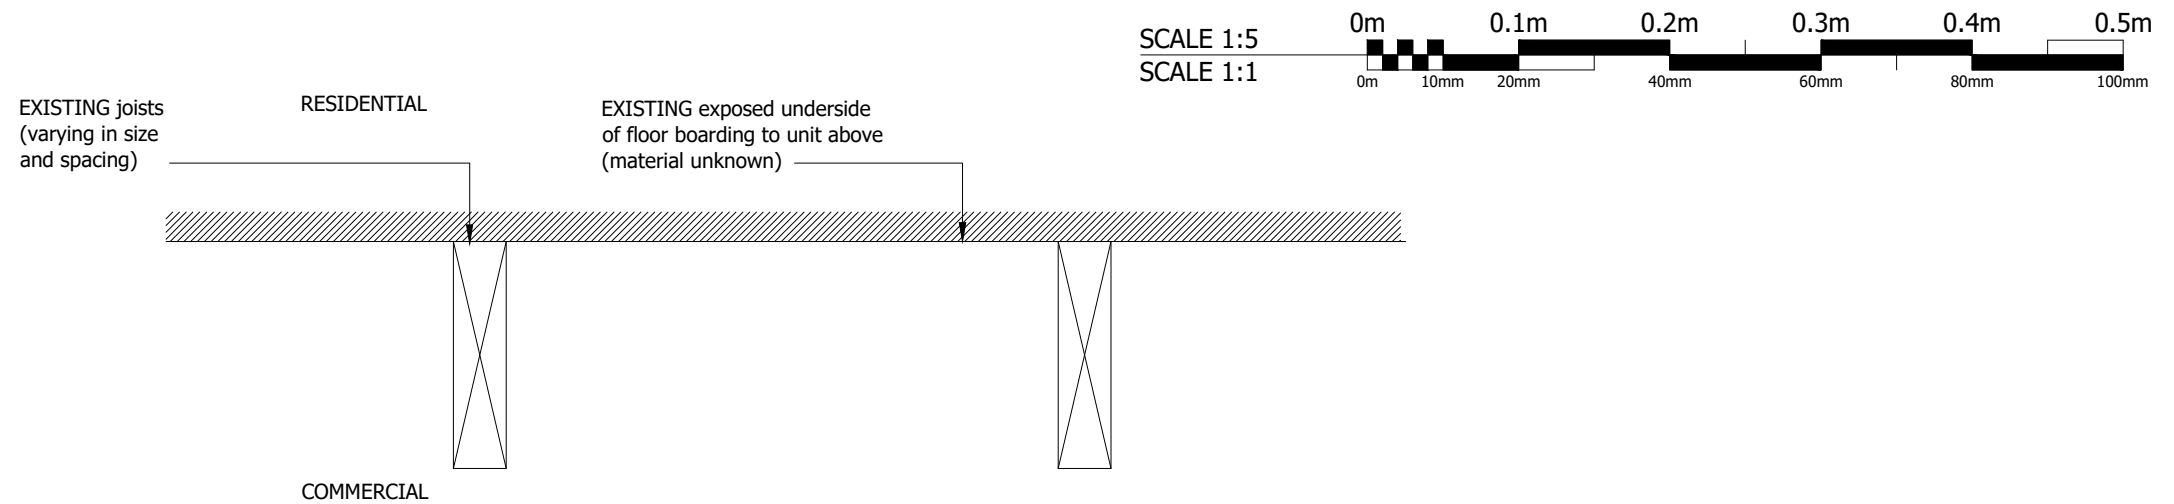

4d Existing ceiling section detail
Scale 1:5

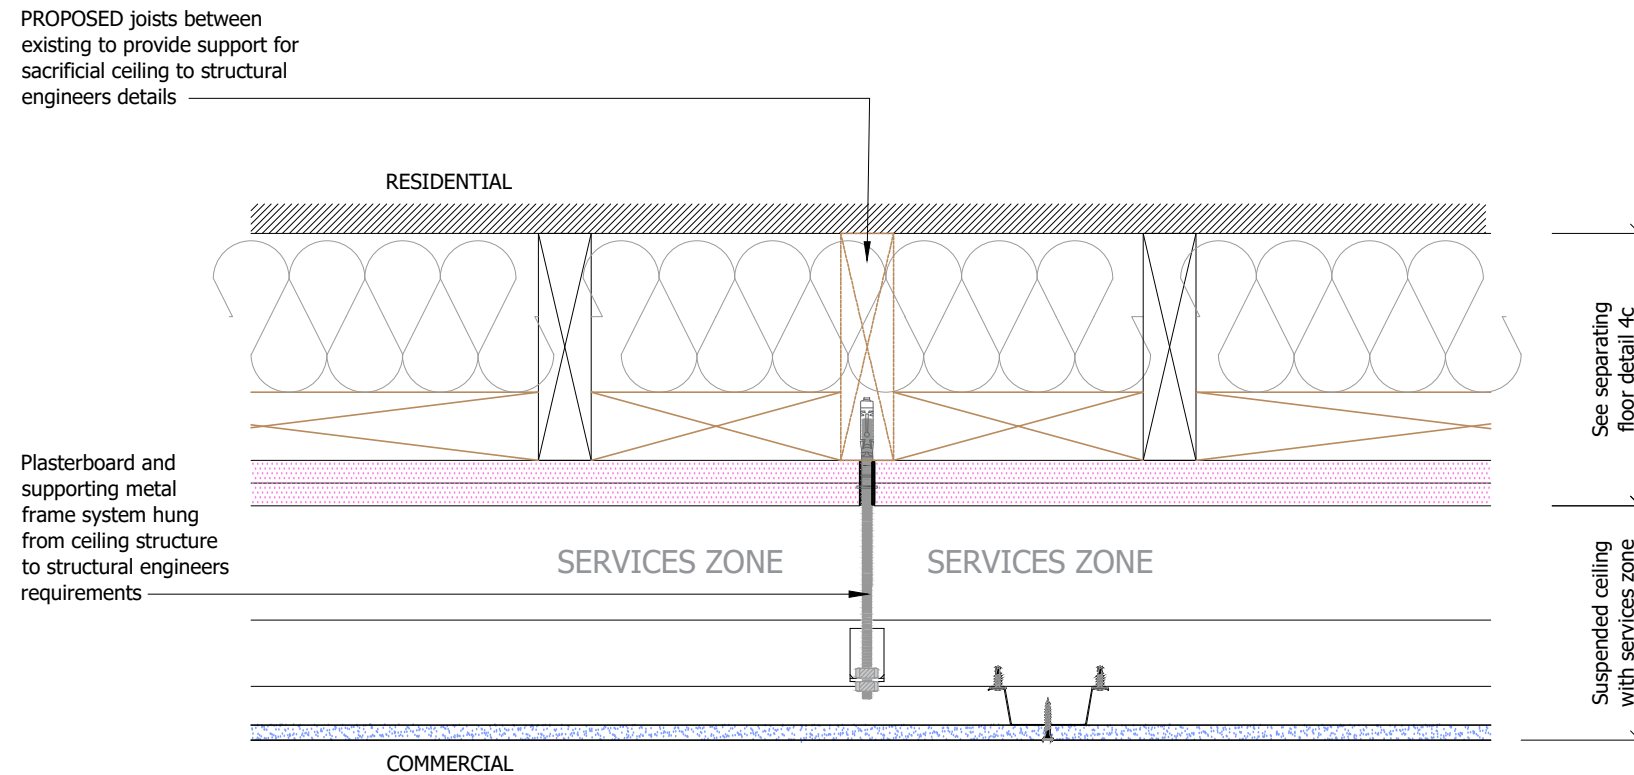

- Notes:
- No general penetrations to be made into the separating ceiling to maintain required performance. Any penetrations that are required to support sacrificial ceiling are to maintain required technical performance.
 - Detail is shown for incoming tenants who require concealed services. Alternatively, services can be exposed without the suspended ceiling.
 - This detail is for planning approval only and will require further technical development for Building Regulations approval

4d Proposed ceiling section detail
Scale 1:5

E25-036
SKT004

v3
23.06.26
VS
Scale 1:5 @ A3

38 HIGHGATE HIGH STREET
Proposed suspended ceiling (Condition 4d)
For planning approval only, not for construction.

PLANNING

Osel architecture