



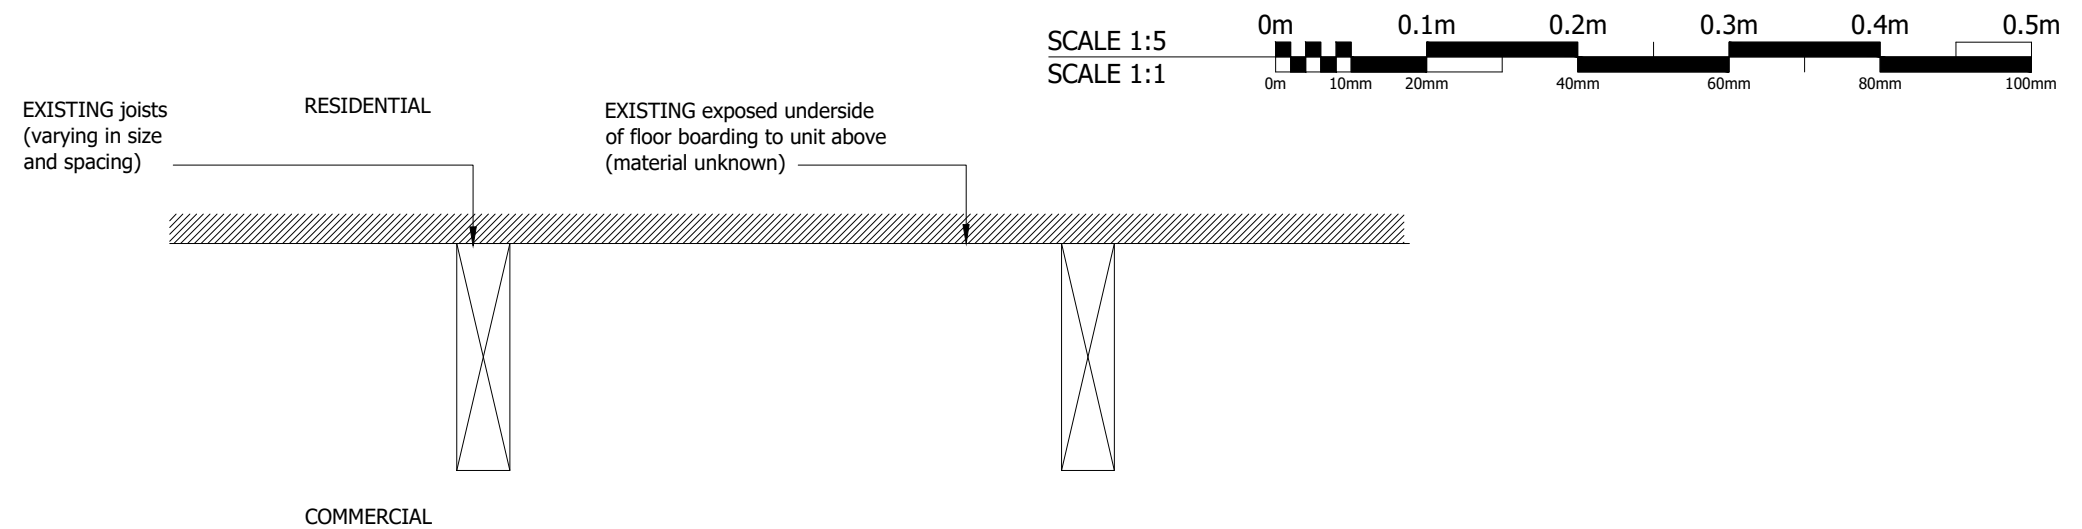

4c Existing ceiling section detail
Scale 1:5

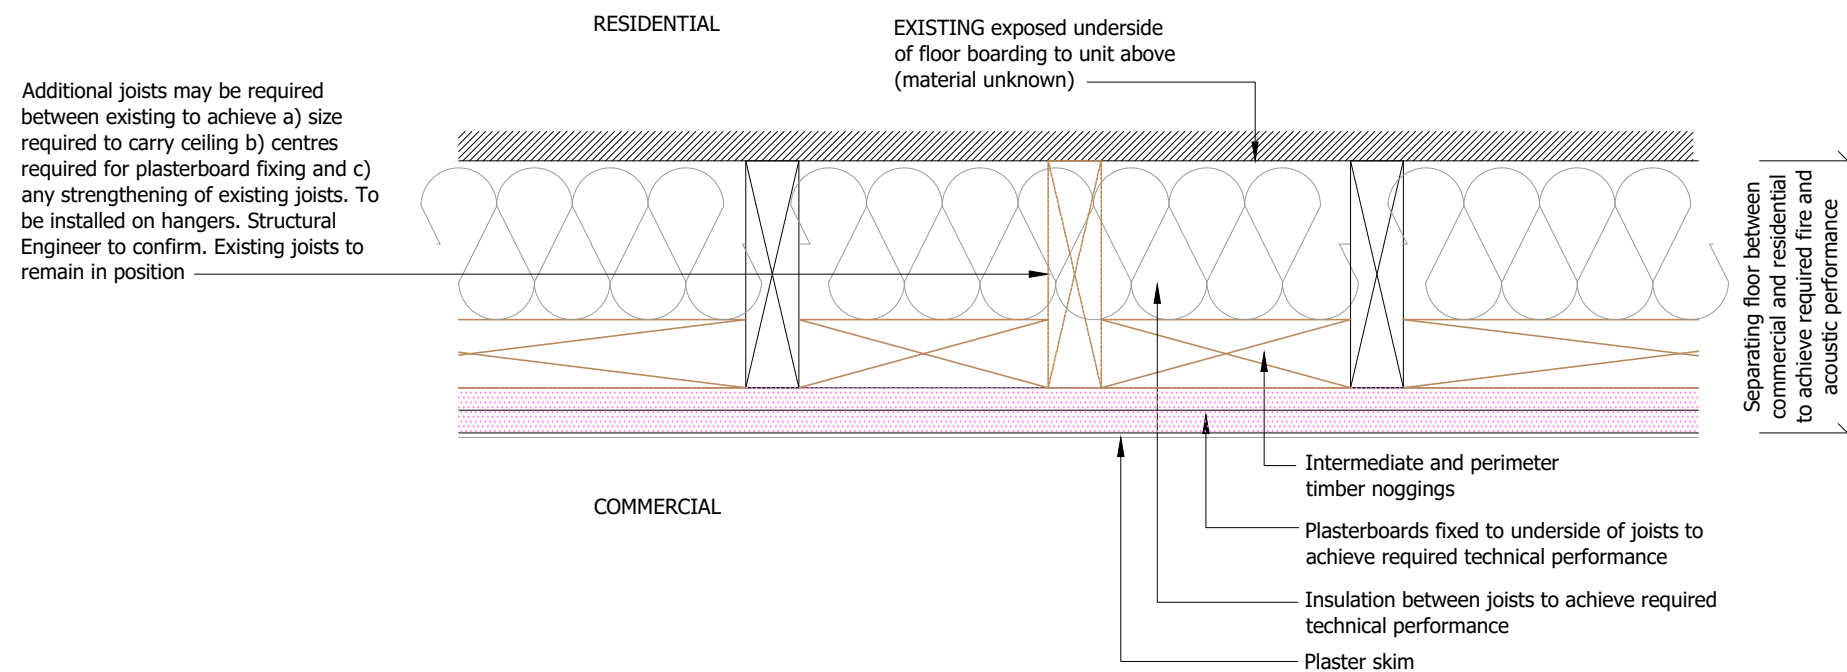

- Notes:
- No penetrations to be made into this separating ceiling to maintain required performance.
 - Services to be surface fixed or concealed within a sacrificial ceiling
 - This detail is for planning approval only and will require further technical development for Building Regulations approval

4c Proposed ceiling section detail
Scale 1:5