



THE CONTRACTOR MUST VERIFY ALL DIMENSIONS ON SITE BEFORE MAKING
SHOP DRAWINGS OR COMMENCING WORK OF ANY KIND.
NO DIMENSIONS TO BE SCALED FROM THIS DRAWING.

REV.	DATE	REVISION
A	08.10.25	Road name corrected

SCALE 1:500
SCALE 1:1

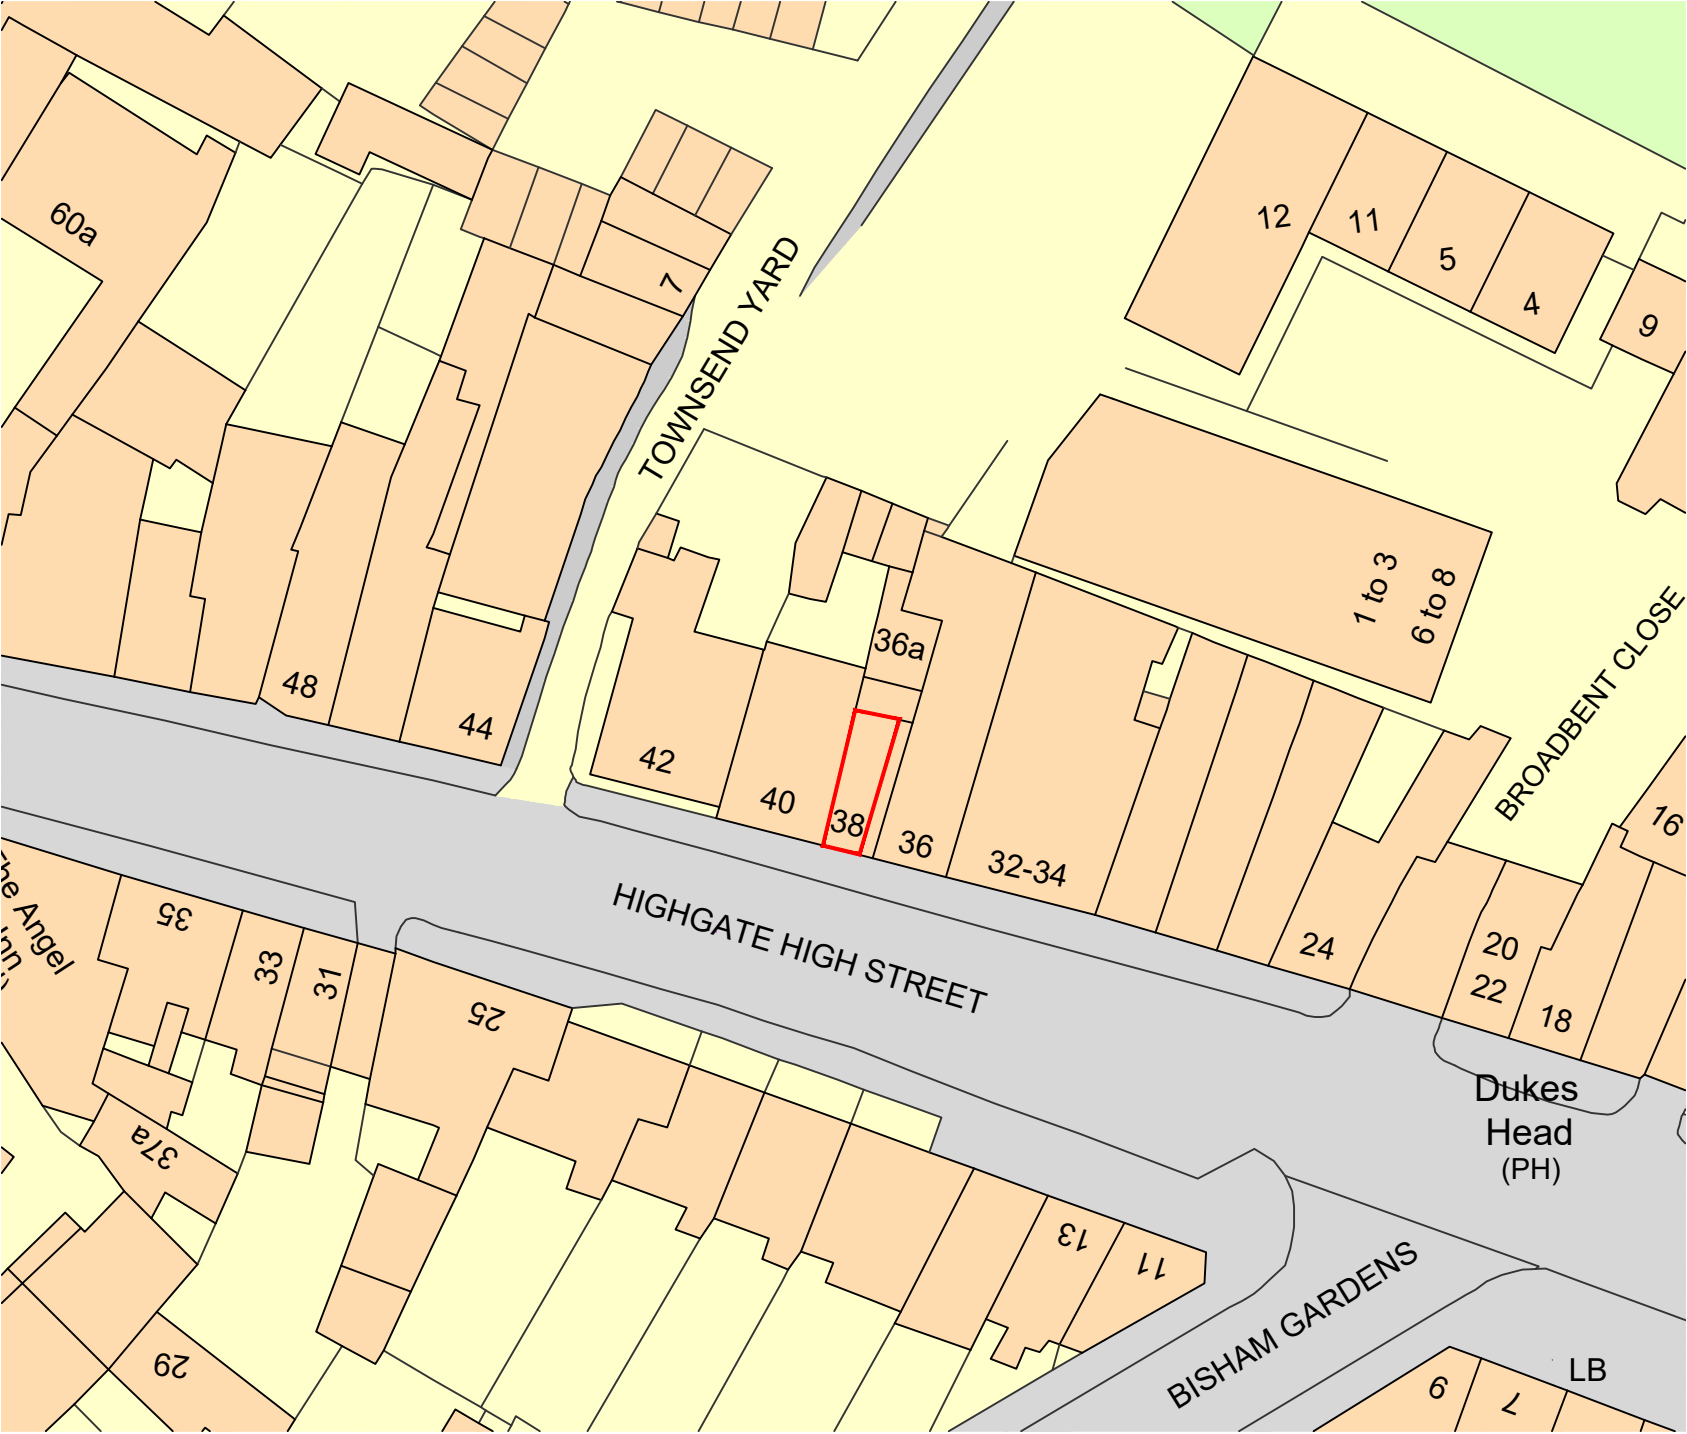

SCALE 1:1250
SCALE 1:1

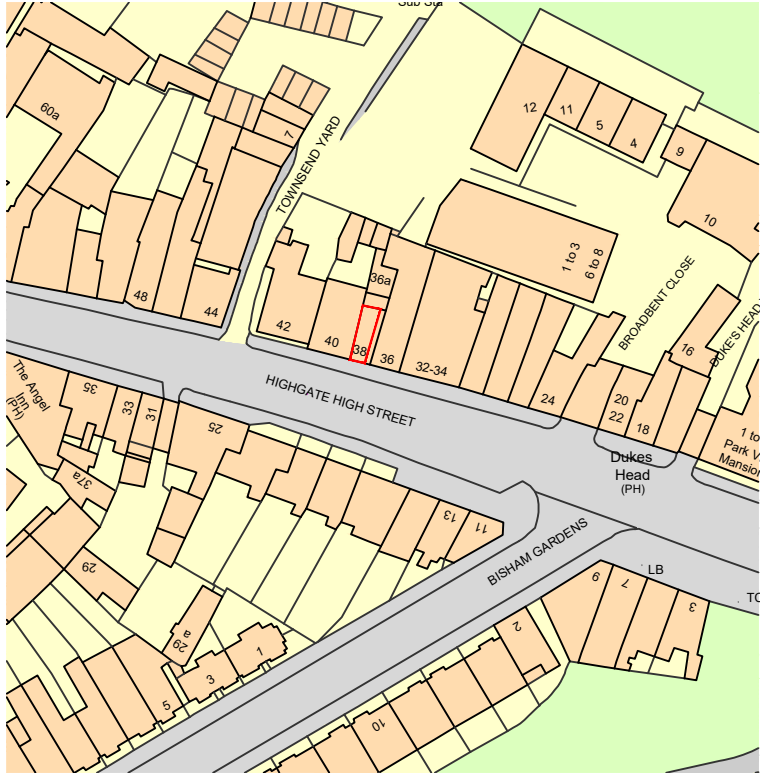

FOR INFORMATION

Osel architecture

PROJECT:
38 HIGHGATE HIGH STREET
LONDON N6 5JG

CLIENT:
BENHAM & REEVES
38 HIGHGATE HIGH STREET
LONDON N6 5JG

DRAWING:
SITE AND LOCATION PLAN

DRAWING No.:	REV:
25036-OSL-ZZ-XX-D-A-310000	A

SCALE:	varies@A3
DRAWN:	VS
DATE:	SEP 25

CHECKED:	DATE:
Studio 115 The Record Hall 16-16A Baldwin's Gardens London EC1N 7RJ	
Tel: 020 7224 2447	

E-mail: admin@oselarch.co.uk Web: www.oselarchitecture.co.uk
©COPYRIGHT EXISTS ON THE DESIGNS AND INFORMATION SHOWN ON THIS DRAWING