


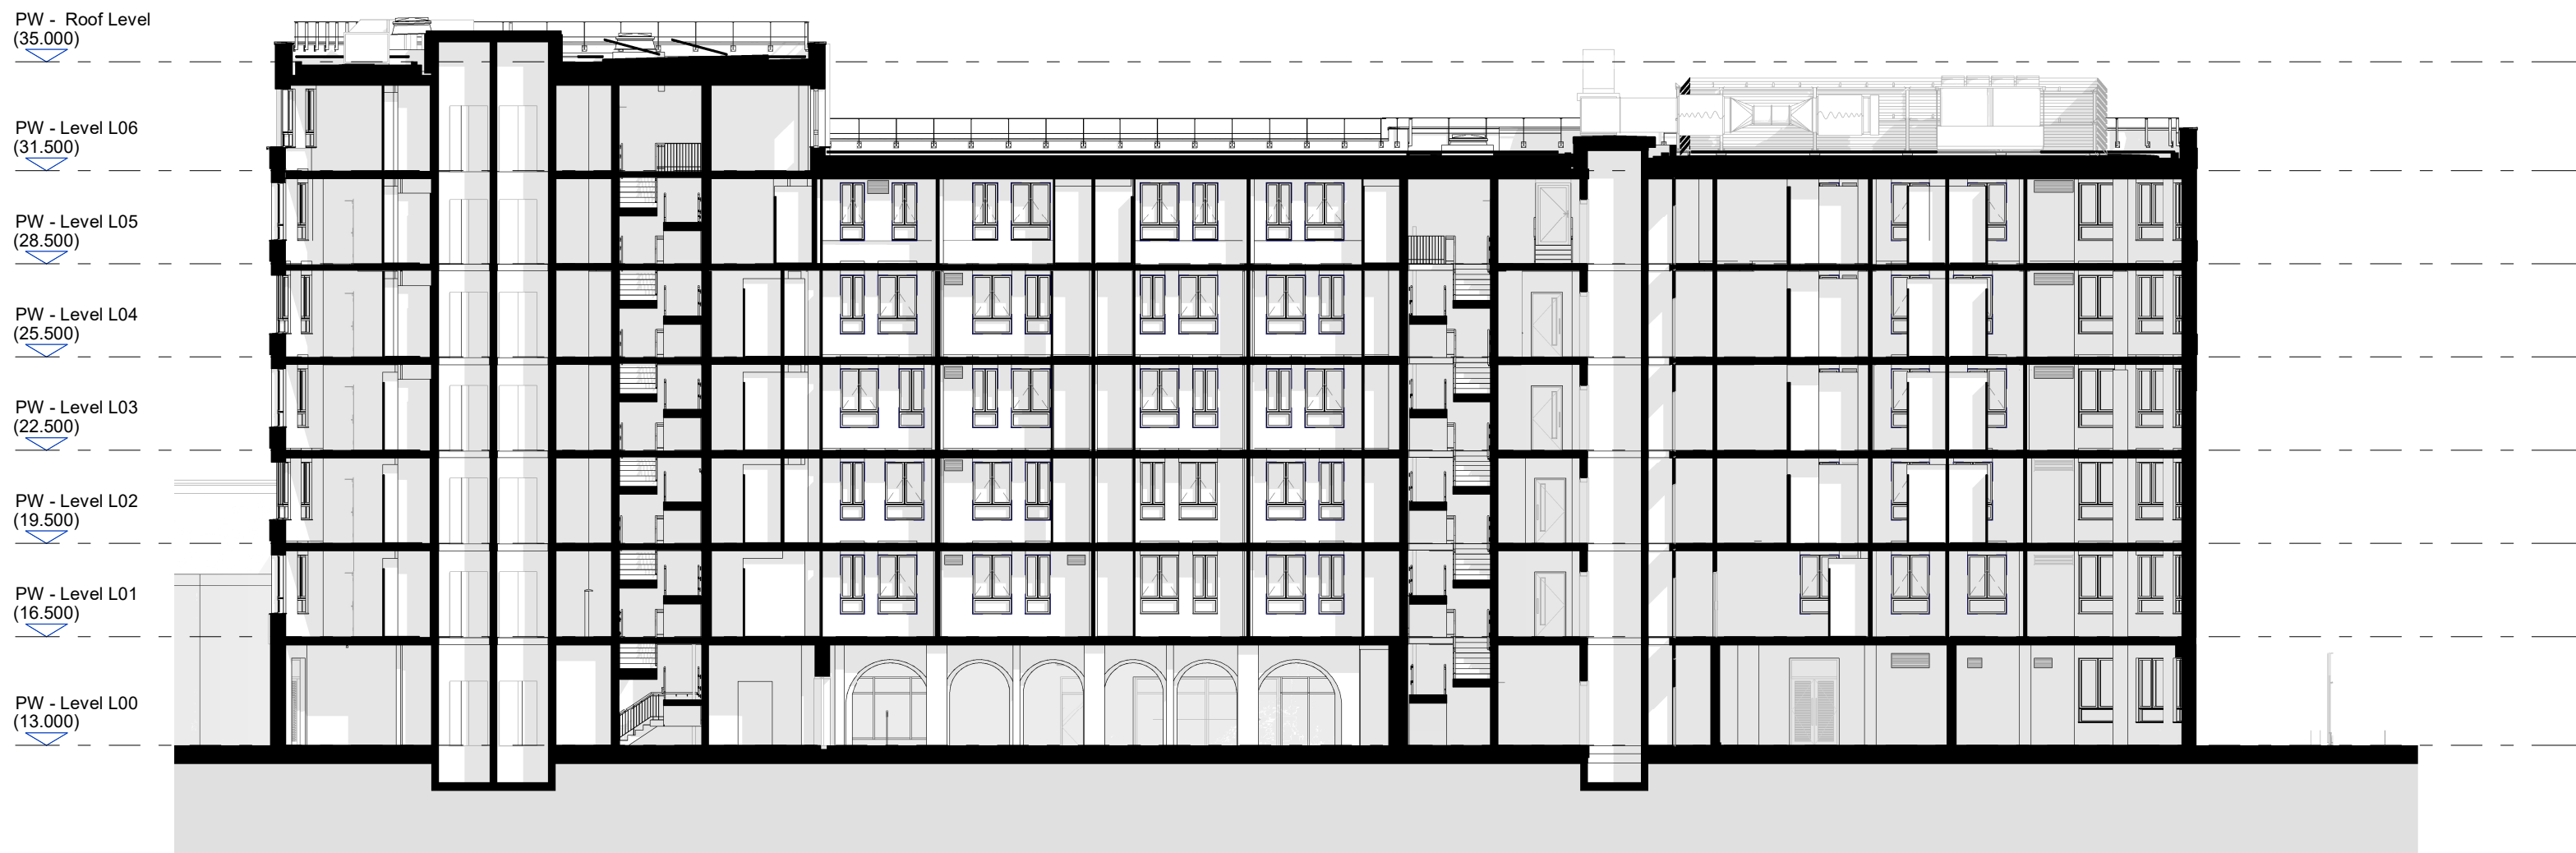

A SECTION 1 - NORTH SOUTH THROUGH EASTERN COURTYARD
82610 SCALE 1 : 200



B SECTION 2 - NORTH SOUTH THROUGH WESTERN COURTYARD
82610 SCALE 1 : 200



C SECTION 3 - NORTH SOUTH THROUGH WEST WING
82610 SCALE 1 : 200



KEY PLAN

NOTES:

THIS DRAWING IS TO BE READ IN CONJUNCTION WITH ALL RELEVANT F3 ARCHITECTS DRAWINGS AND SPECIFICATIONS. N/A, FIRE COMPARTMENT STRATEGY, ACOUSTIC, AV, STRUCTURAL ENGINEERS DRAWINGS AND SPECIFICATIONS.

NMA 2 UPDATES:

- Minor adjustments to the location of the gate along brunswick square to address DOCO's advice. Gates to the western boundary and south east corner introduced to restrict access between commercial areas and PBSA to DOCO recommendations.
- The substation entrance doors have been relocated from the eastern to the northern elevation to comply with UK Power Networks (UKPN) safety requirements.
- Additional window added following structural coordination.
- Access Control posts added to the High Road and Internal Courtyard.
- Minor amendments to windows/external door in response to MEP design development.
- Minor amendments to High Road Reception door following ongoing design development in response to operator input and interior design coordination.

GENERAL NOTES:

- External doors, handing and minor adjustments updated for access control and ease of use.
- Louvres size and location developed with MEP consultant

DATE	CHK	DESCRIPTION	STA	NO.
25.02.2026	GB	ISSUED FOR PLANNING	A2	P04.
21.02.2025	AC	ISSUED FOR PLANNING	A2	P03.
25.07.2024	AC	ISSUED FOR PLANNING	A2	P02.
04.08.2023	AC	ISSUED FOR PLANNING	A2	P01.

REVISION HISTORY

F3

A: 1 Paxton Place - London - N17 0FH
T: 020 7267 8332
W: f3architects.com
E: info@f3architects.com

Except for Planning purposes, figured dimensions only are to be taken from this drawing.
All dimensions are in millimetres unless otherwise stated.
All dimensions shall be checked on site prior to works commencing.
Any discrepancies shall be reported to the Architect.
© Copyright F3 Architects. All rights reserved.

Health and Safety

Refer to relevant Construction (Design and Management) documentation where applicable. The Contractor shall plan, manage and monitor the works inclusive of temporary erection stability. Any works that are found to be installable in the temporary state are to be reported directly to the structural engineer and Main Contractor/Package Manager in order to provide safe temporary support. Check on site prior to commencement of works/fabrication etc.

project

THE PRINTWORKS
819-829, HIGH ROAD, TOTTENHAM,
LONDON, N17 8ER

title

PROPOSED GA SECTIONS NORTH
SOUTH

drawn by scale paper project no

HS 1 : 200 A1 220428

status revision

S3 - For review and comment P04.

drawing no

PRINT-F3A-ZZ-ZZ-SE-A-82610