


SURVEY

© Knott Architects
98B Tollington Park
London N4 3RB
tel: (020) 72638844
mail@knottarchitects.co.uk

Note: Do not scale from this drawing.

Revisions

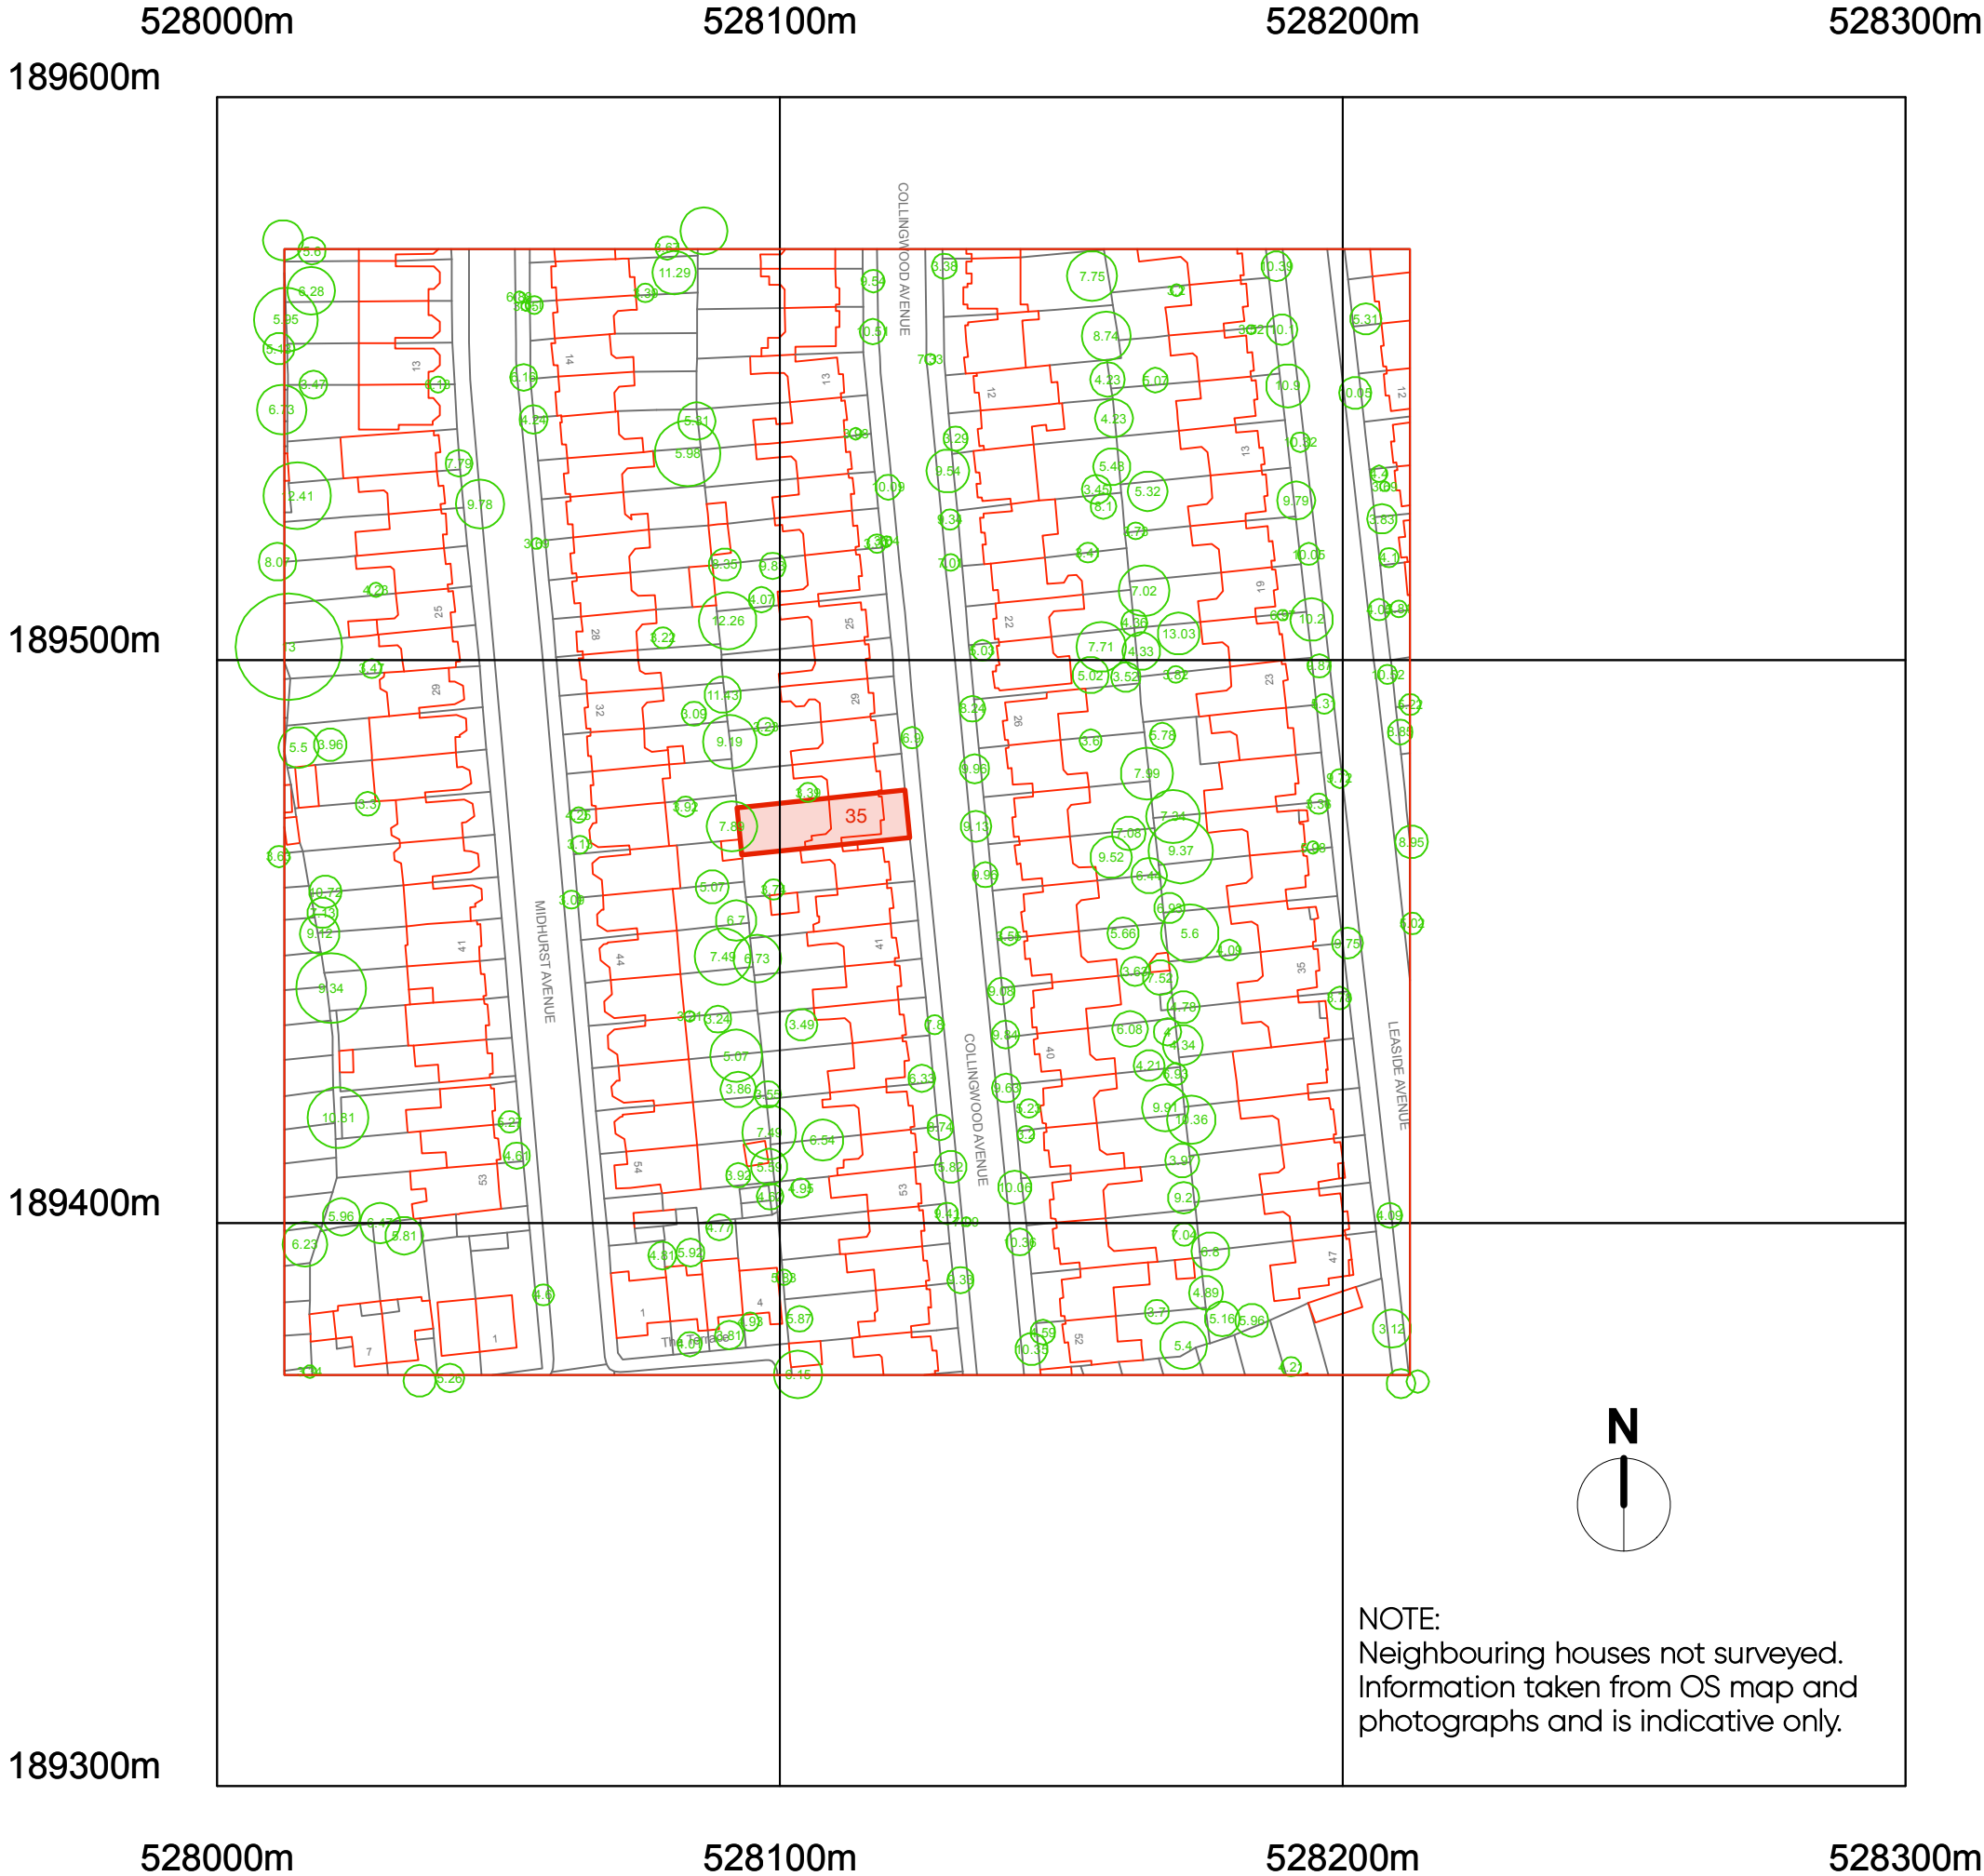

K N O T T

35 Collingwood Avenue
London N10

Location Plan
As Existing

Scale 1:1250 @ A3

Date: October 2025

507.000 Rev -

ARCHITECTS