


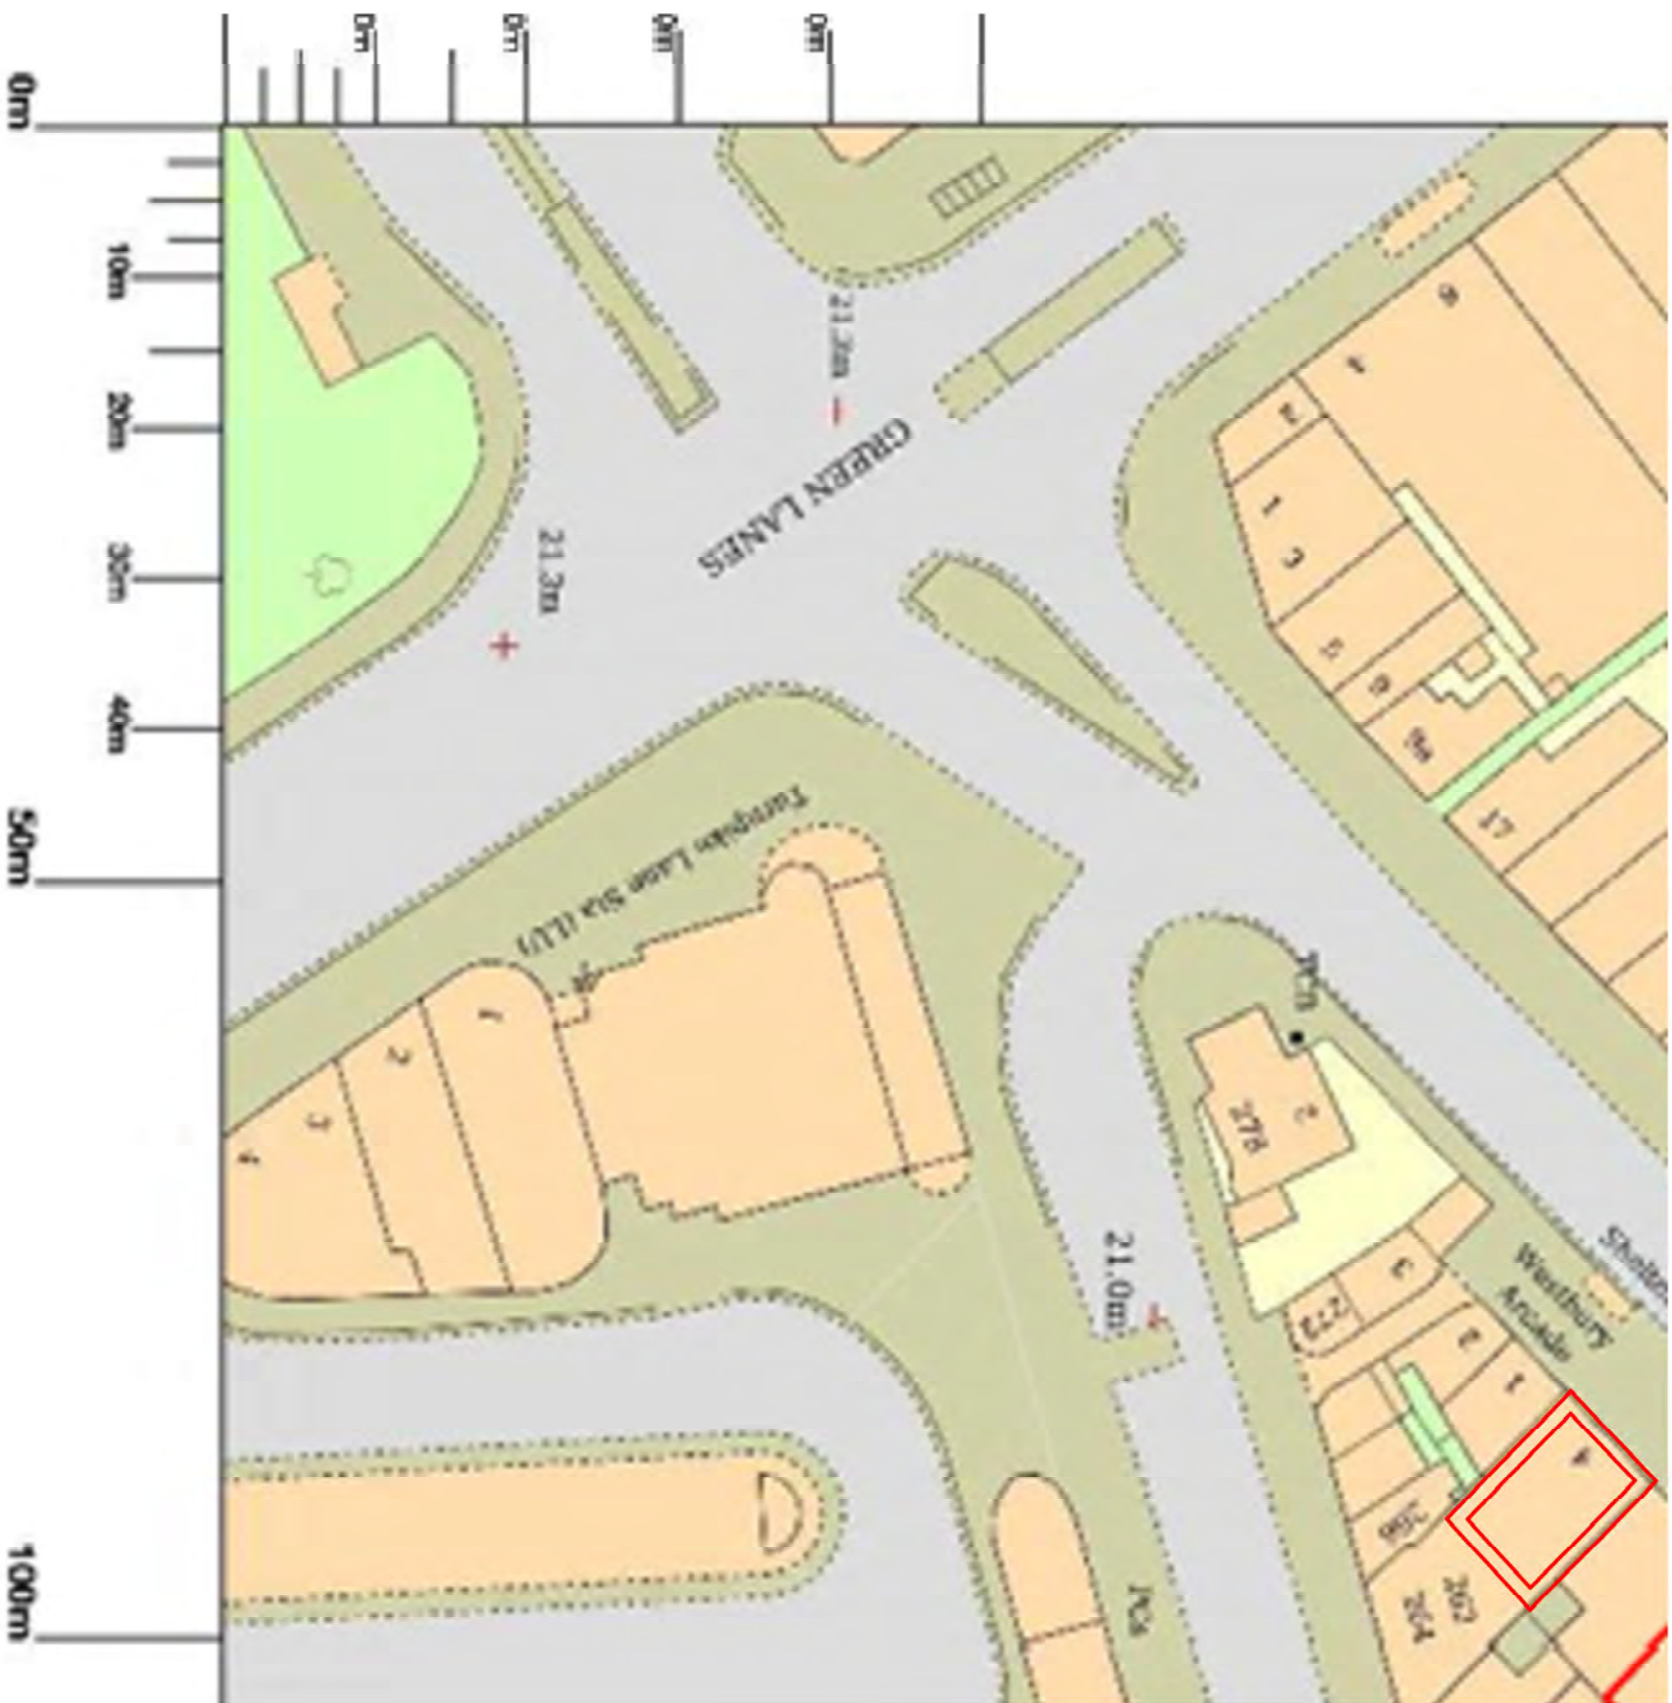



First Floor, The Priory
High Street
Redbourn AL3 7LZ
t: 01727 222 050
e: enquiries@planningconsent.com
w: www.planningconsent.com

Drawing Title:
Block Plan

Scale: 1:200@A3

Drawn: shp

Project:
Internal conversion to flat

Date: June 2026

Location:
4-6 Westbury Avenue
London N22

Drawing No:
5613 PL 02

Copyright and design right held by Stuart Henley & Partners, Ltd. No unauthorised reproduction permitted.