
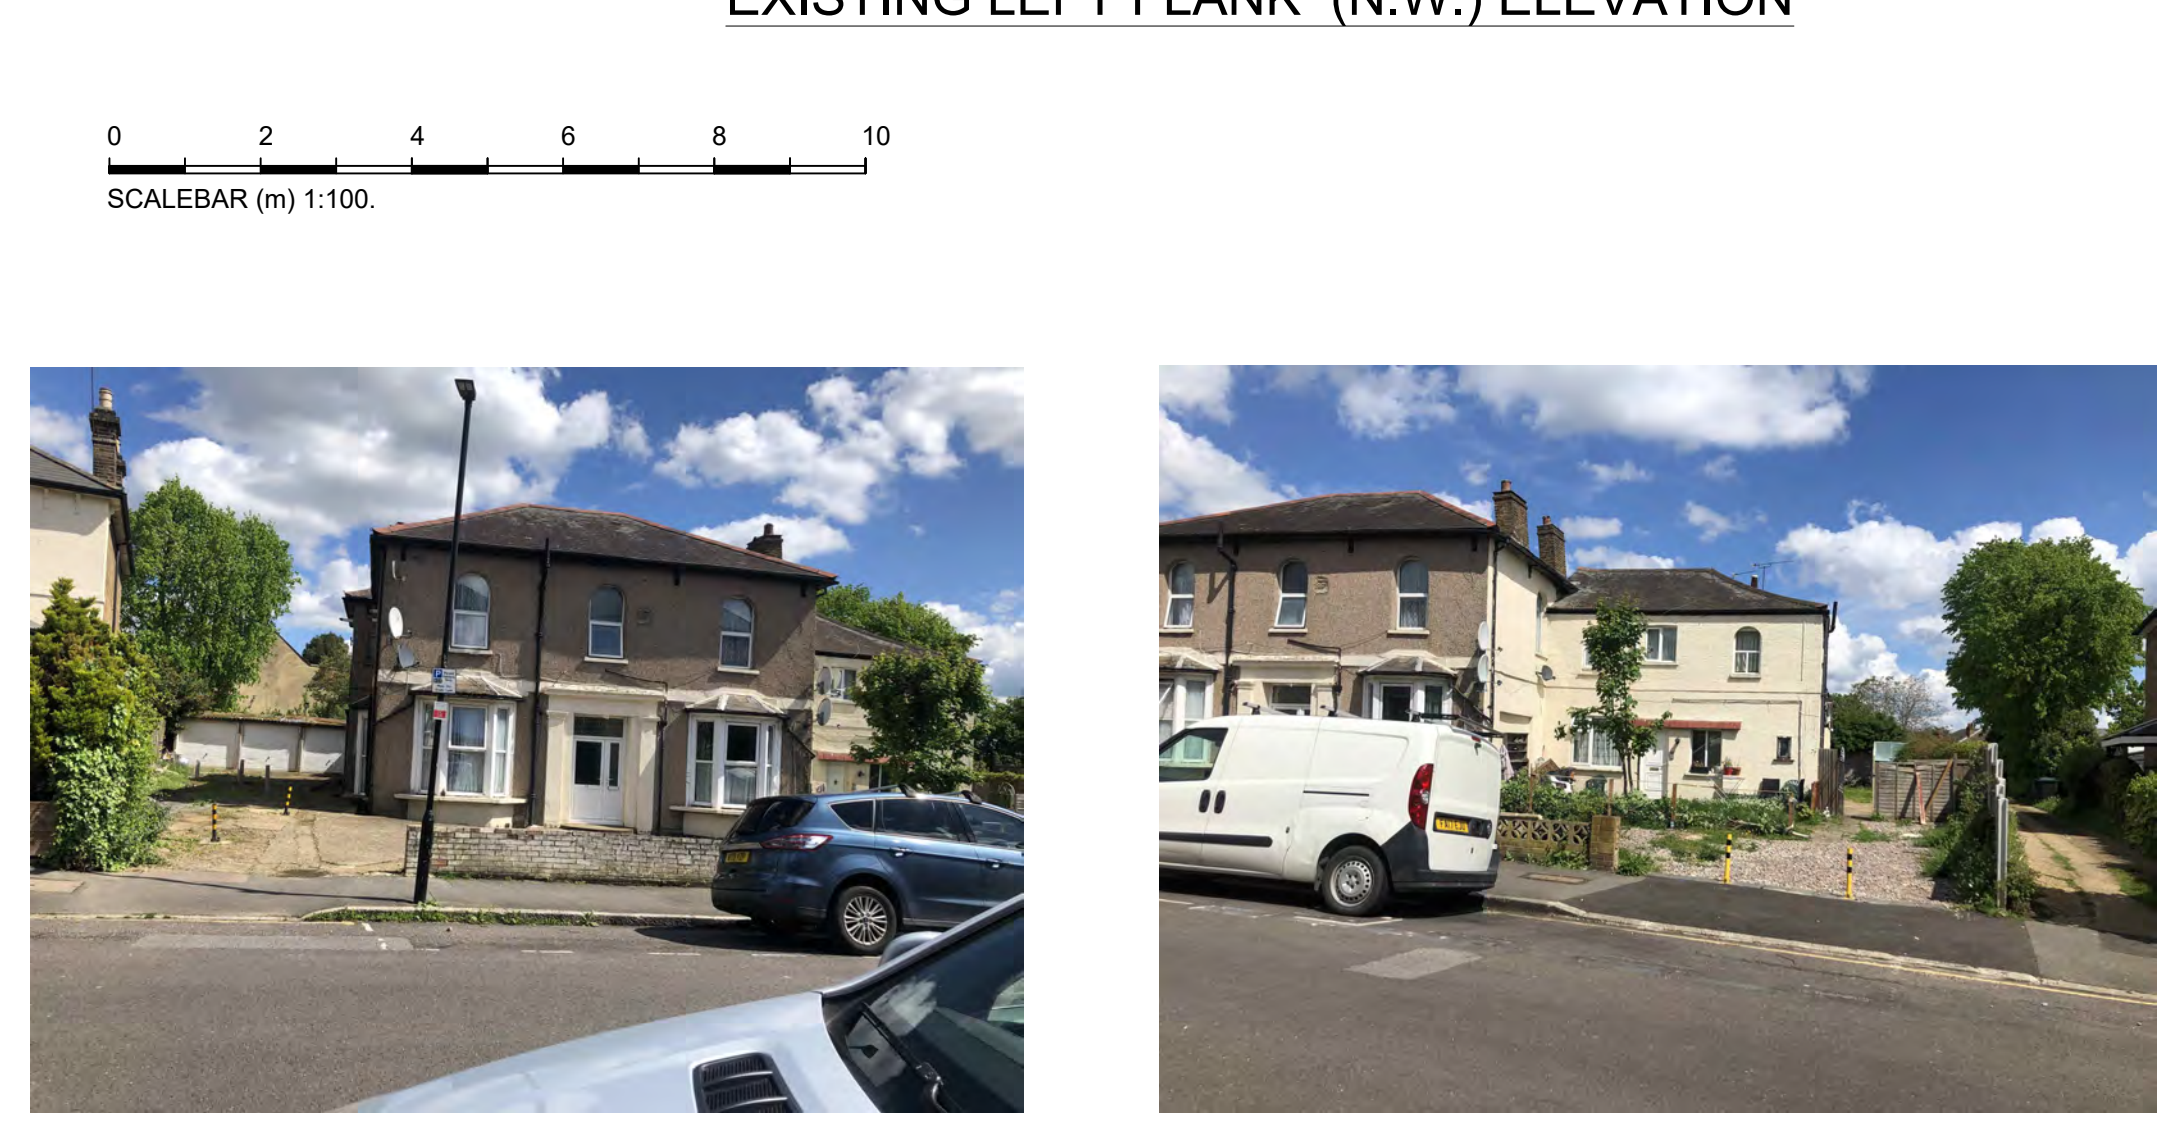
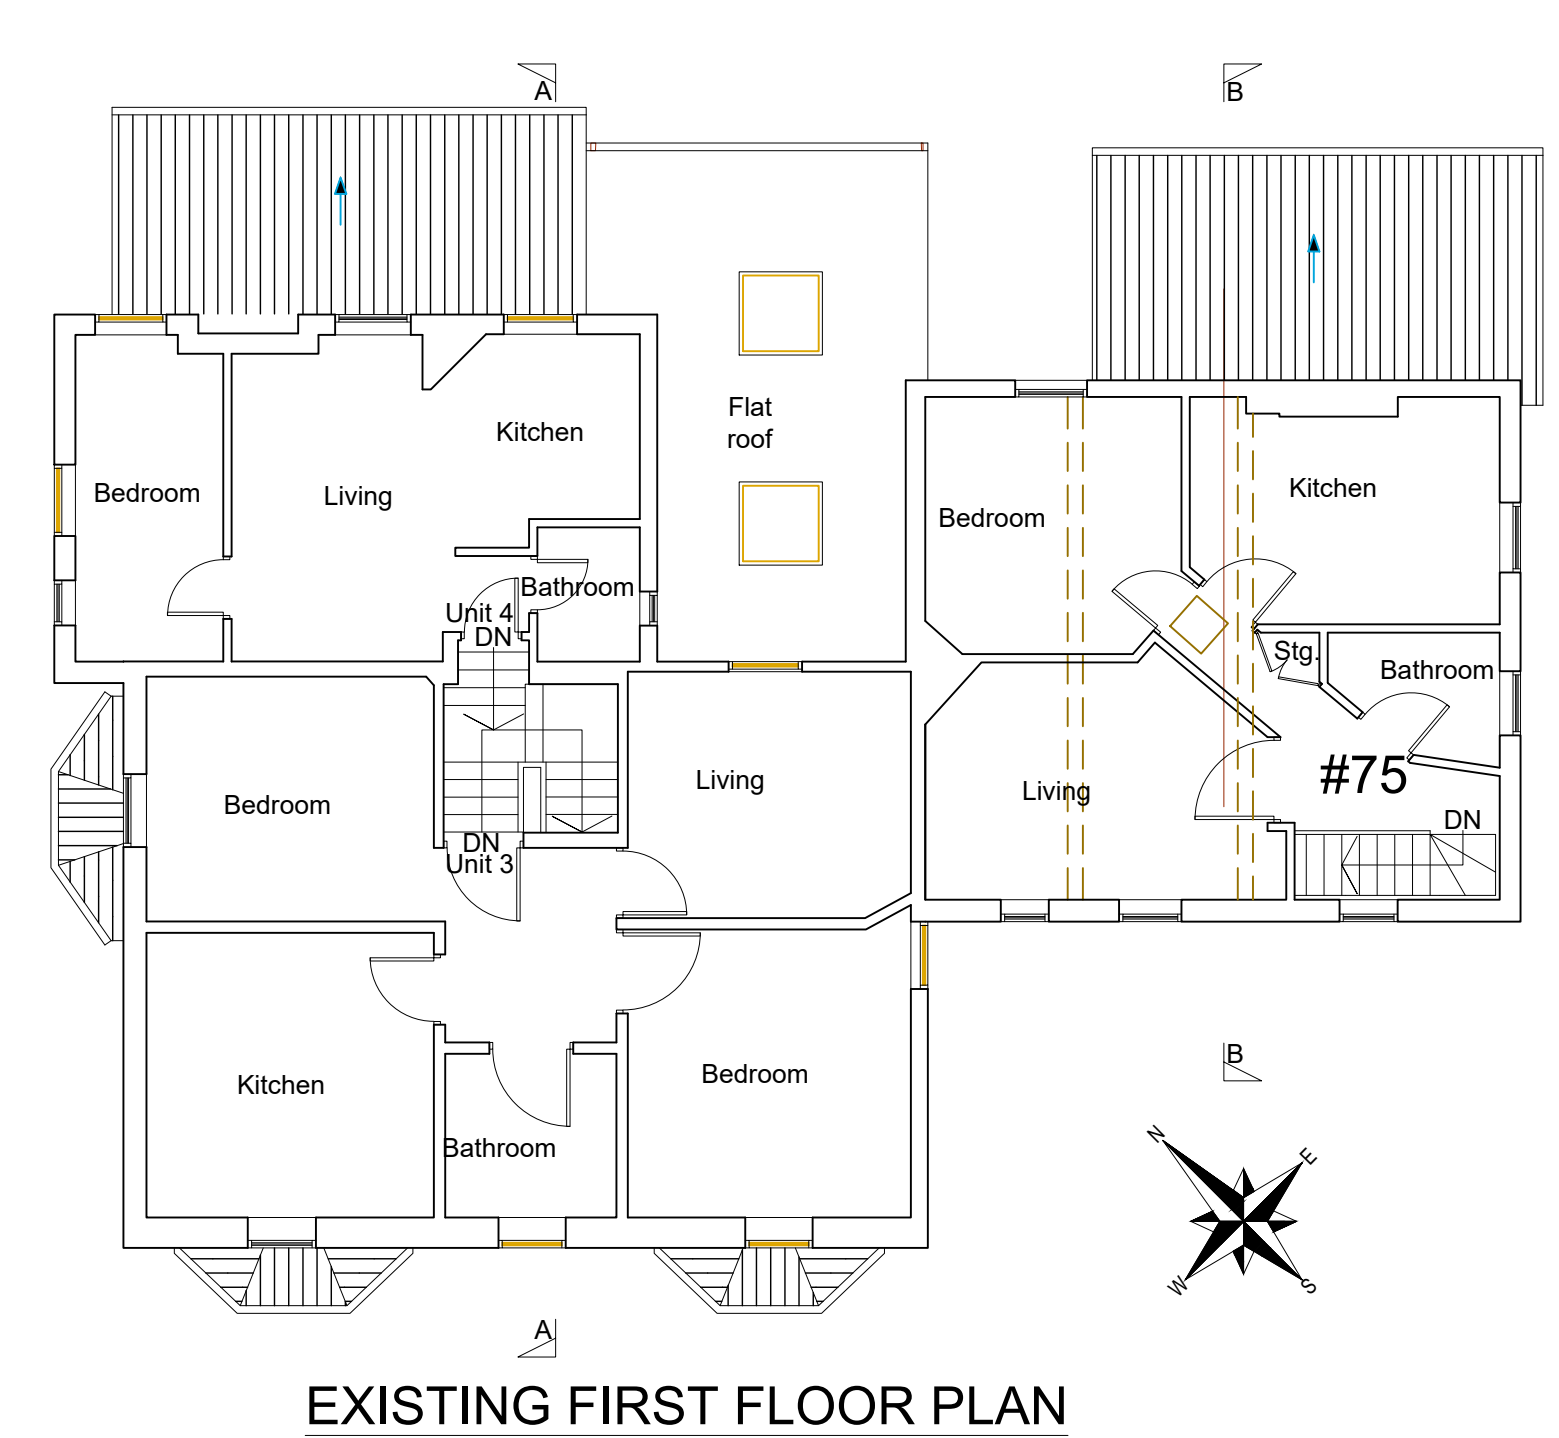
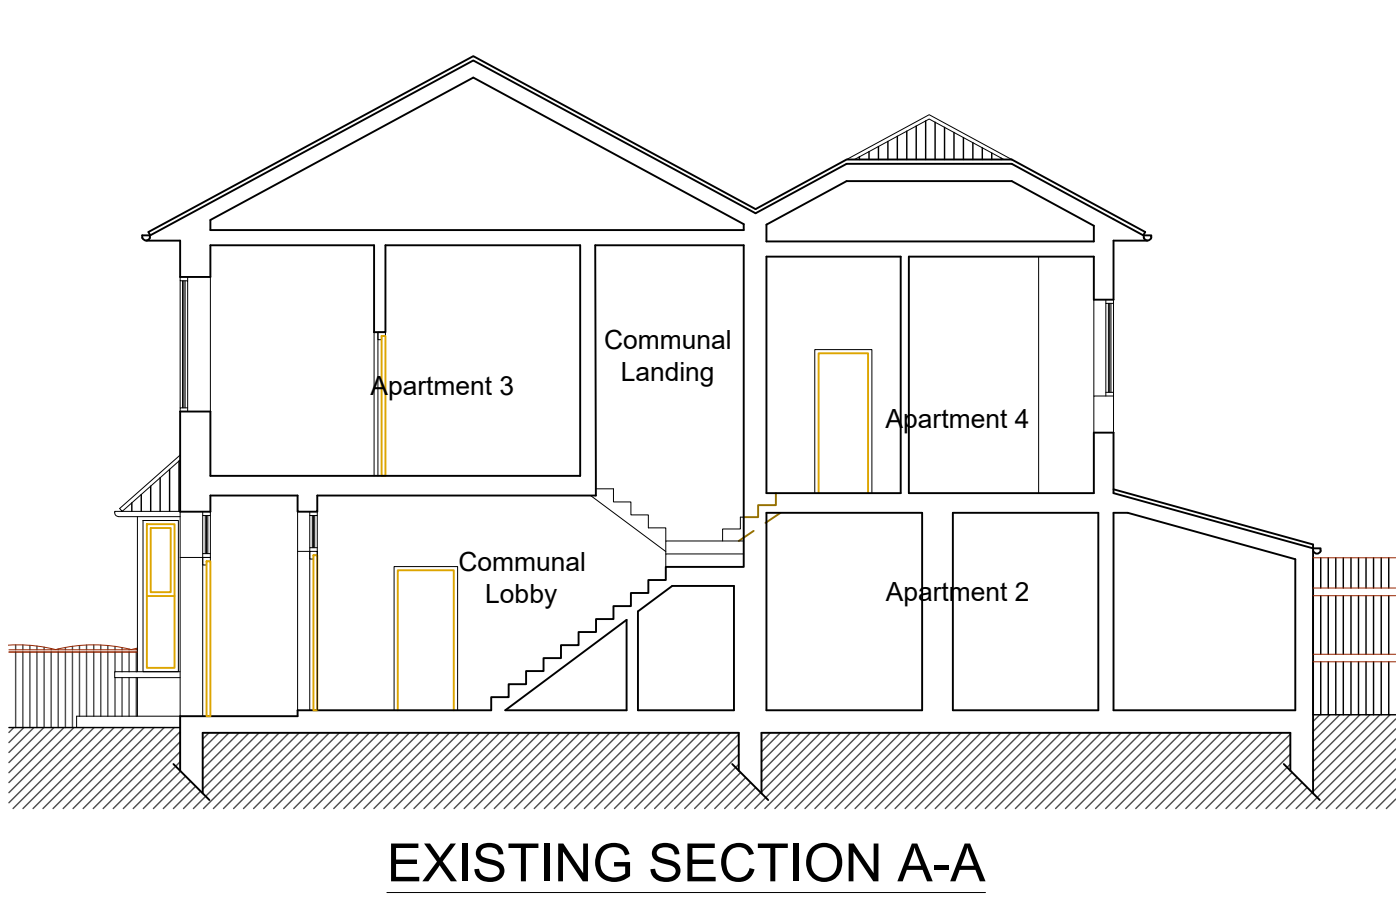


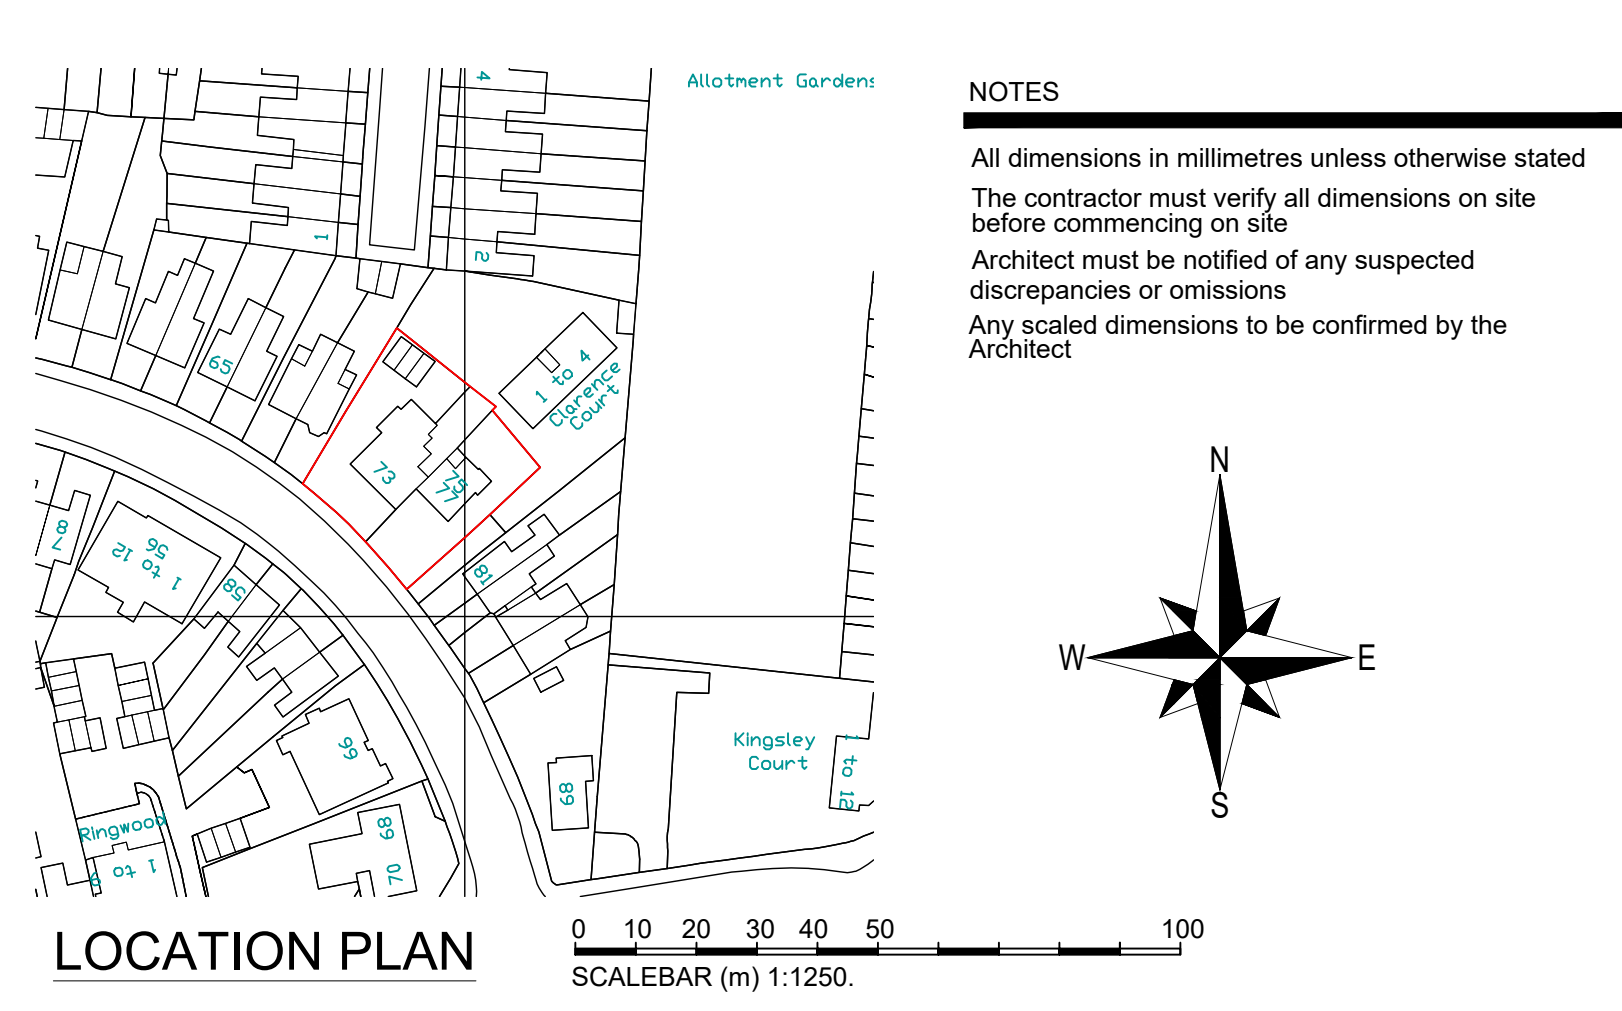

REVISIONS				
HAWKINS EADES ASSOCIATES ARCHITECTURAL PLANNING & DESIGN CONSULTANTS				
100 High Street Great Missenden Bucks HP16 0BE				
Tel: (01494) 891555/891666 Fax: (01494) 891222 e-mail: mail@hawkinseades.co.uk				
CLIENT	Mr & Mrs K Sandhu			
PROJECT	Proposed Alterations & Extensions to 73 - 77 Clarence Road, Wood Green London N22 8PG			
TITLE	Planning Existing Plans, Elevations, Sections & Location Plan			
DRWG No.	A1	4624	SUR	1.00 -
DATE	March 2024	SCALE	1:50, 1:100	
DRAWN BY	Graham	CHECKED		
Do not scale from this drawing, use dimensions only. All discrepancies must be reported to the Architect.				
© HAWKINS EADES ASSOCIATES				