




All dimensions in millimetres unless otherwise stated
The contractor must verify all dimensions on site before commencing on site
Hawkins Eades Associates must be notified of any suspected discrepancies or omissions
Any scaled dimensions to be confirmed by the Hawkins Eades Associates

NOTES




PARKING
Four parking bays to be provided which matches the existing site provision.
Each bay to be 5m x 2.8m
Tracking based on standard size domestic car either driving into a spot and reversing out, or reversing into a spot and driving out.
This matches the existing site manoeuvring arrangements.

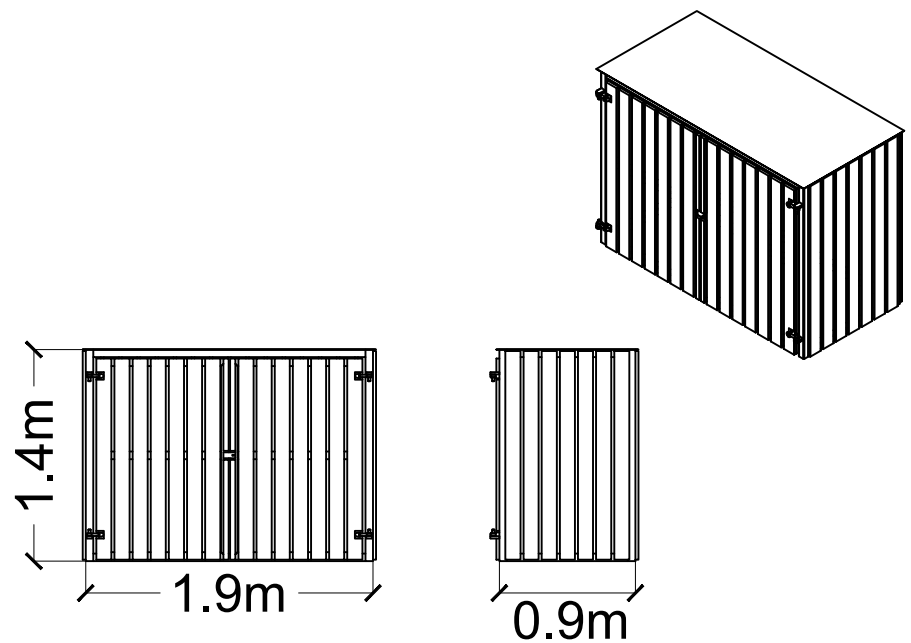


CYCLE STORE ELEVATIONS

MATERIALS
SLATTED TIMBER DOORS AND WALL PANELS
FELT ROOF

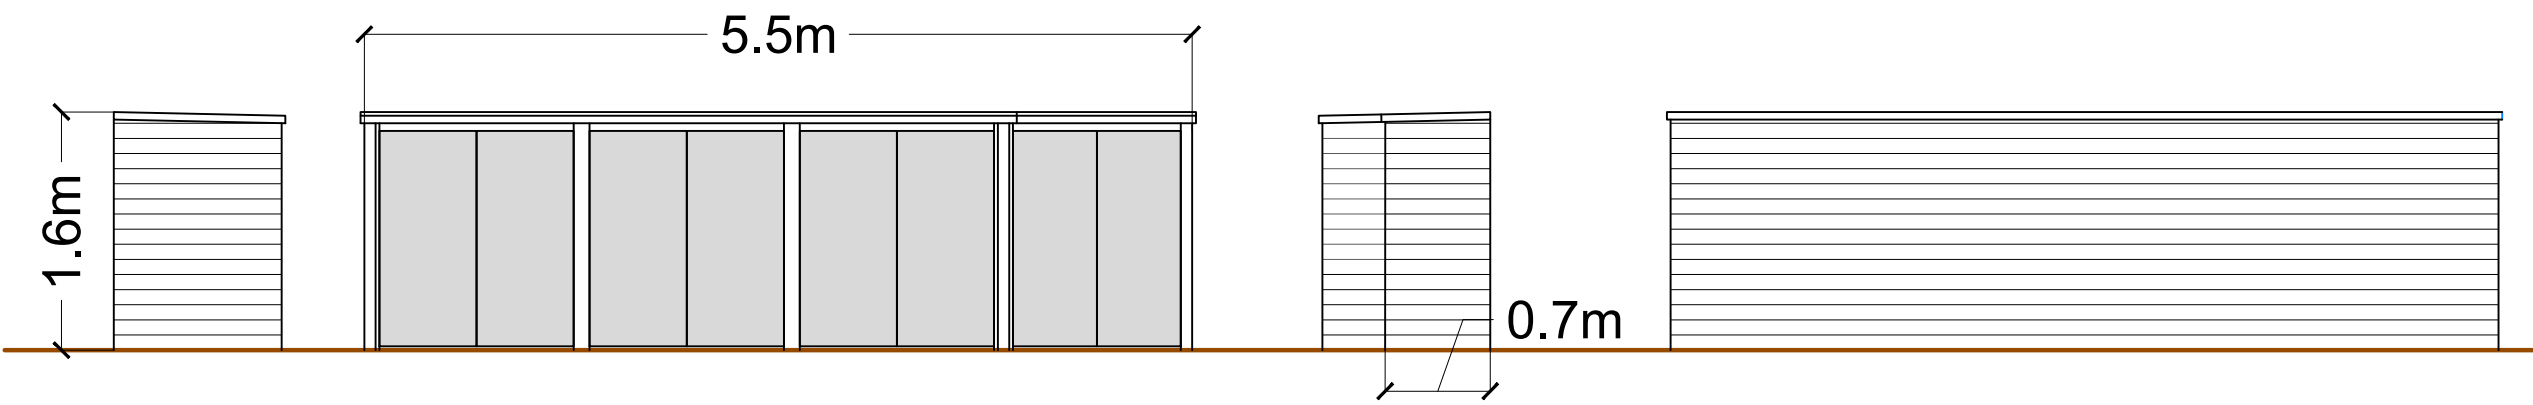

MATERIALS
HORIZONTAL TIMBER BOARD WALLS
TIMBER DOORS TO SUIT
THREE LAYER FELT ROOF

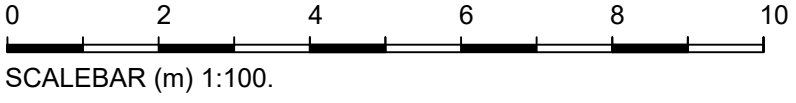

REVISIONS					
HAWKINS EADES ASSOCIATES ARCHITECTURAL PLANNING & DESIGN CONSULTANTS					
100 High Street Great Missenden Bucks HP16 0BE					
 CIAT CHARTERED PRACTICE					
Tel: (01494) 891555/891666 Fax: (01494) 891222 e-mail:mail@hawkinseades.co.uk					
CLIENT	Mr & Mrs K Sandhu				
PROJECT	Proposed Alterations & Extensions to 73 - 77 Clarence Road, Wood Green London N22 8PG				
TITLE	Planning Parking Tracking Bin and Cycle Stores				
DRWG No.	A1	4624	PLA	4.02	-
DATE	March 2024		SCALE	1:100 & 1:50	
DRAWN BY	Graham		CHECKED		
Do not scale from this drawing, use dimensions only. All discrepancies must be reported to the Architect. © HAWKINS EADES ASSOCIATES					