


Location Plan

Site Address: Barclays, 8, The Broadway, Hornsey, London, N8 9SX



Date Produced: 08-Jul-2026

Scale: 1:1250 @A3

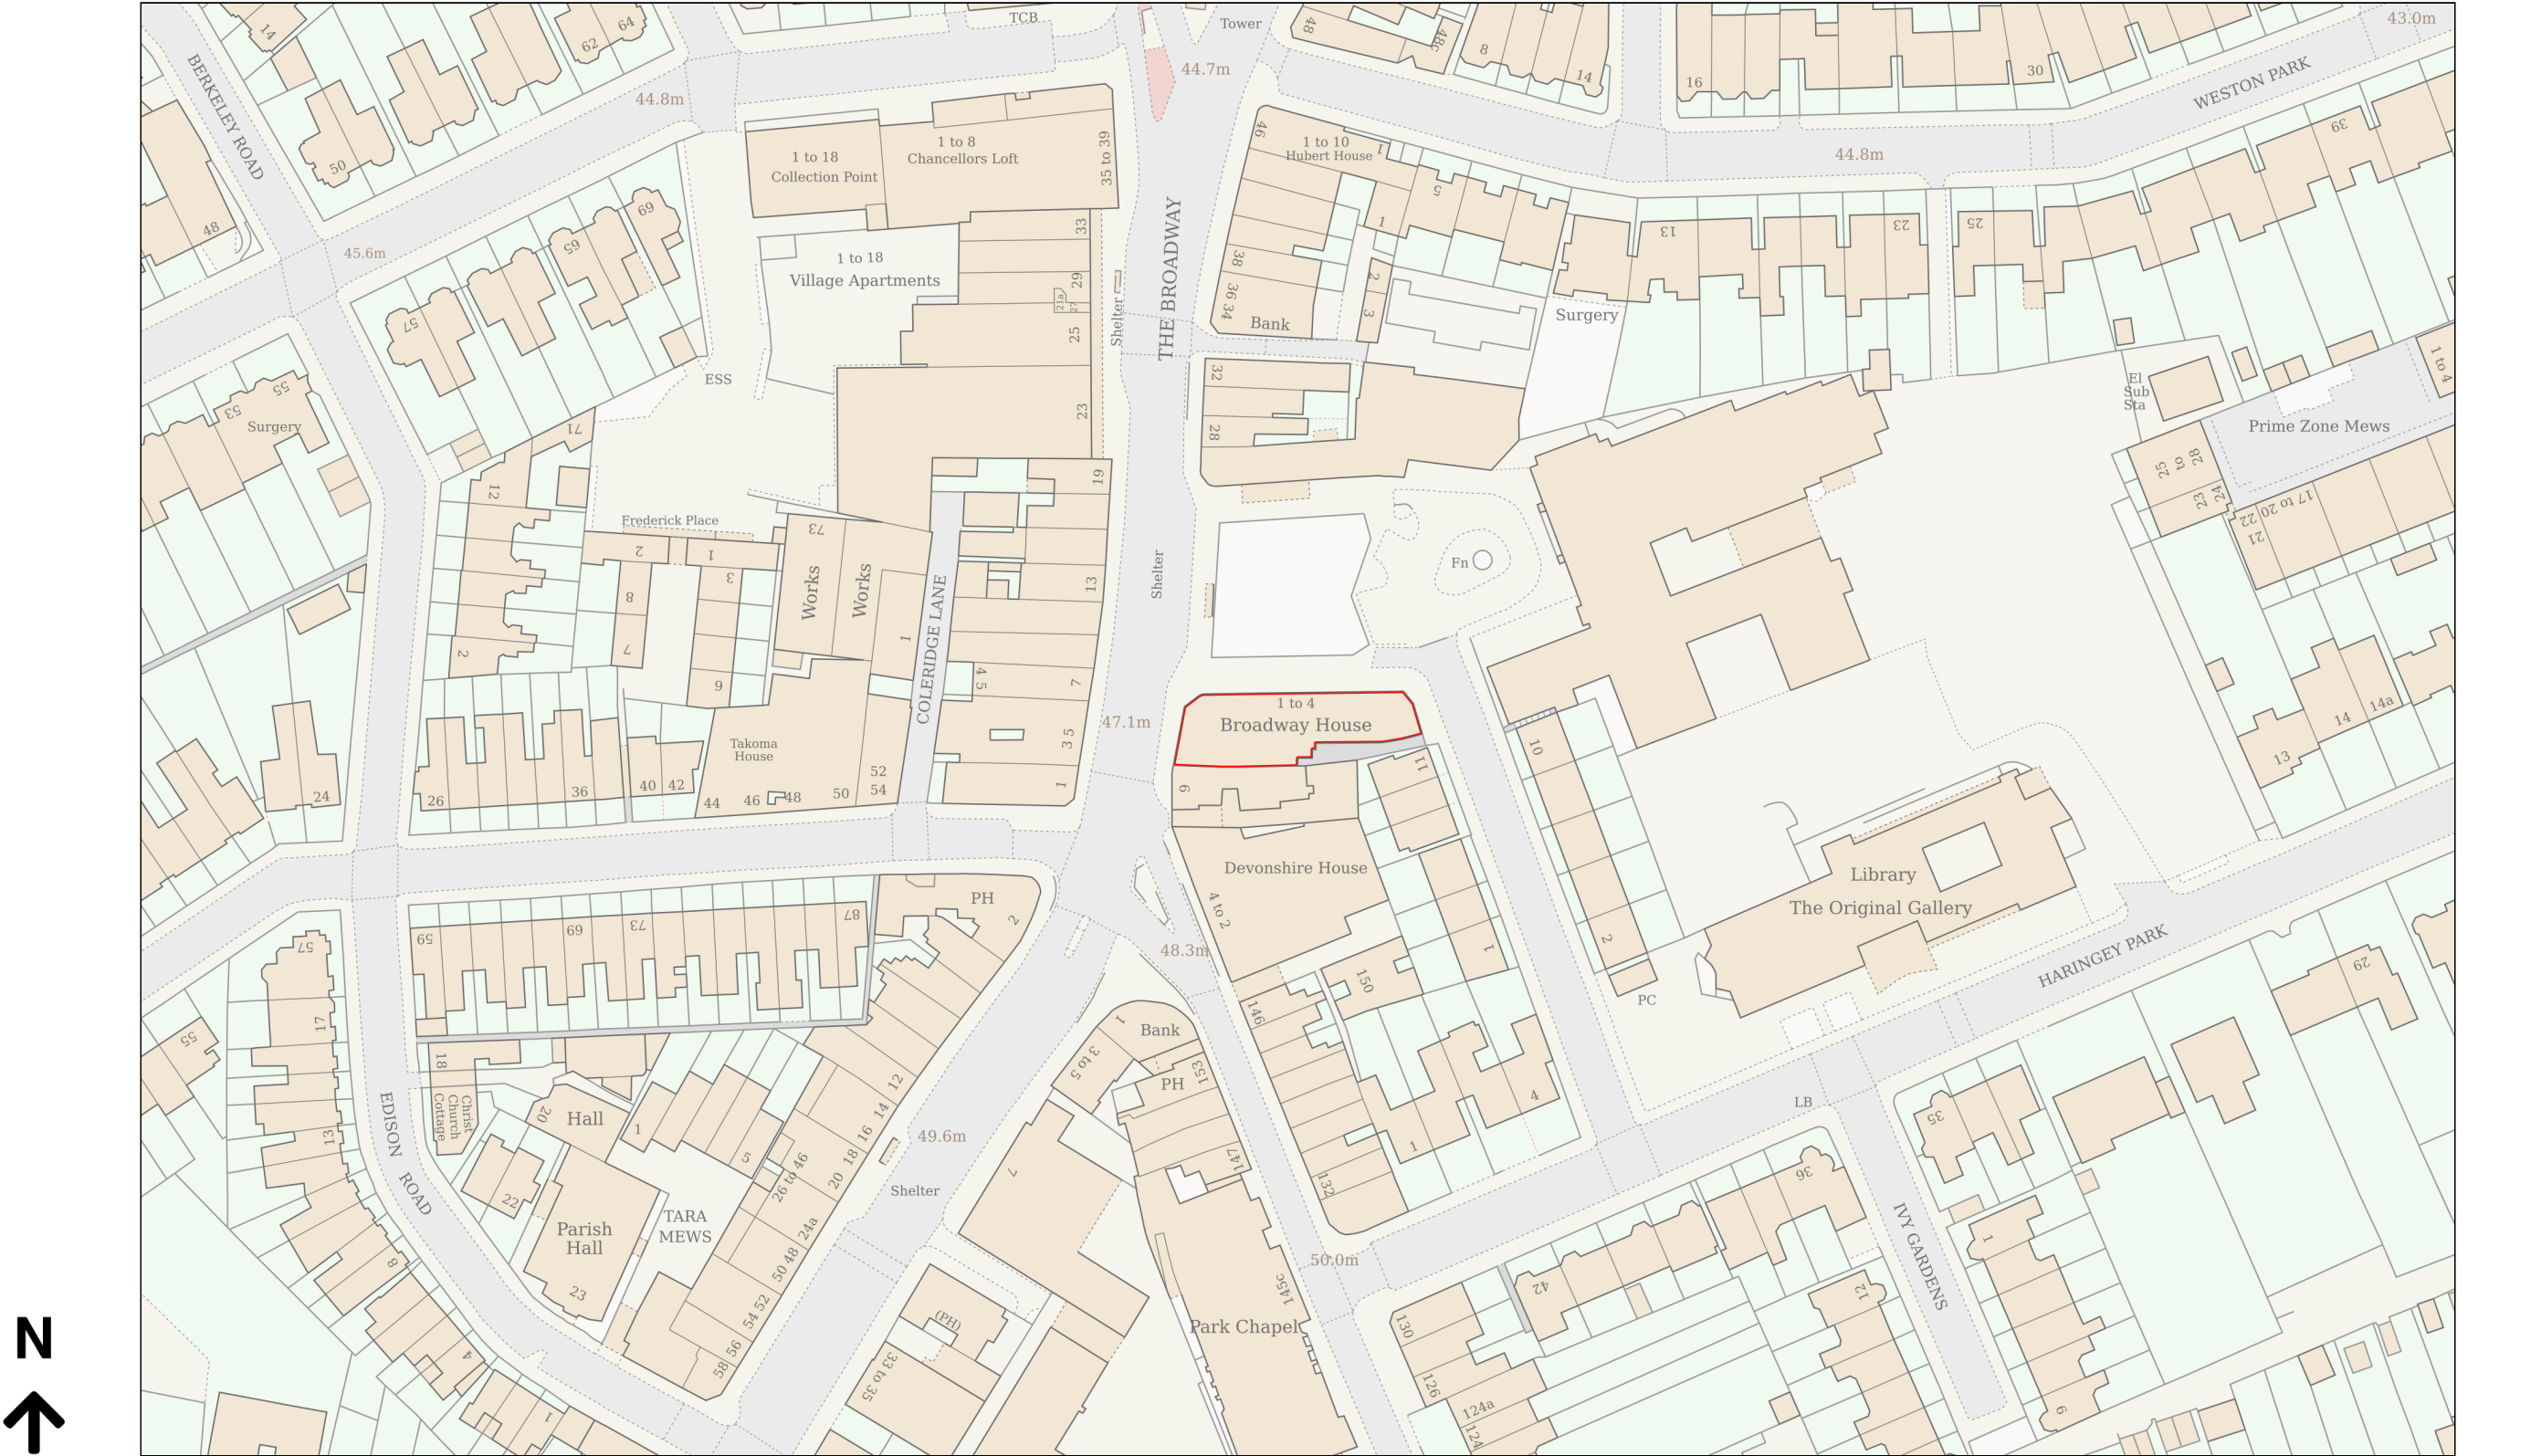

Planning Portal Reference: PP-15039887v1