




Photo from the garden looking west towards the garden elevations of the existing garden structures C and D



Photo from the house showing the side elevation of the existing ground floor extension



Photo from the house from the back garden

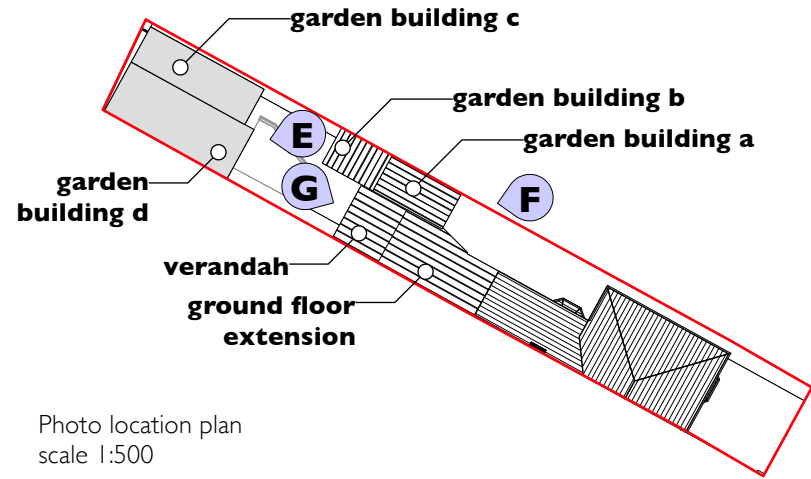

Signed Statement

These photos were taken on 18/06/26 and were taken within 21 days of the application submission.

James Pooley
Director
James Pooley Architecture
Date: 07/07/26

PLANNING - Certificate of Lawfulness

Rev		Date
P1	PLANNING - Certificate of Lawfulness Issue	07.07.2026

James Pooley
architecture

james@jamespooleyarchitecture.com 55 Goring Road N11 2BT
www.jamespooleyarchitecture.com 07881 585857

43 Whittington Road, London N22 8YS

Existing Site Photos (and Signed Statement)

scale: nts @ A3	Date: JUNE 2026	Drawn by: JP
-----------------	-----------------	--------------

WTG-007 **PI**