



Photo from the house from Whittington Road



Photo from the house showing the internal view of the existing ground floor extension



Photo from the house from in from of the existing garage

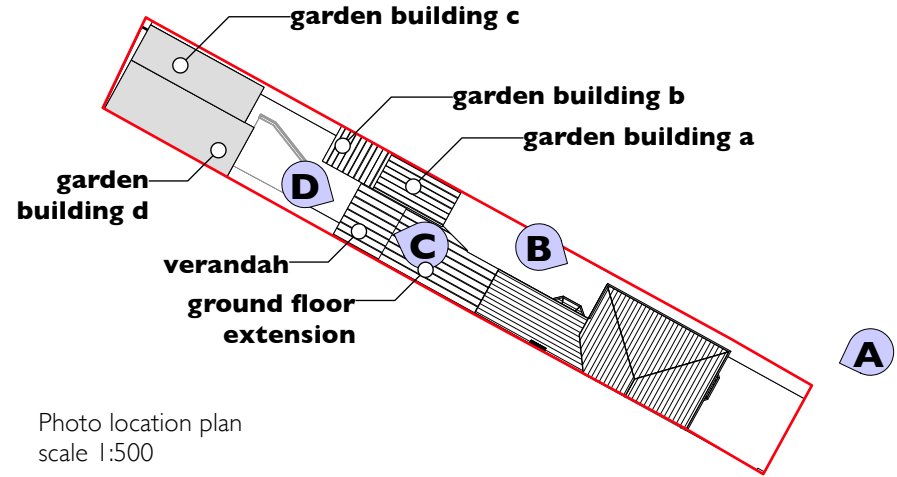


Photo from the verandah in front of the existing ground floor extension

Signed Statement
These photos were taken on 18/06/26 and were taken within 21 days of the application submission.

JPooley
James Pooley
Director
James Pooley Architecture
Date: 07/07/26

PLANNING - Certificate of Lawfulness

Rev
P1

PLANNING - Certificate of Lawfulness Issue

Date
07.07.2026

James Pooley
architecture

james@jamespooleyarchitecture.com
www.jamespooleyarchitecture.com

55 Goring Road N11 2BT
07881 585857

43 Whittington Road, London N22 8YS

Existing Site Photos (and Signed Statement)

scale: nts @ A3

Date: JUNE 2026

Drawn by: JP

WTG-006

PI