


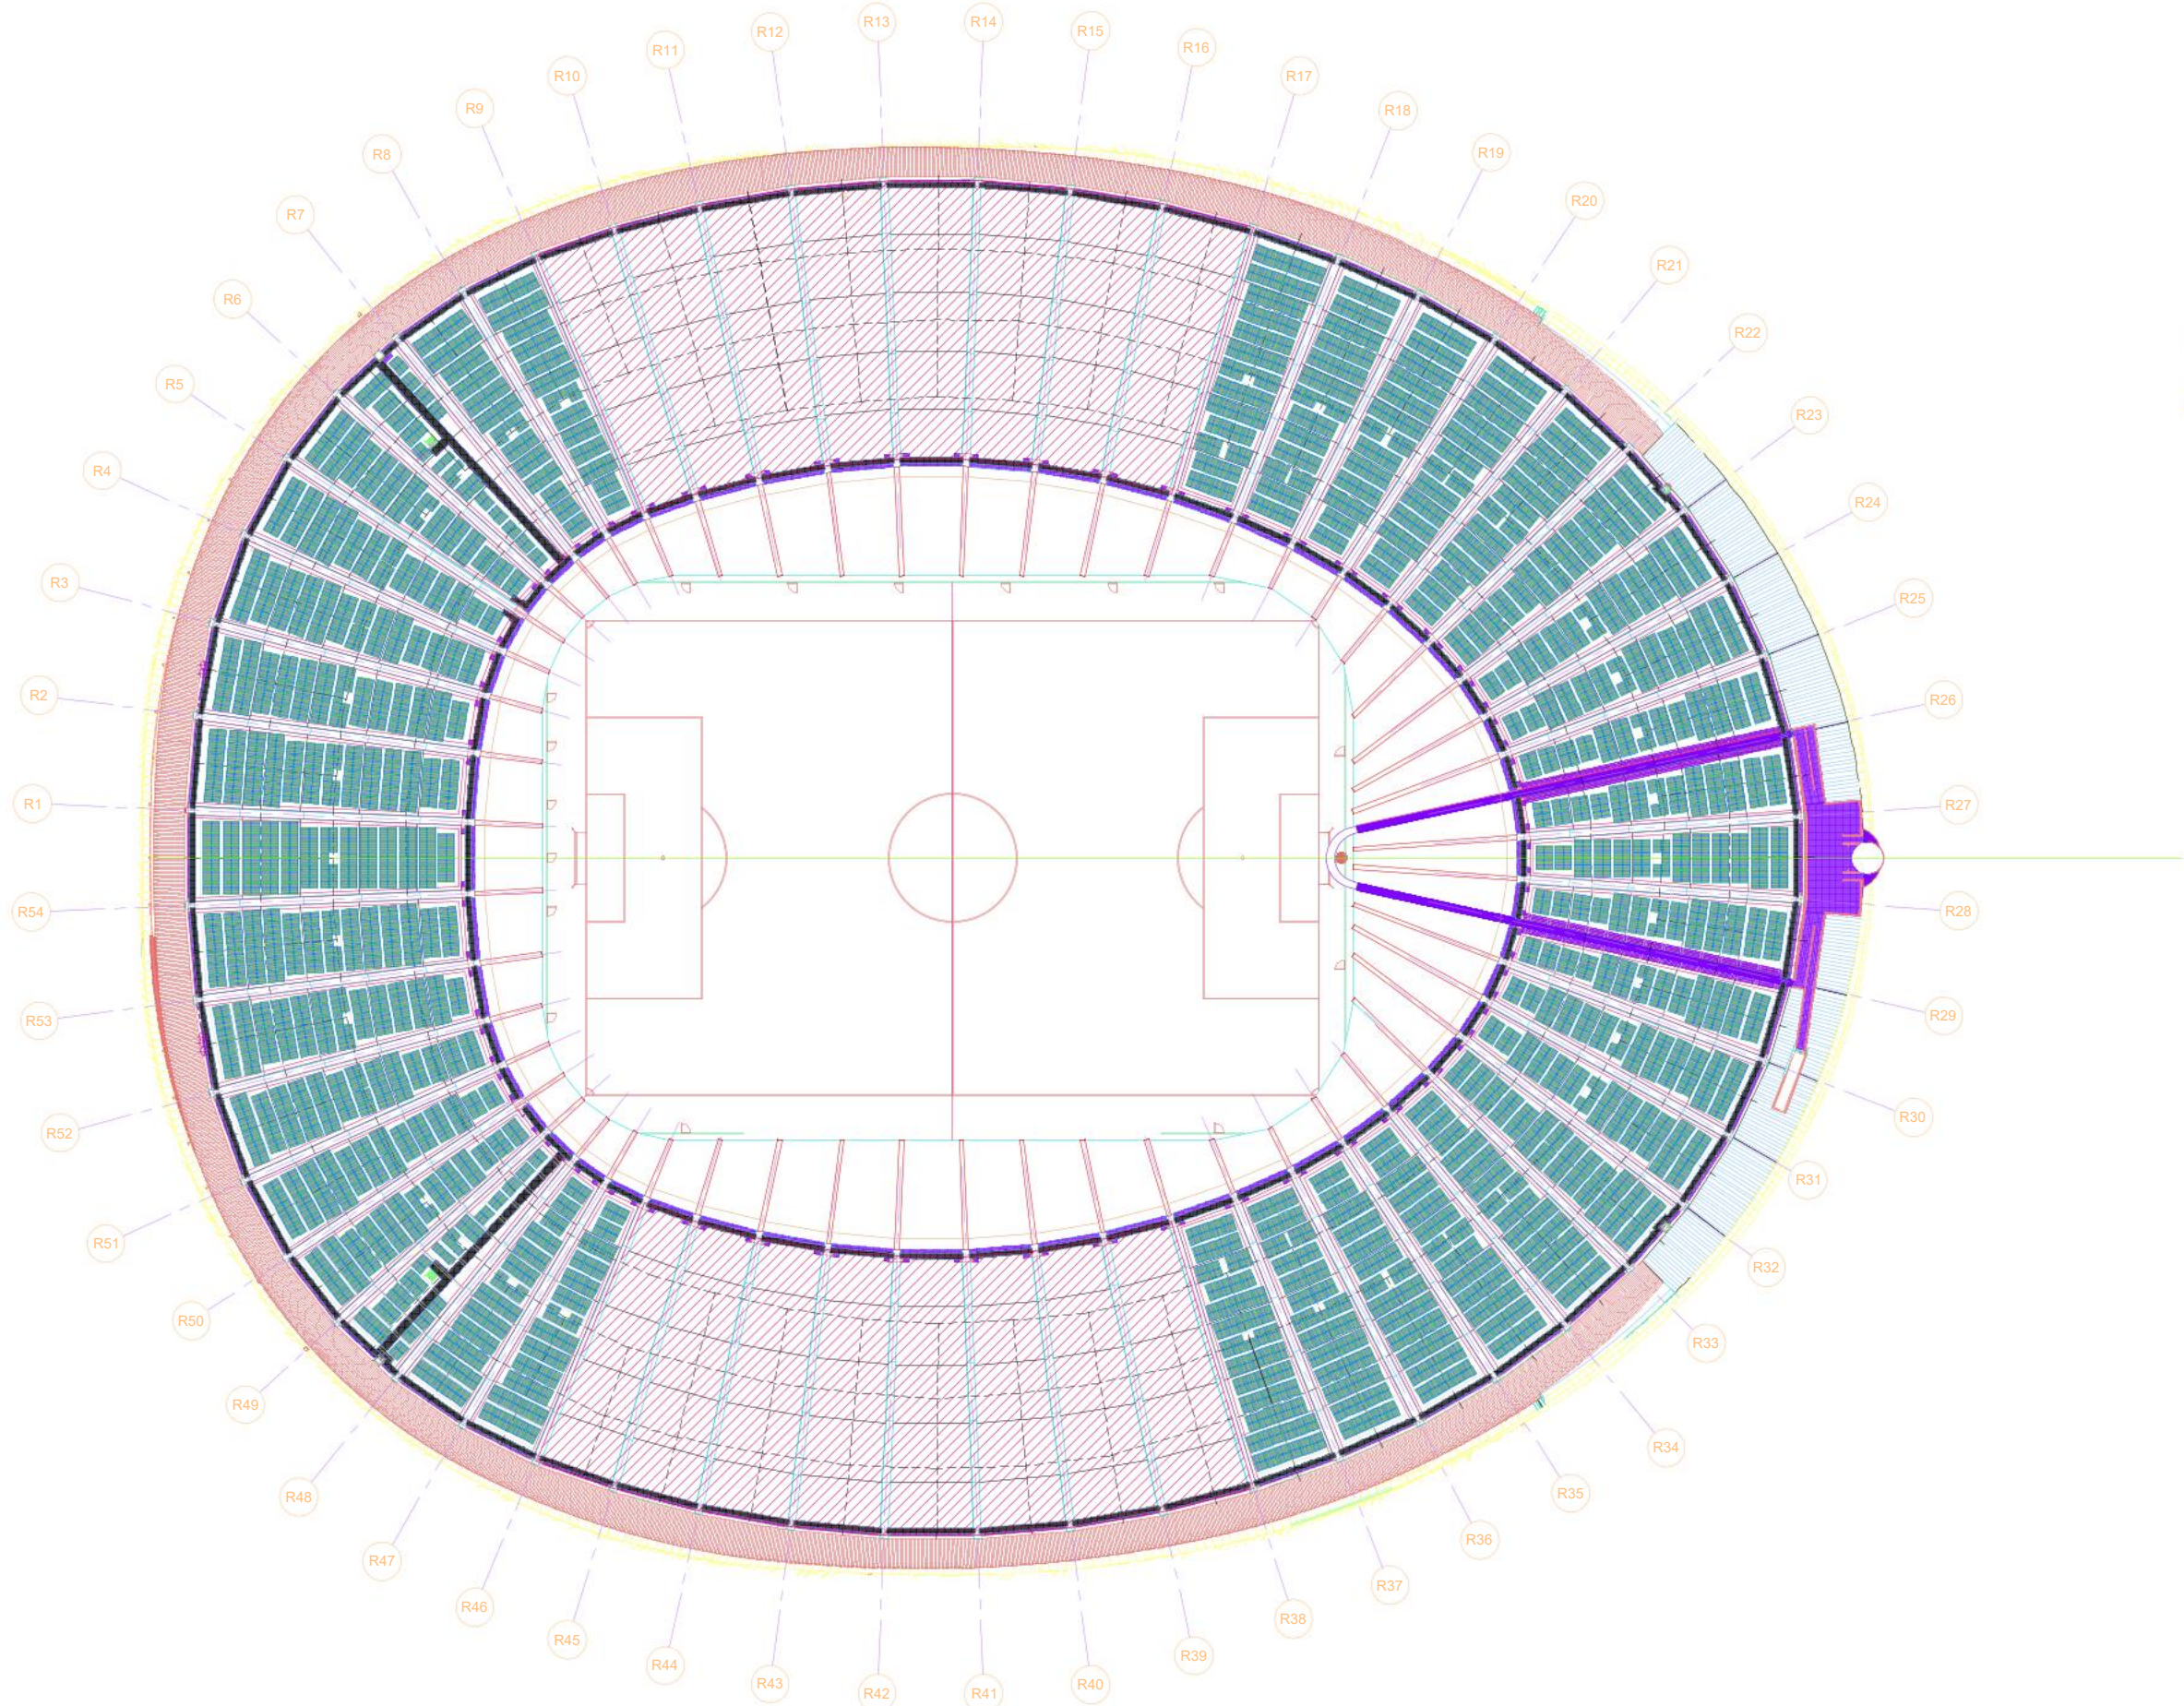

Disclaimer:
Do not scale: Use figured dimensions only. If in doubt ask.
This drawing is copyright and may not be reproduced either in part or full without permission from
© Avonside Energy Ltd

System Information

No. of Modules:	Module w:	System size:
3770	435w	1639.95kWp
Location: Tottenham Hotspur Stadium, 748 High Road, Greater London, N17 0BX		Orientation:
NOTES:		

- Exclusion zones
- PV panels

PL01	Planning Application	AB	09.06.26
Rev:	Description:	By:	Date:
Status:	PLANNING		
CLIENT: TOTTENHAM HOTSPUR FOOTBALL CLUB			
PROJECT: TOTTENHAM HOTSPUR STADIUM			
DRAWING TITLE: ROOF LAYOUT - PROPOSED			
Avonside Job No: B10658		Drawing by: AB	Date: 09.06.26
Scale: 1:1000@A3	Checked by: #.#	Sheet No: 1 OF 1	Rev: PL01
Drawing No: B10658-AEL-ZZ-RF-DR-Y-1001			