


System Information

No. of Modules:	Module w:	System size:
3770	435w	1639.95kWp

Location:	Orientation:
Tottenham Hotspur Stadium, 748 High Road, Greater London, N17 0BX	

NOTES:

Solar panels in plane of roof cladding.
Panels will be located minimum 1m from the edge of the roof and project no more than 1m above the highest part of the roof.

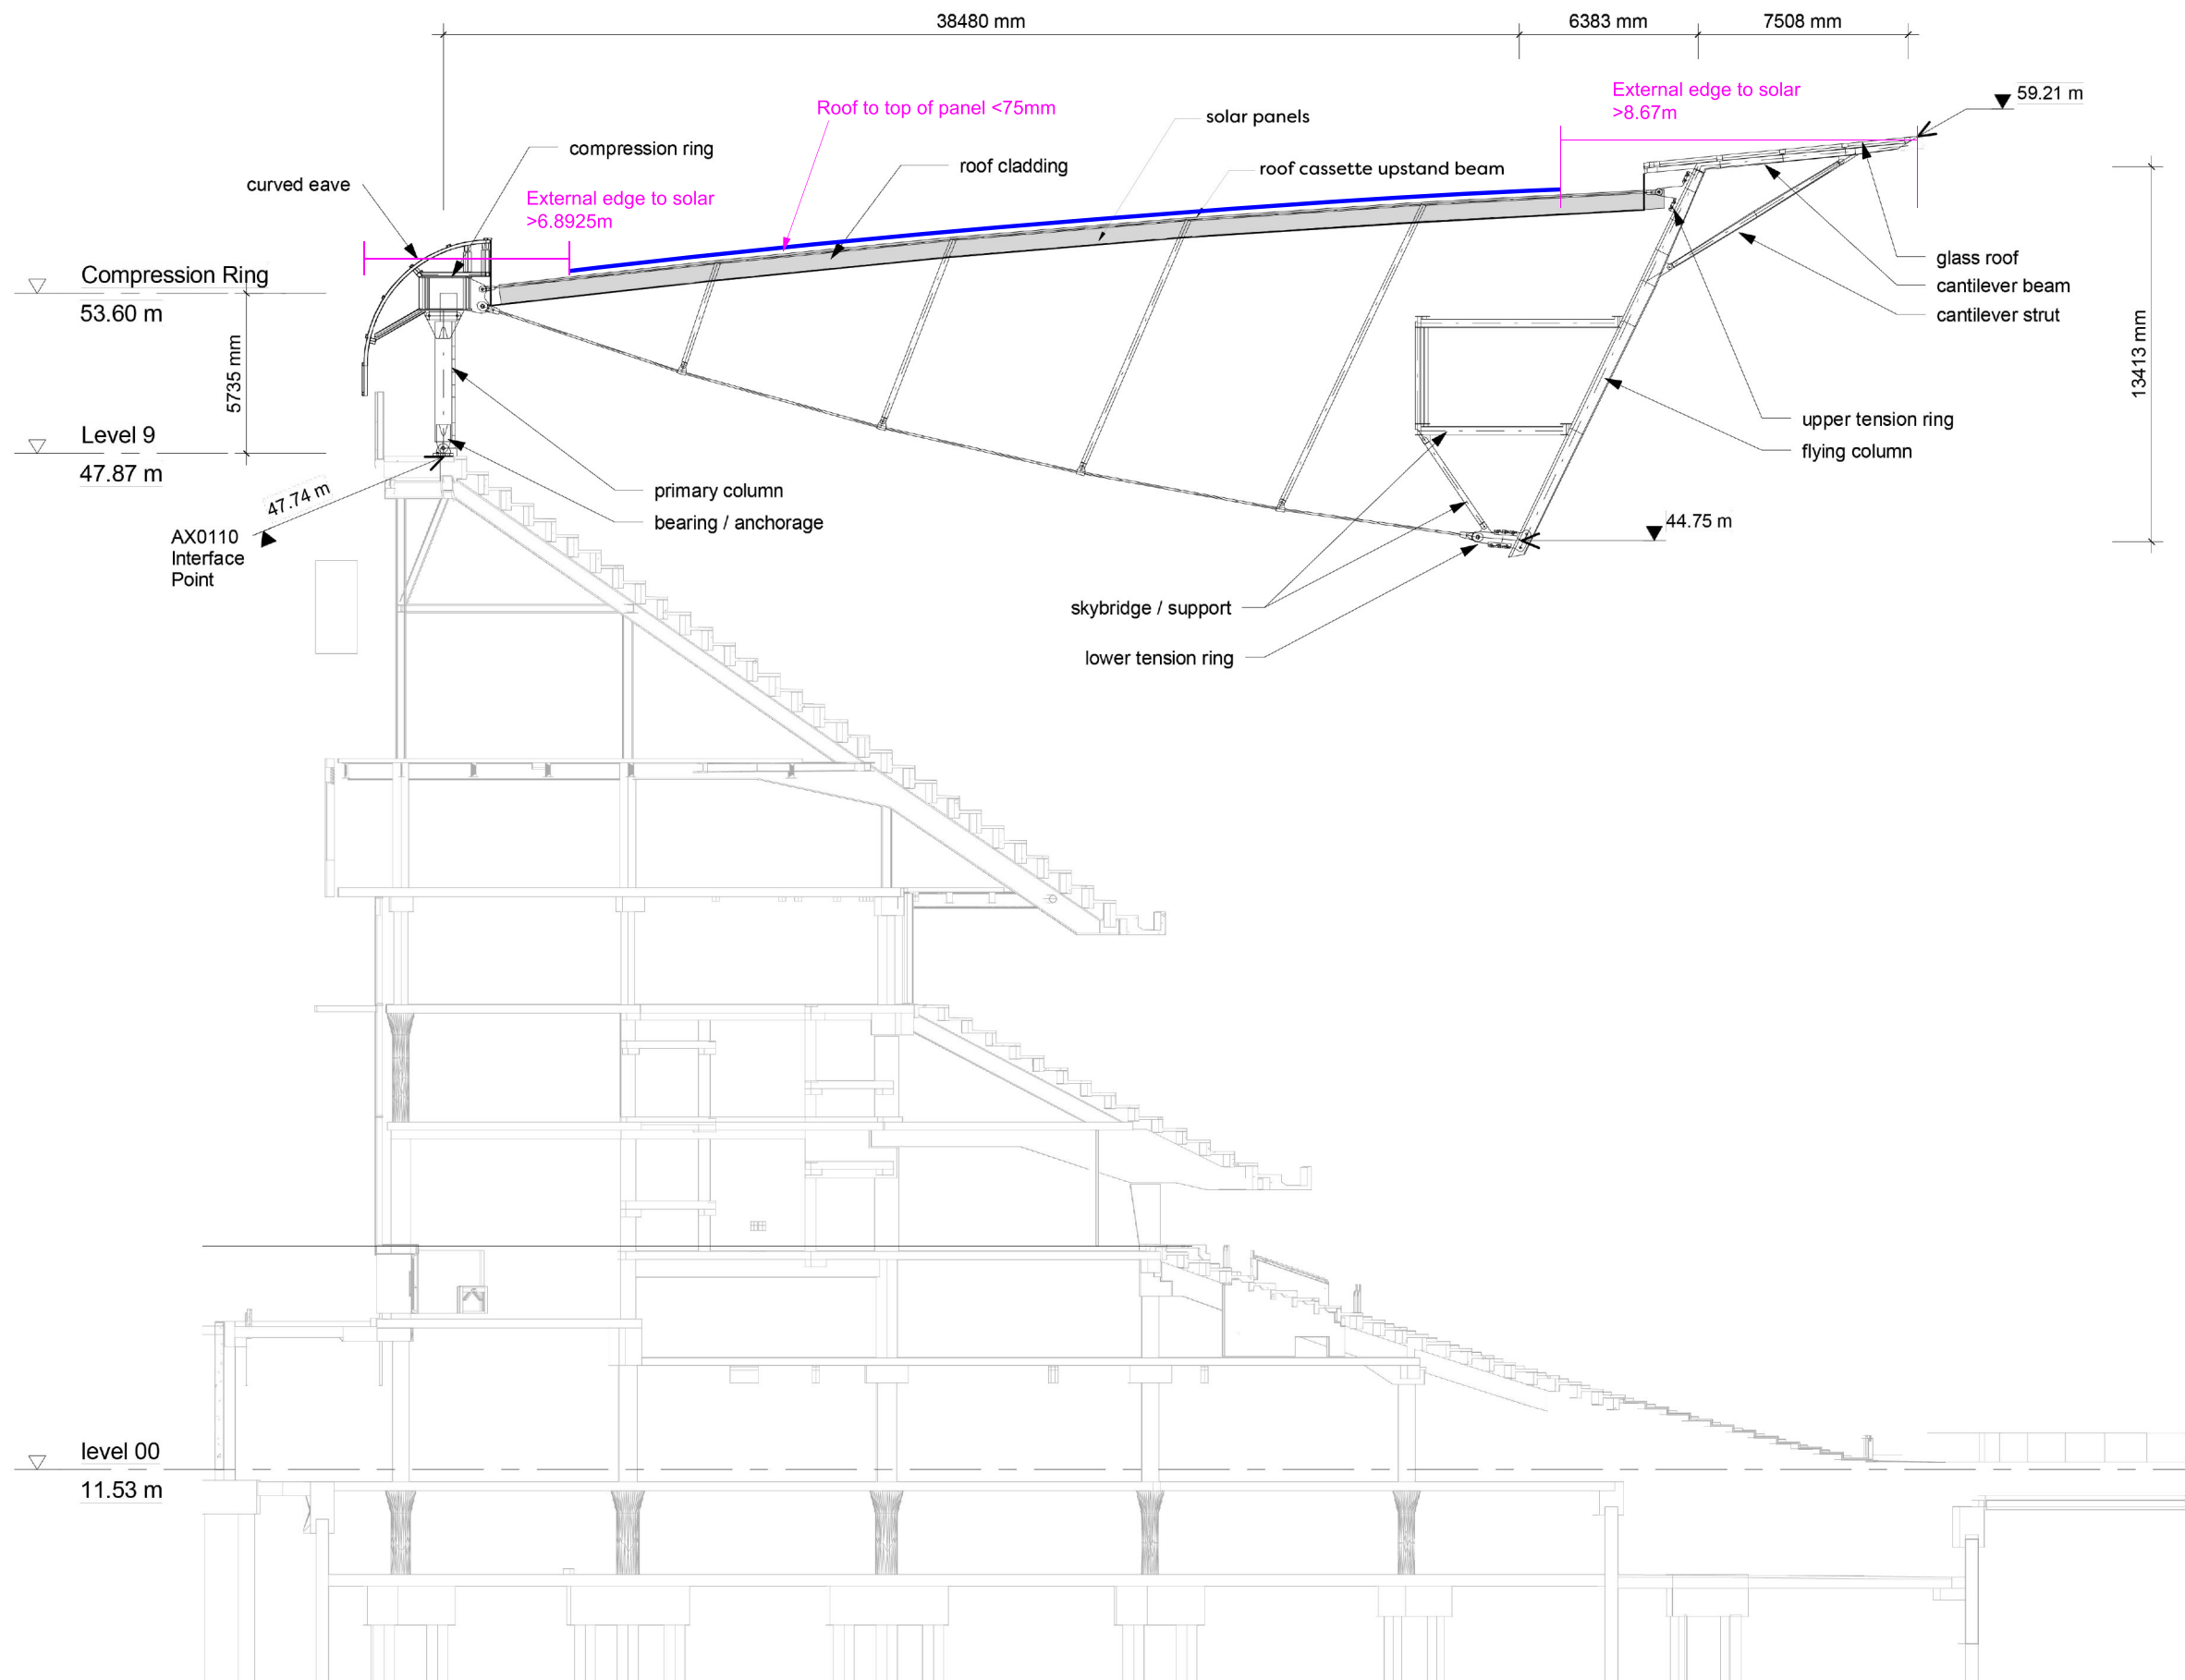

PL01	Planning Application	AB	01.07.26
Rev:	Description:	By:	Date:

Status: [100%]

PLANNING



CLIENT: **TOTTENHAM HOTSPUR
FOOTBALL CLUB**

PROJECT: **TOTTENHAM HOTSPUR
STADIUM**

DRAWING TITLE:

TYPICAL STADIUM SECTION

Avonside Job No: B10658	Drawing by: AB	Date: 01.07.26
-----------------------------------	--------------------------	--------------------------

Scale:	Checked by:	Sheet No:	Rev:
1:250@A3	#.#	1 OF 1	PLO

Drawing No:
B10658-AEL-ZZ-RF-DR-Y-2100