






Proposed Front Elevation

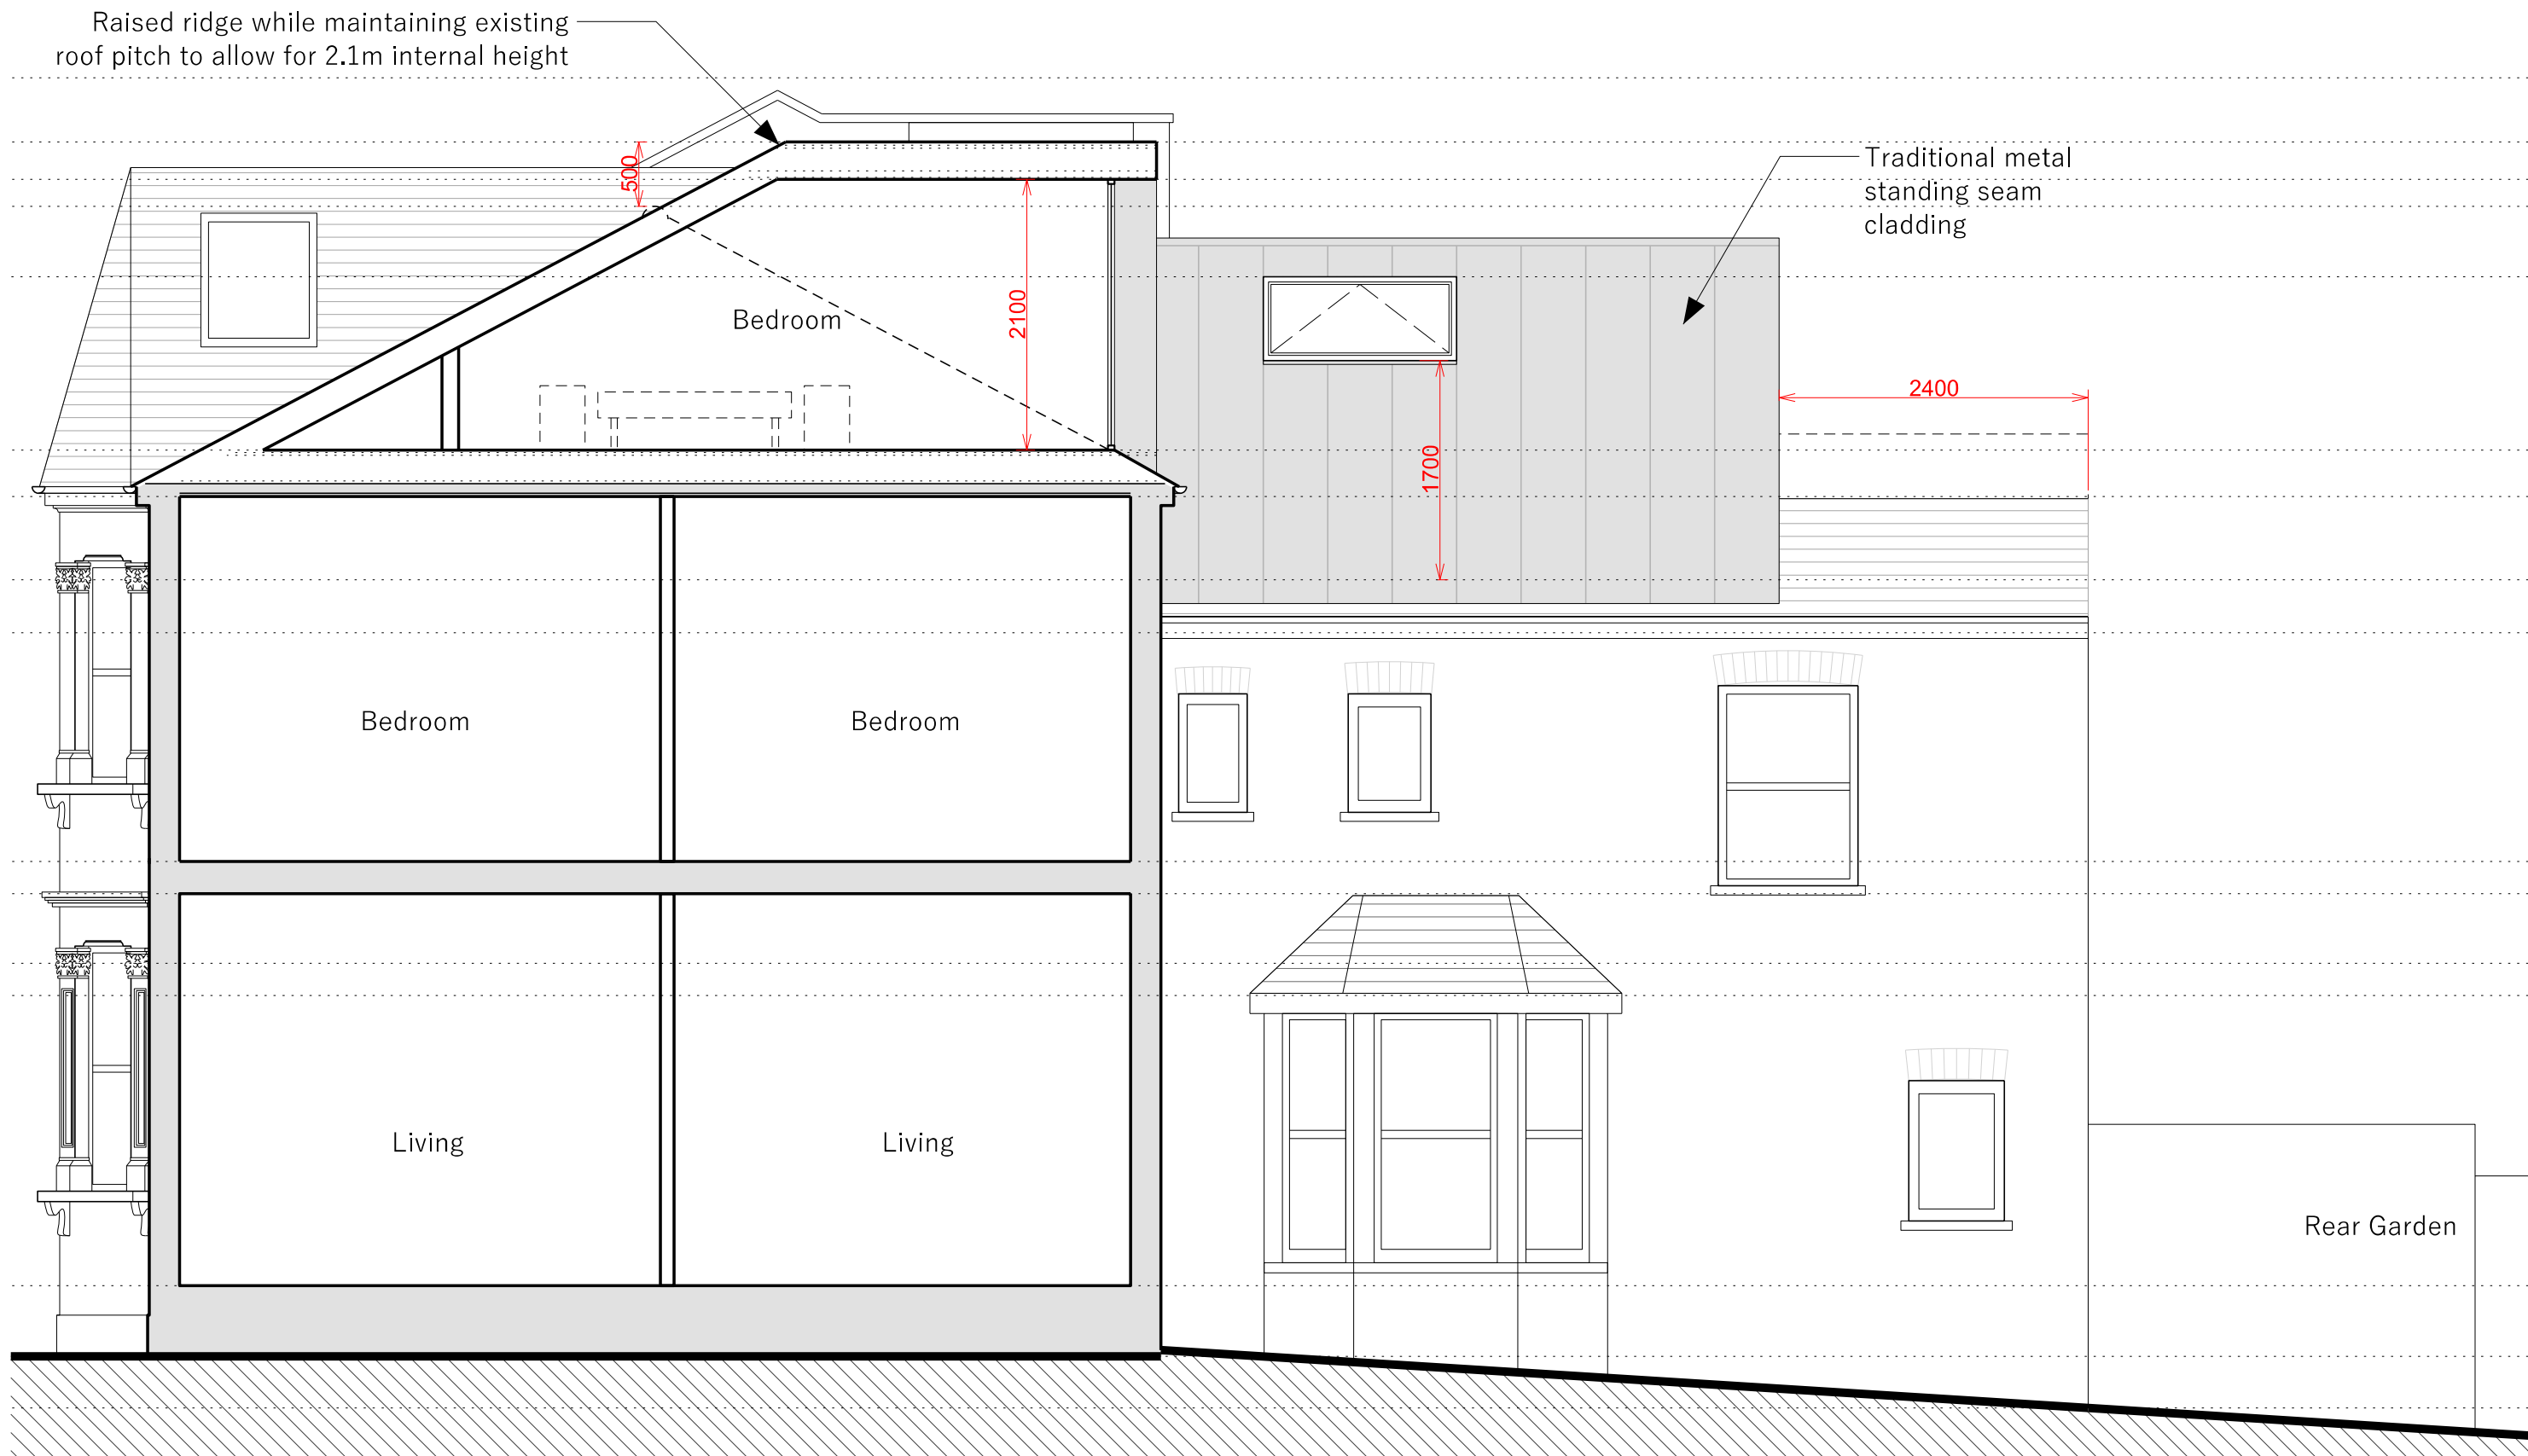

Proposed Section / Side Elevation

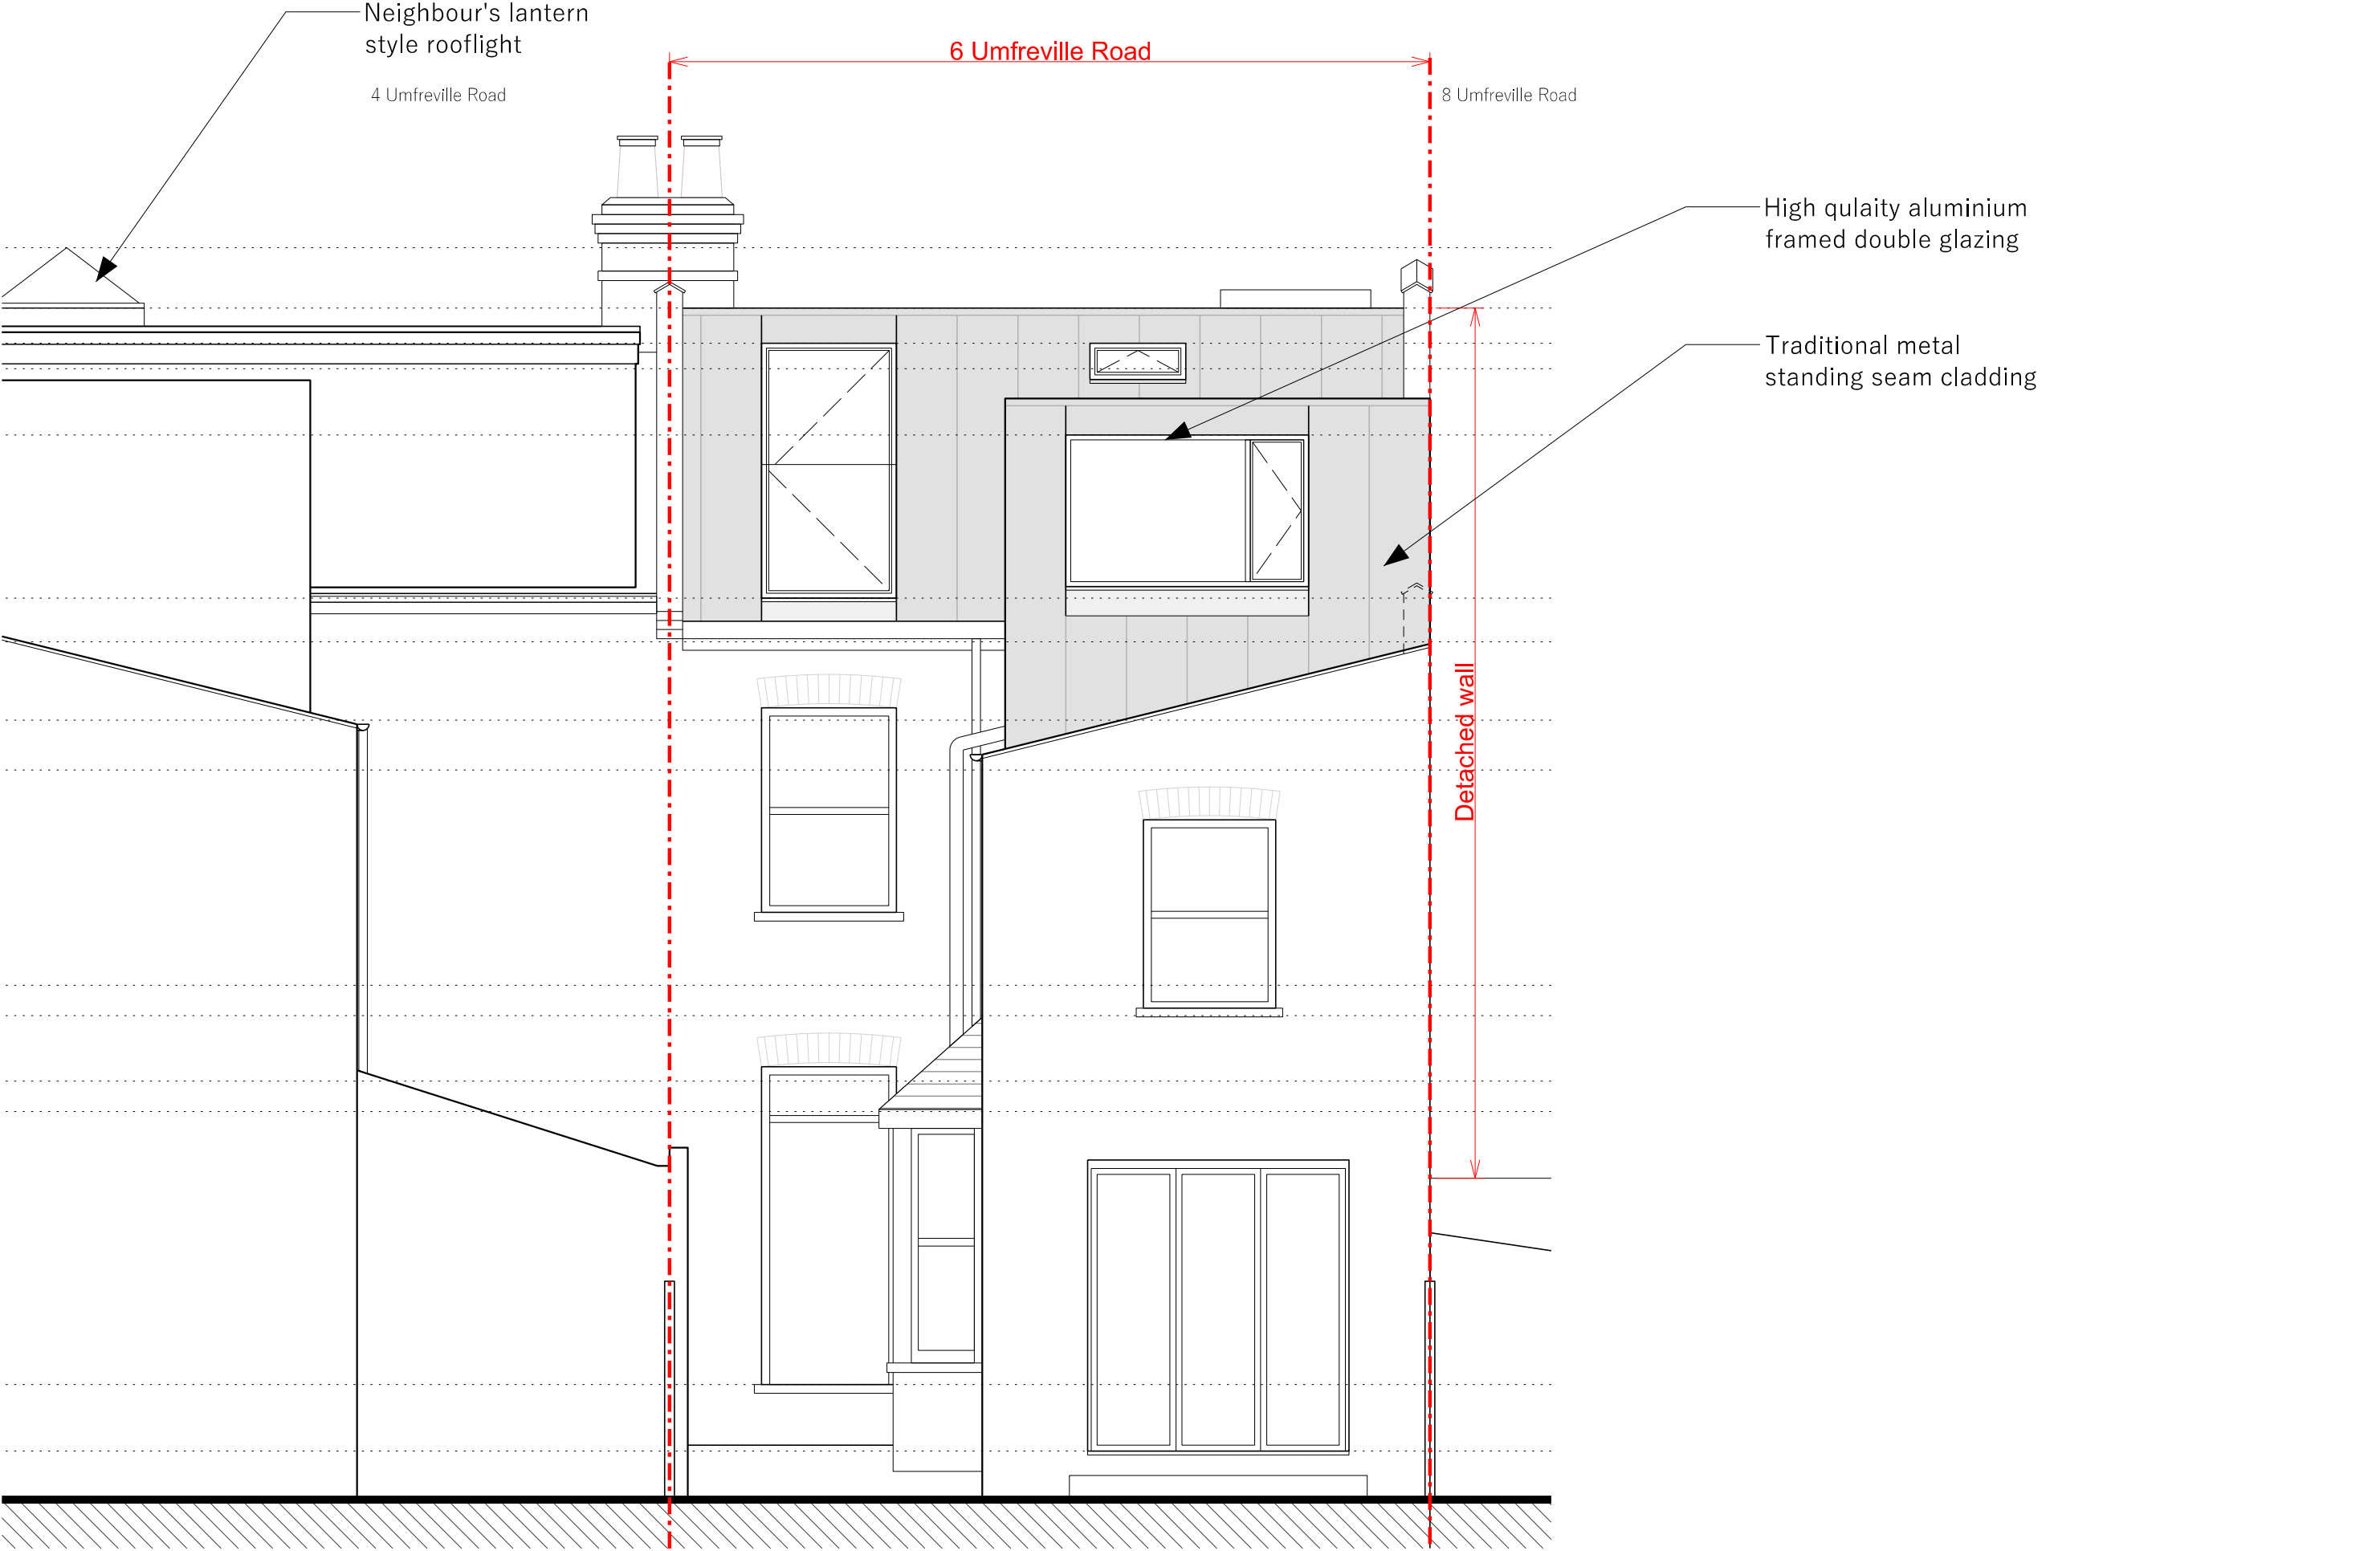

Proposed Rear Elevation

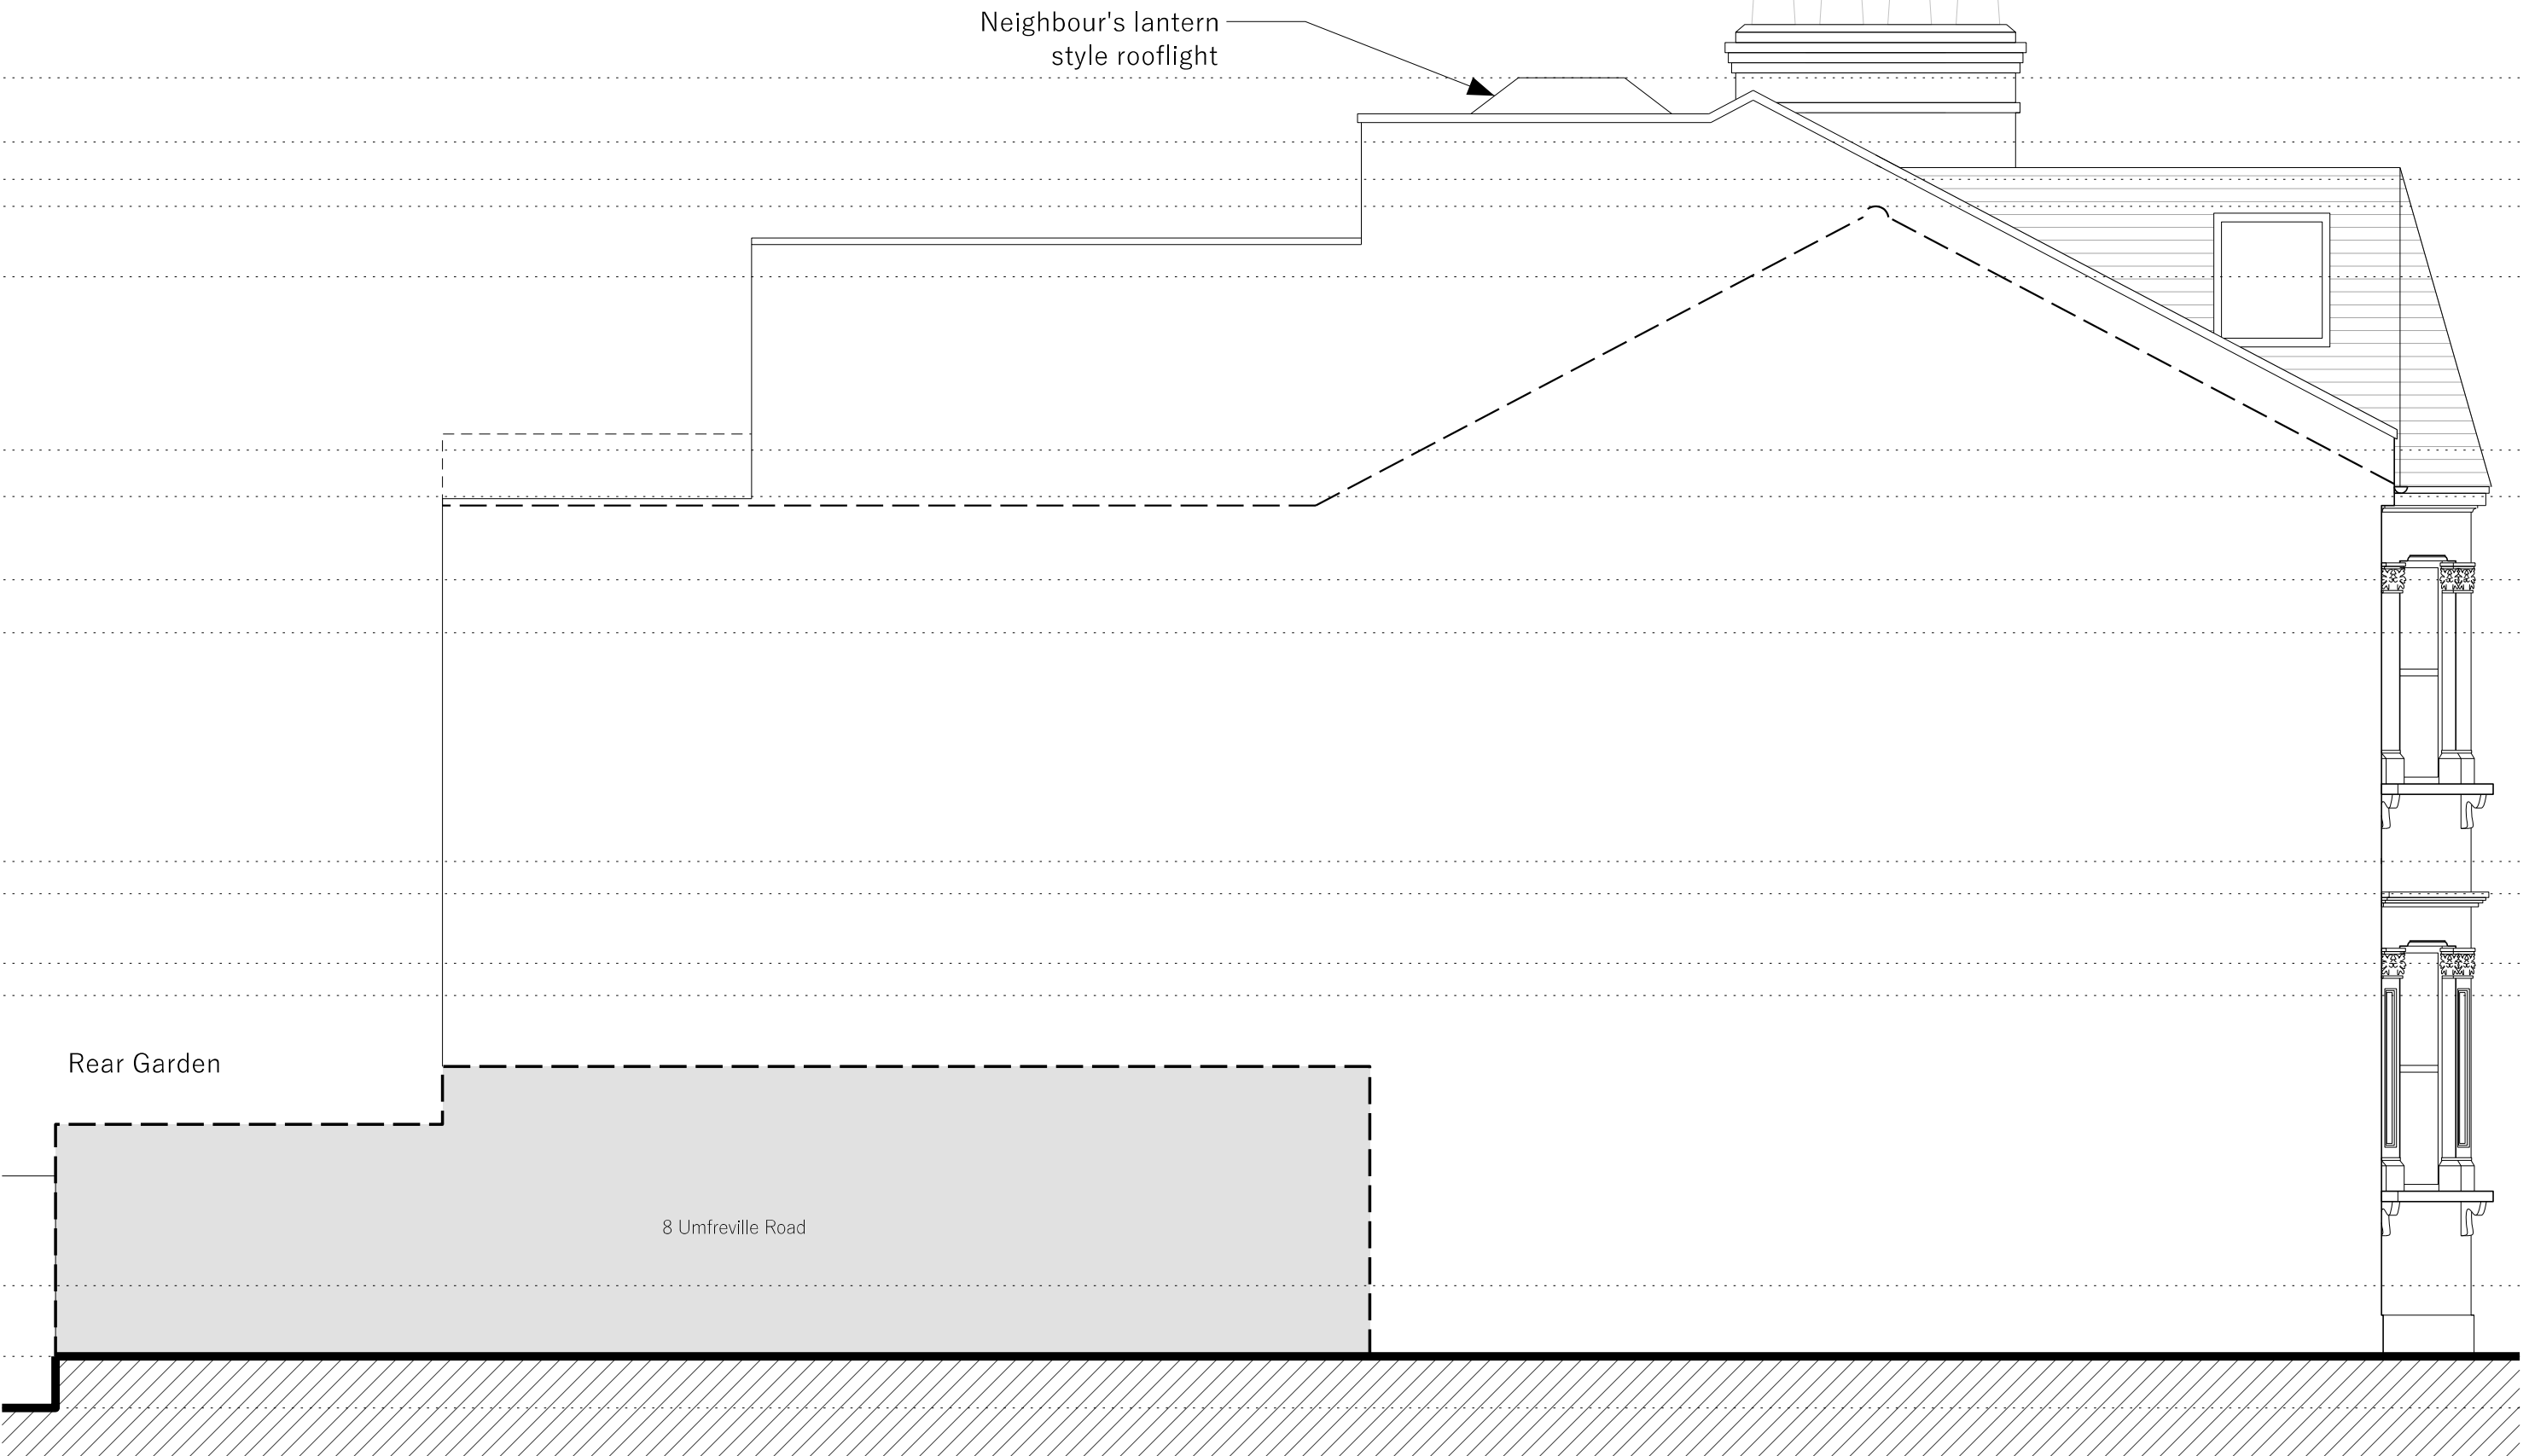

Proposed Side Elevation