





Existing Front Elevation

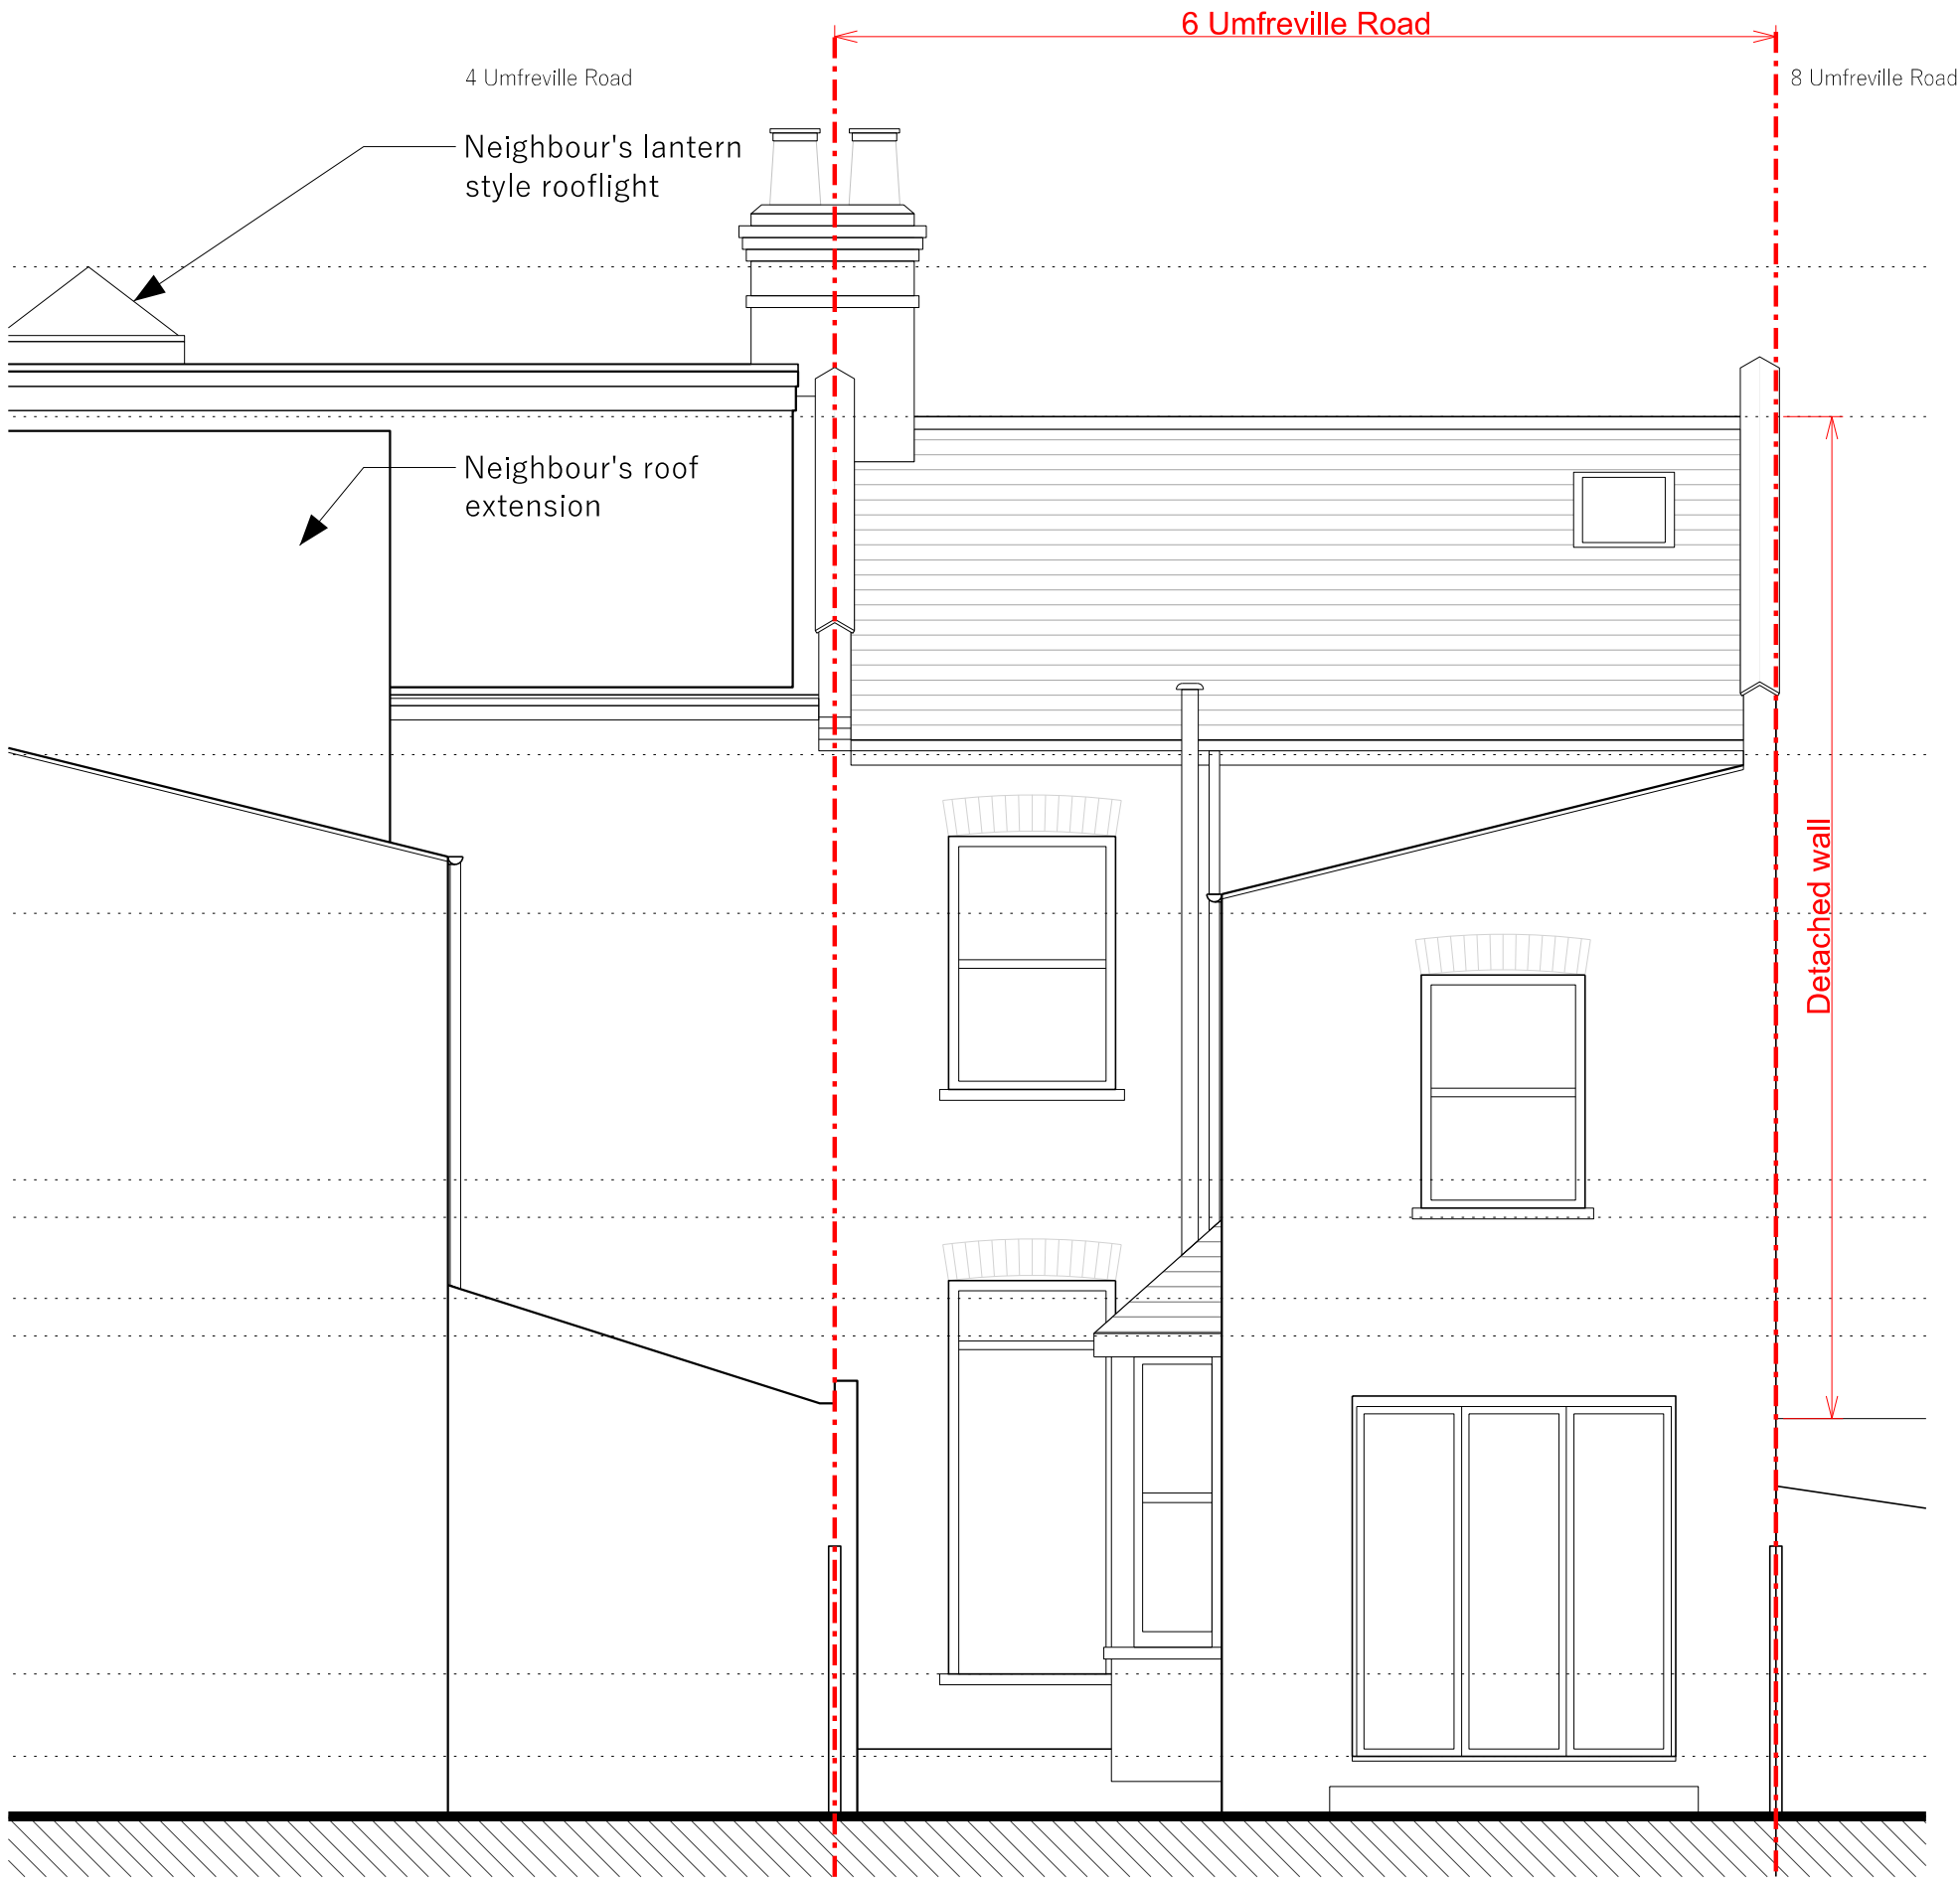

Existing Rear Elevation



Existing Section / Side Elevation

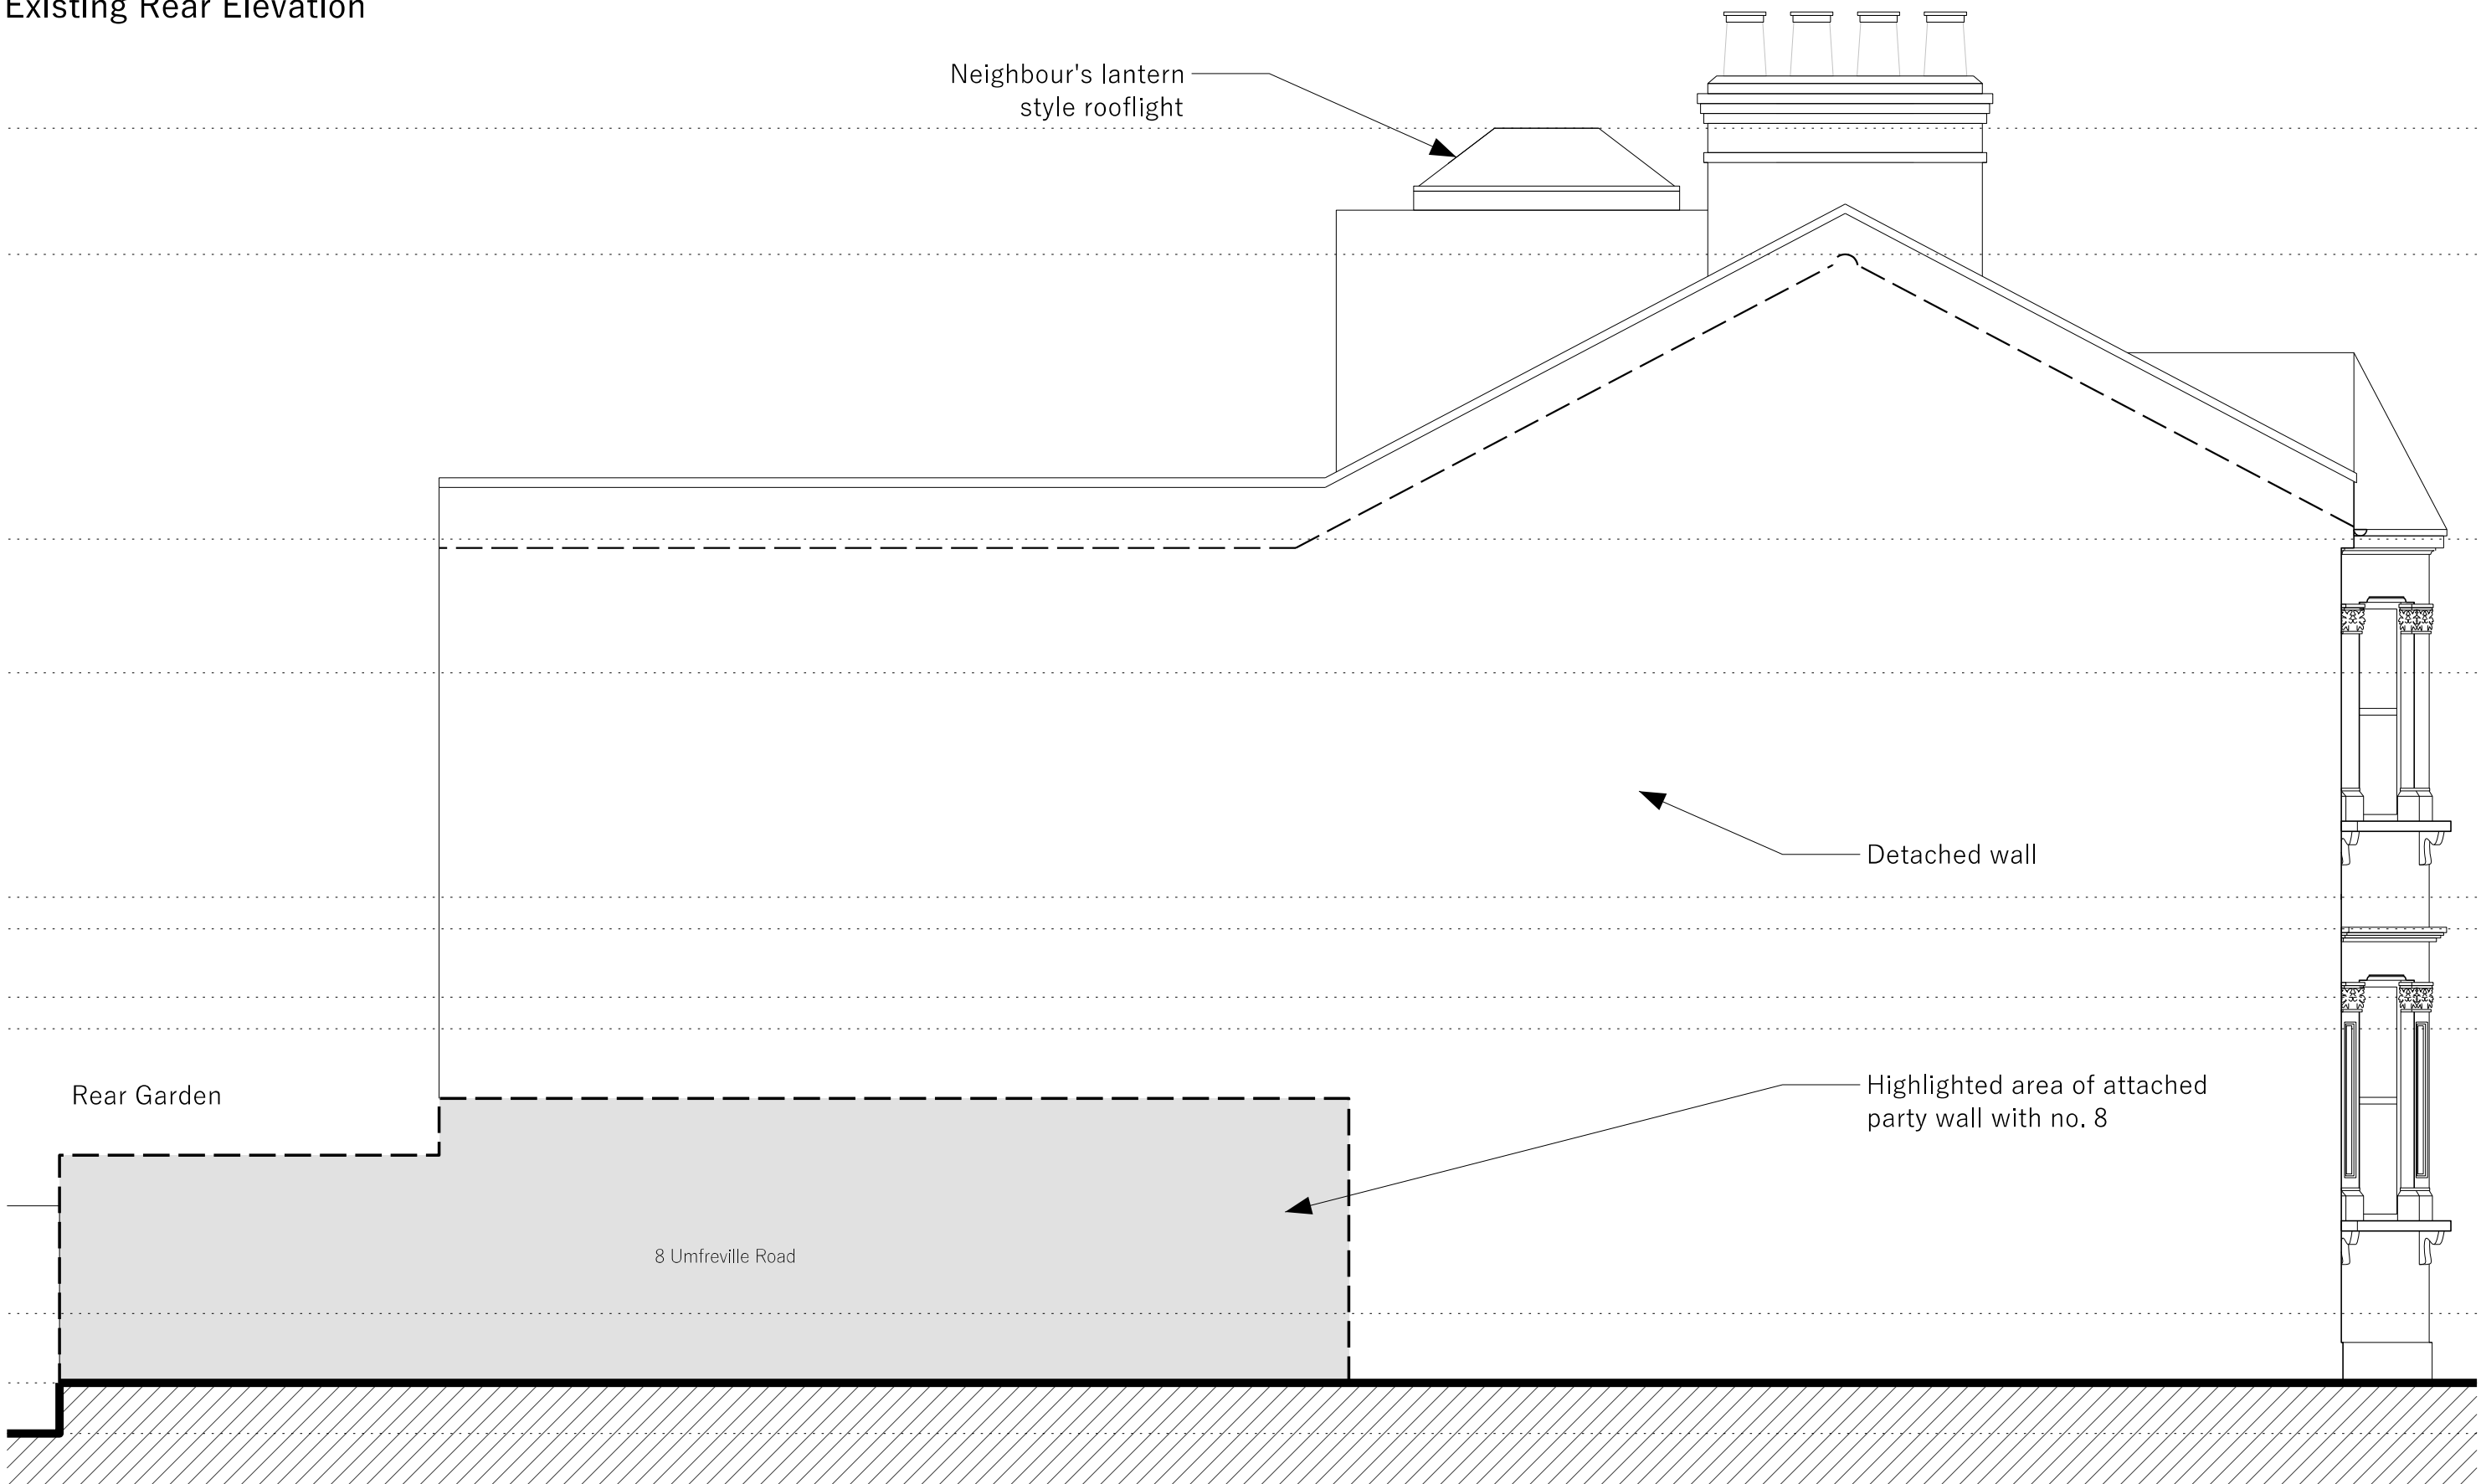

Existing Side Elevation