

- DOCUMENT NOTES:
- THIS DRAWING IS FOR PLANNING PURPOSES ONLY AND SHOULD NOT BE USED FOR CONSTRUCTION.
 - THIS DRAWING AND DESIGN IS FOR USE SOLELY IN CONNECTION WITH THE PROJECT DESCRIBED BELOW.
 - THIS DRAWING AND DESIGN IS THE PROPERTY OF AS STUDIO AND MUST NOT BE ISSUED, LOANED OR COPIED WITHOUT WRITTEN CONSENT.
 - THIS DRAWING IS TO BE READ IN CONJUNCTION WITH ALL ADDITIONAL INFORMATION FORMING PART OF THIS APPLICATION.
 - THIS DRAWING AND DESIGN REQUIRES TO BE COORDINATED WITH OTHER DESIGN ELEMENTS BY THE PRINCIPAL DESIGNER APPOINTED TO ENSURE COMPLIANCE UNDER THE NEW BUILDING REGULATIONS REGIME .
 - AS STUDIO IS NOT ACTING AS PRINCIPAL DESIGNER ON THE PROJECT HERE SHOWN AND ALL PRINCIPAL DESIGNER DUTIES ARE BY THE CLIENT AND THE CONTRACTOR

PROPOSED CONDENSER UNIT DETAILS





Bespoke acoustic enclosure for CON/5


scale 1:50




PROPOSED ELEVATION

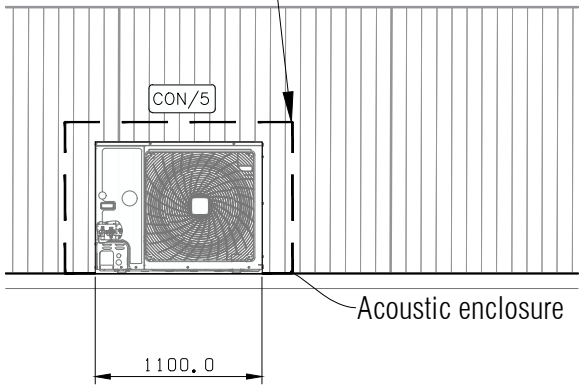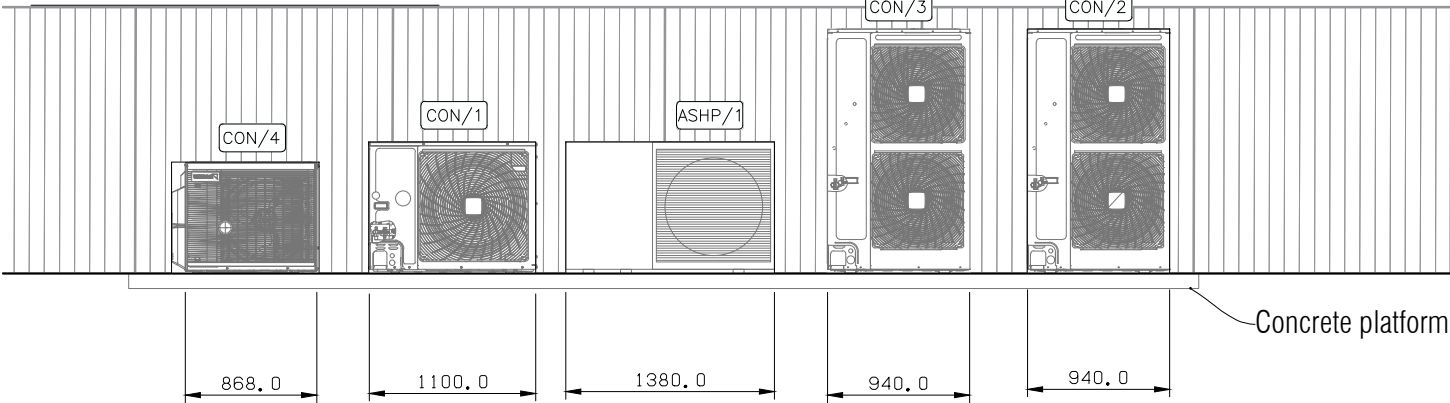

EXTERNAL EQUIPMENT SCHEDULE			
REF.	MANUFACTURER	MODEL	DIMS (HXWXD) MM
ASHP/1	DAIKIN	EDLA16D3W1	870X1380X460
CON/1	DAIKIN	RZAG100NV1	870X1100X460
CON/2	DAIKIN	RXYSQ12TY1	1615X940X460
CON/3	DAIKIN	RXYSQ10TY1	1615X940X460
CON/4	DAIKIN	5MXM90A2V1B9	734X320X868
CON/5	DAIKIN	RZAG100NV1	870X1100X460

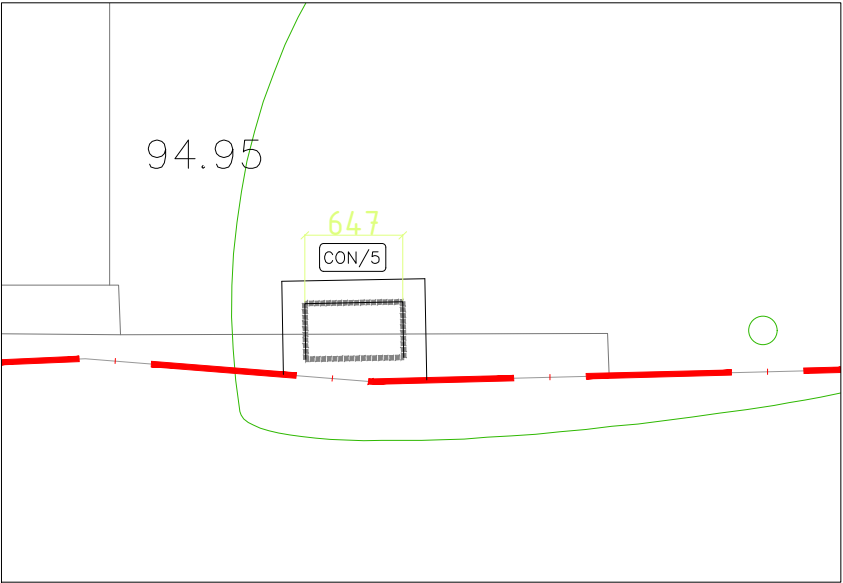

PROPOSED PLANS

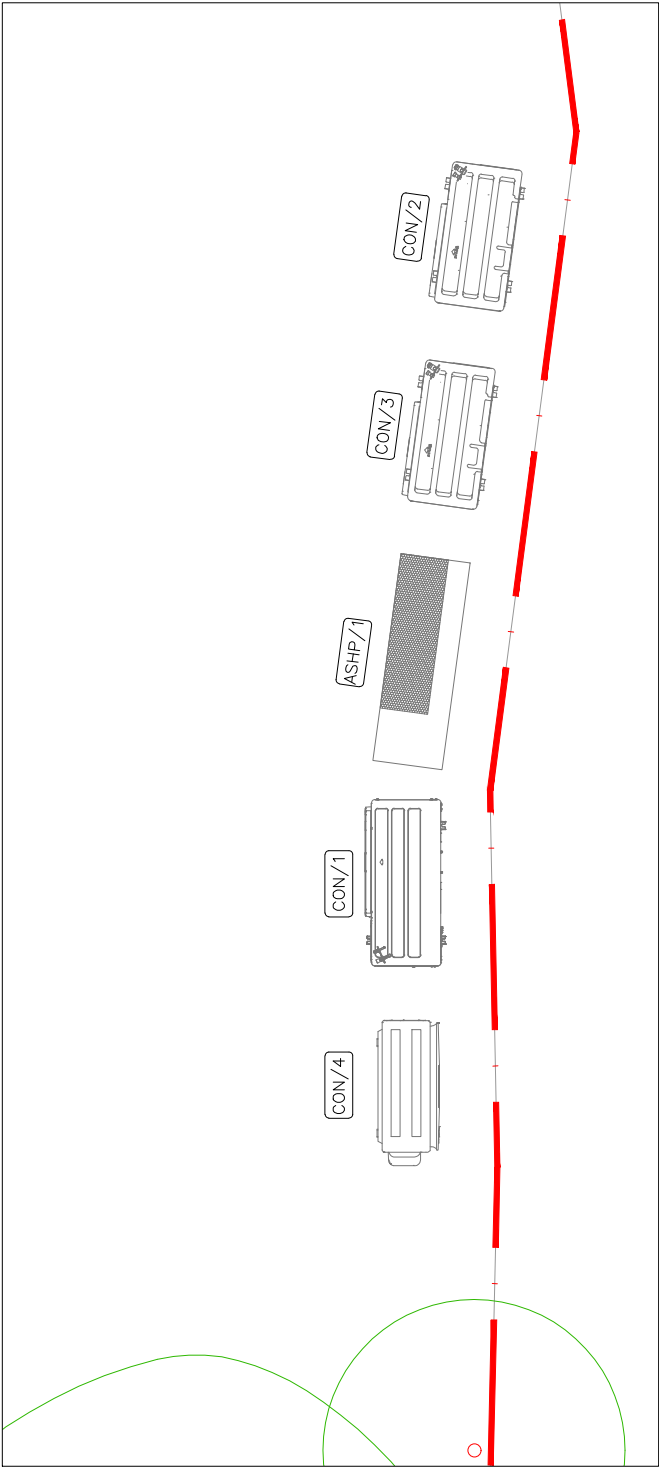

Please refer to the Acoustic Report (Ref: WDA250705RP_A_01) for further information regarding the acoustic design proposals.



2A Magdalen Mews
London
NW3 5HB
tel:+44 (0)207 794 1625 fax:+44 (0) 207 794 0296
info@as-studio.co.uk

PROJECT ADDRESS:
64 SHELDON AVENUE
N6 4ND, LONDON
CLIENT NAME:
BEN & NAAMA FISCHMAN

PROPOSED CONDENSER UNIT DETAILS

DRAWING NO: 1064(PLA5)103

DWG FILE: 1064(PLA5)100-300

PROJECT STAGE: PLANNING

DRAWN: SB

VERSION:

SCALE: 1:50

SIZE: A3

DATE: 03.07.26

A

THIS DRAWING AND DESIGN IS THE PROPERTY OF AS-STUDIO LTD AND MUST NOT BE ISSUED, LOANED OR COPIED WITHOUT WRITTEN CONSENT