


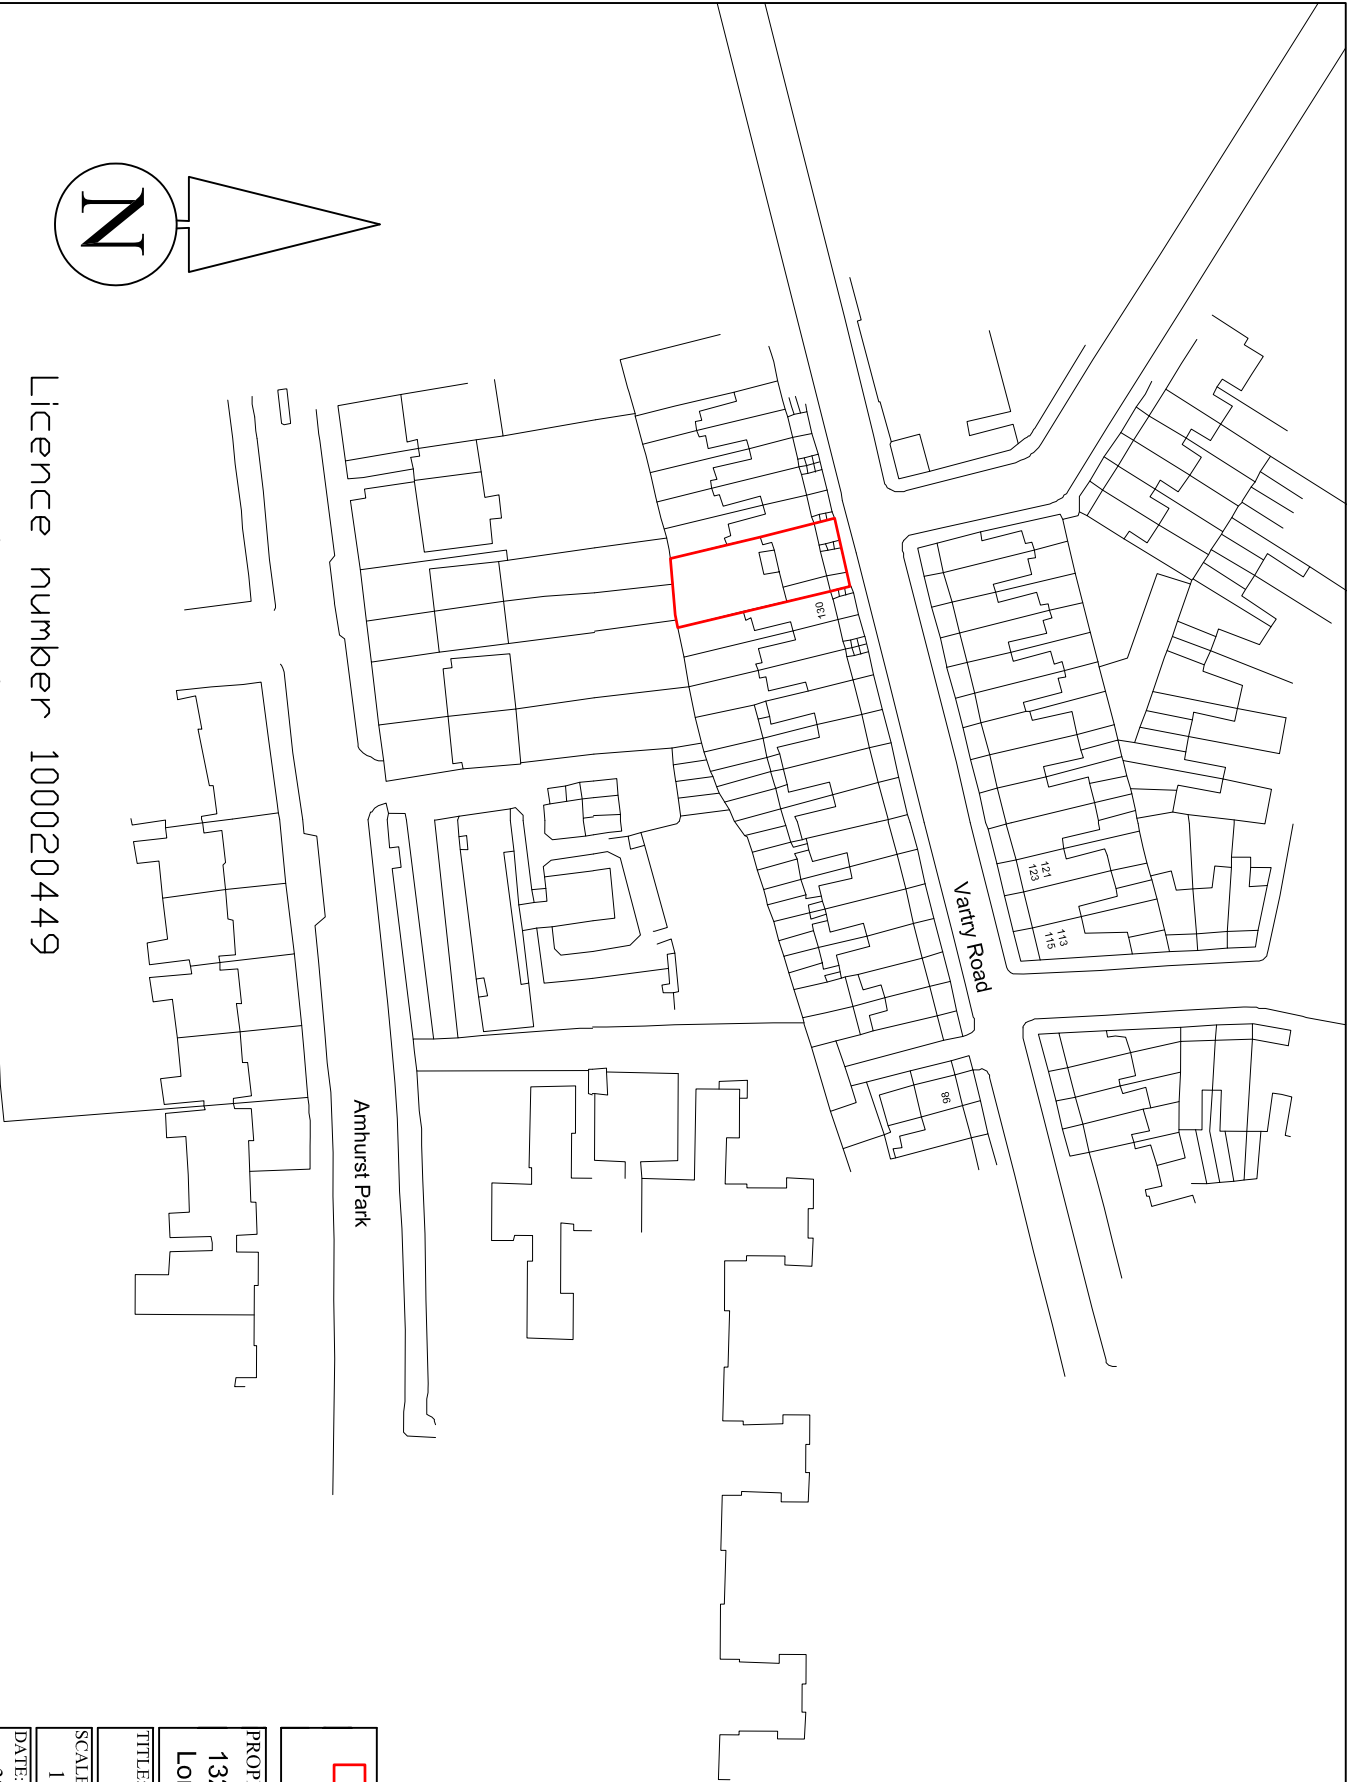

Licence number 100020449

Location Plan 1:1250

 Site

PROPERTY ADDRESS:
132 Varty Road
London N15 6HB

TITLE:
Location Plan

SCALE: DRAWING No:
1:1250 (A4) VR.132.LP

DATE: DRAWN BY:
30.08.22