PROPOSED SITE PLAN

0m 1m 2m 5m 10m

scale 1:200

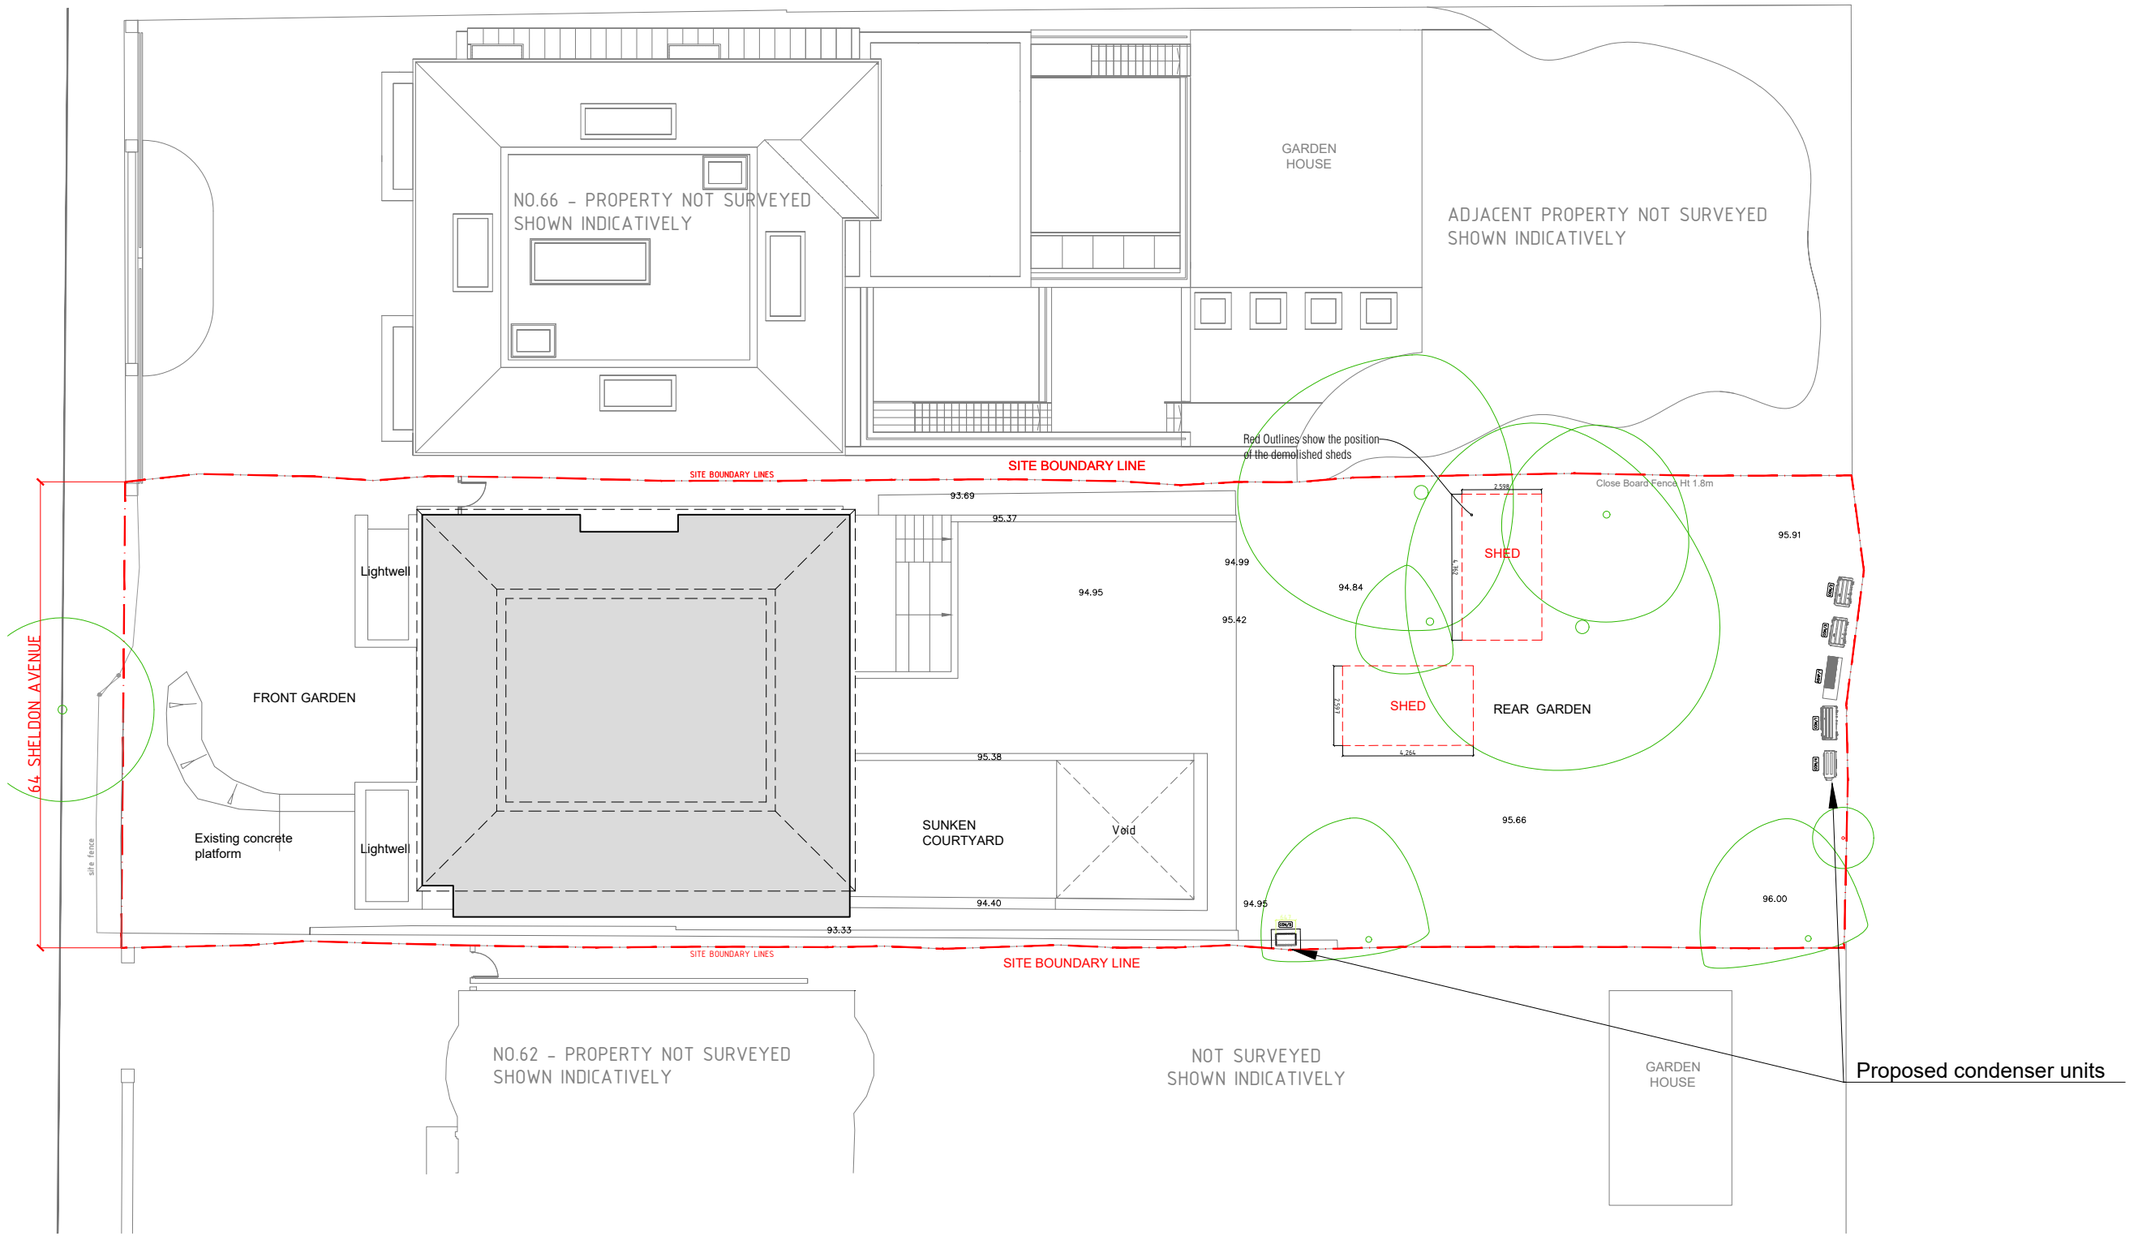

THIS DRAWING AND DESIGN IS THE PROPERTY OF AS-STUDIO LTD AND MUST NOT BE ISSUED, LOANED OR COPIED WITHOUT WRITTEN CONSENT

STUDIO

2A Magdalen Mews
London
NW3 5HB
tel:+44 (0)207 794 1625 fax:+44 (0) 207 794 0296
info@as-studio.co.uk

PROJECT ADDRESS: 64 SHELDON AVENUE N6 4ND, LONDON	PROPOSED SITE PLAN		A
	DRAWING NO: 1064(PLA6)101	DWG FILE: 1064(PLA5)100-300	
CLIENT NAME: BEN & NAAMA FISCHMAN	PROJECT STAGE: PLANNING	DRAWN: SB	
	VERSION:	SCALE: 1:200 / SIZE: A3	DATE: 03.07.26