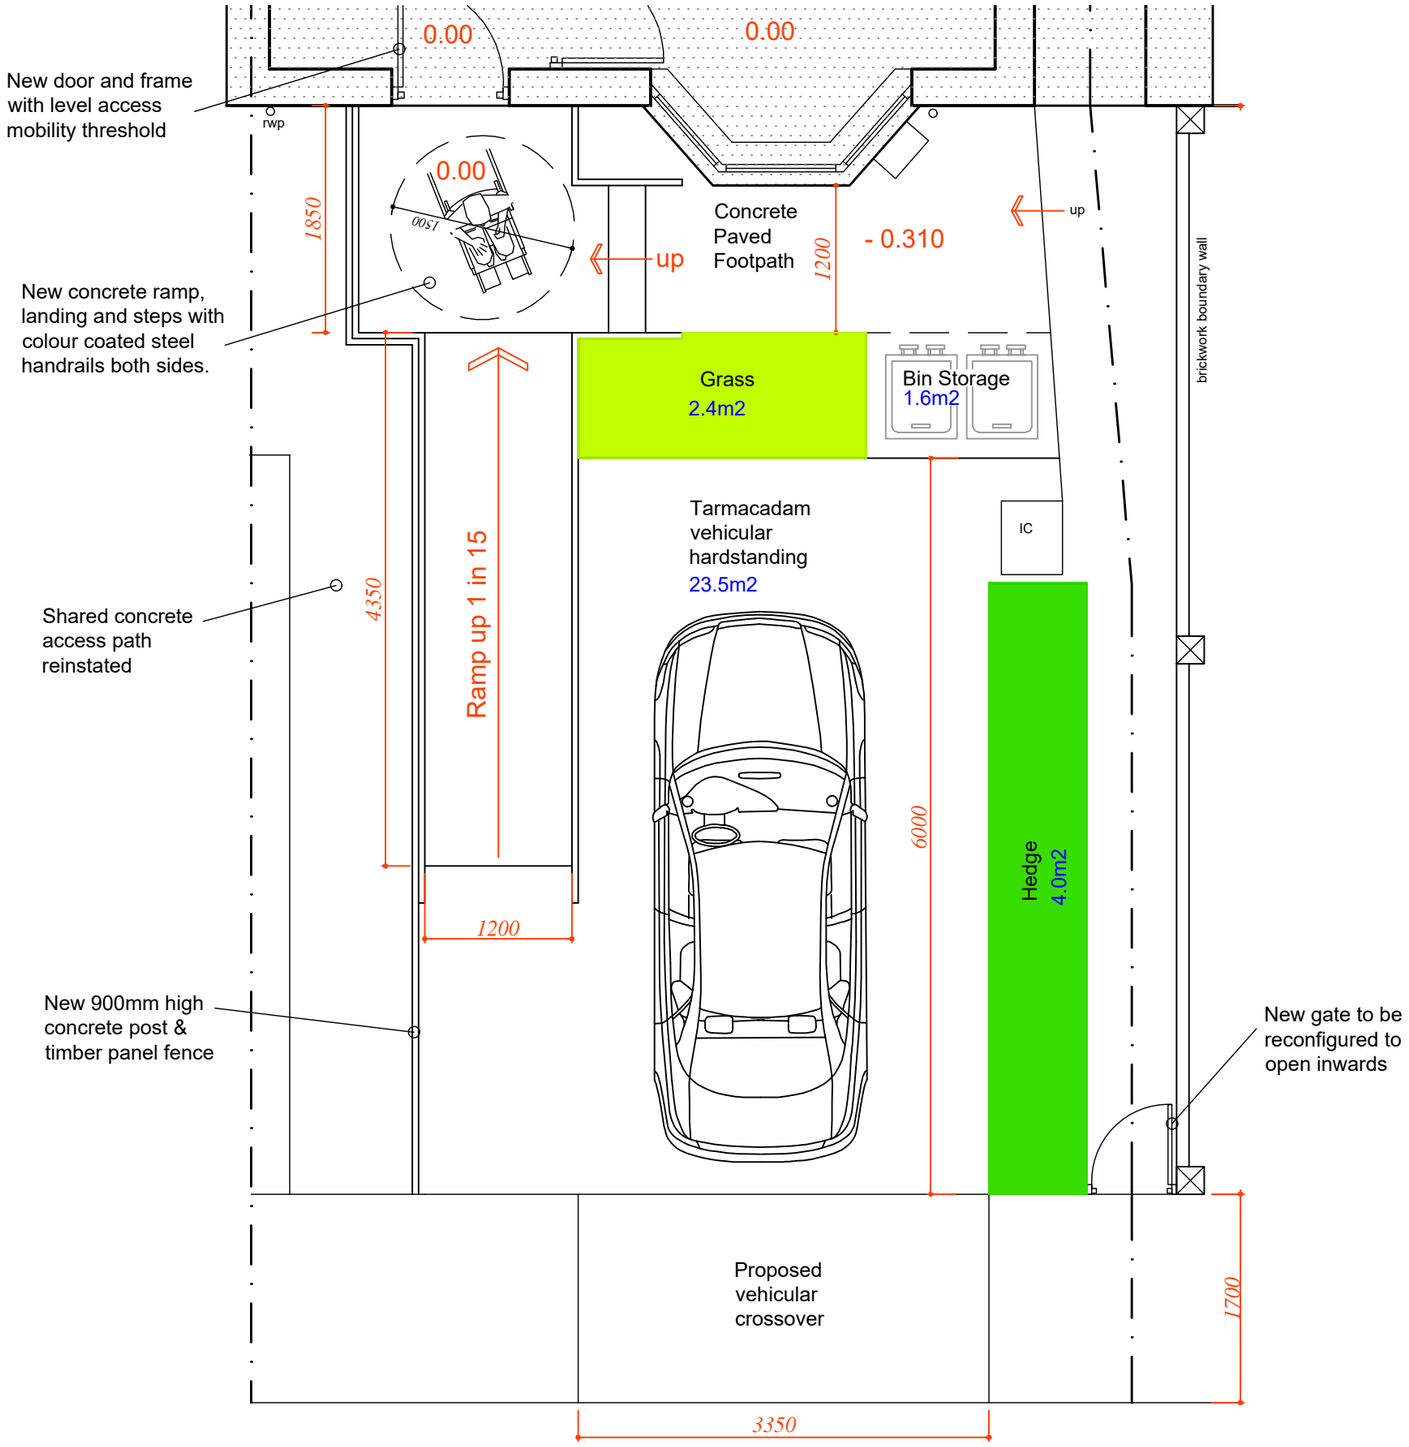

Revision B: 09.07.26 - Designated area for bin store & pedestrian gate reconfigured to comply with Planning requirements

Revision A: 30.01.26 - Areas of soft landscaping to be retained to comply with Planning requirements

PROPOSED FRONT GARDEN SITE PLAN 1:50

Notes:

It is the owners responsibiltiy to ensure that all relevant notices are issued in accordance with the Party Wall Act 1996.

The contractor is to take all necessary precautions to ensure the safety of the building and its stability during all stages of the proposed works.

The contractor is to check all dimensions on site prior to the commencement of works.

All designs, connections, workamnship, fixings or admixtures to comply with the current building Building Regulations, relevant British Standards, Codes of Practice and Manutacturers recommendations etc

Project Title:	*Adaptation Plans*
Project Address:	*20 Devonshire Gardens, Tottenham, London N17 7NB*
Drawn By	*Francis Bird*
Scale @ A3	*1:50*
Date	*02/08/2024*
Drwg No.	*5* Rev: *B*

Haringey LONDON

Aziza Slim (1761016)