



LEGEND

PROPOSED CHARGING POINT AREA


EXISTING GRASS AREA

- NOTES:
- 1.0

DRAWING INFORMATION
- 1.1.

THIS DRAWING IS TO BE READ IN CONJUNCTION WITH ALL RELEVANT CONSULTANT'S AND SPECIALIST'S DRAWINGS.
- 1.2.

THIS DRAWING IS FOR ILLUSTRATIVE PURPOSES ONLY AND NOT FOR COMMERCIAL USE. NOT TO BE USED FOR SCALING OR CONSTRUCTION.

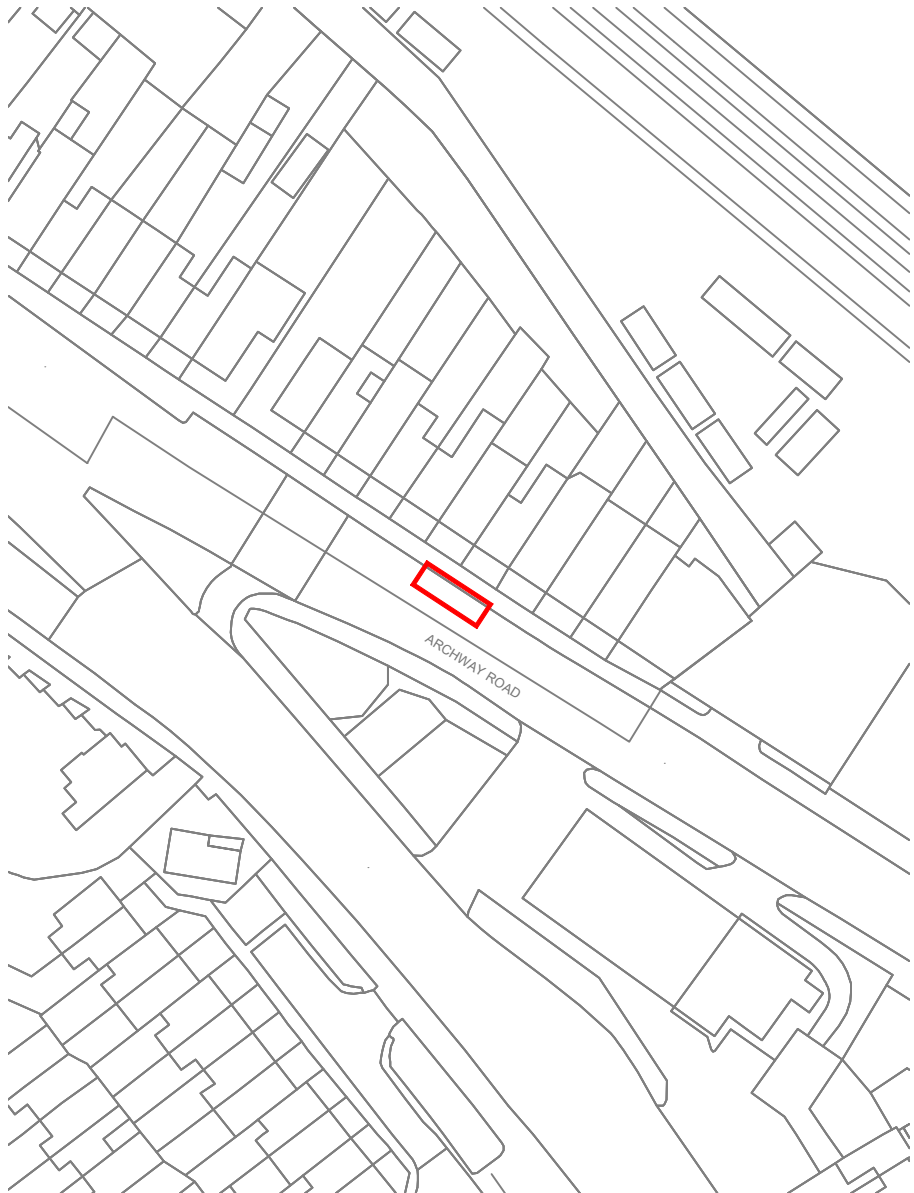

P01	ISSUE FOR PLANNING	12/08/2025	SS	RA
Rev	Changes	Date	DR by	AP by



Ground Control Ltd., Kingfisher House, Radford Way, Billericay, Essex, CM12 0EQ
T: 01277 650 697 E: info@ground-control.co.uk www.ground-control.co.uk

Client

TOTAL ENERGIES UK

Project (Address)
TFL EV INSTALLATION
472 - 482 ARCHWAY ROAD, HARINGEY,
N6 4NA

Drawing title
EXISTING SITE LAYOUT PLAN

Drawing No.	J250582-GCL-ARA-ZZ-D-0003	RIBA Stage	-	Status	-	Rev	P01
Project ID	#HARINGEY7	GC Project ID	J250582	Issue status	PLANNING		
Scale(s)	1:100 @ A2	1st Issue Date	12/08/2025	Drawn by	SS	Checked by	RA

- Notes:
1.

© This drawing is the copyright of Ground Control Ltd and cannot be reproduced in any form without express consent of the company.
2.

Do not scale off this drawing. All written dimensions are to be checked on site prior to commencing works.
3.

All discrepancies, errors or omissions are to be reported for clarification before proceeding.
4.

Contains Ordnance Survey data © Crown copyright and database rights (2025) Ordnance Survey AC0000807948.



LP01 SITE LOCATION PLAN
SCALE: 1:1000