




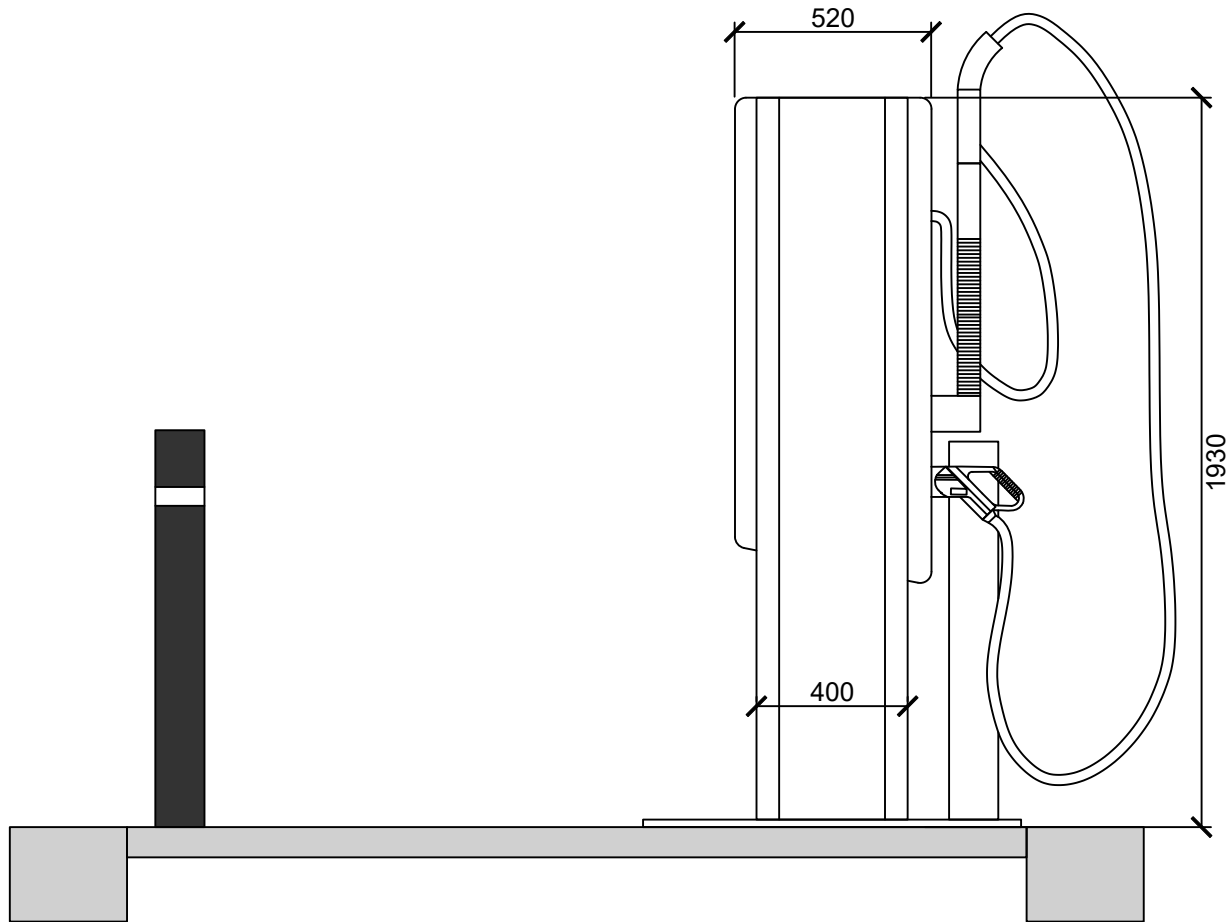


CHARGER INSTALLATION REAR VIEW

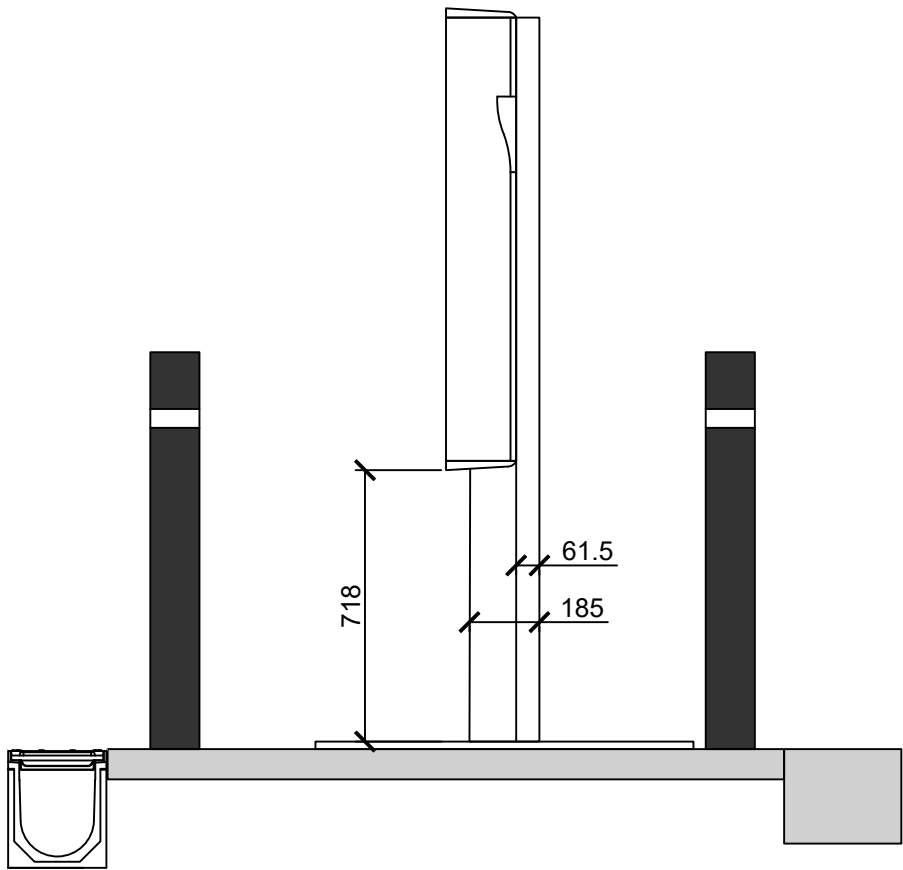

CHARGER INSTALLATION SIDE VIEW

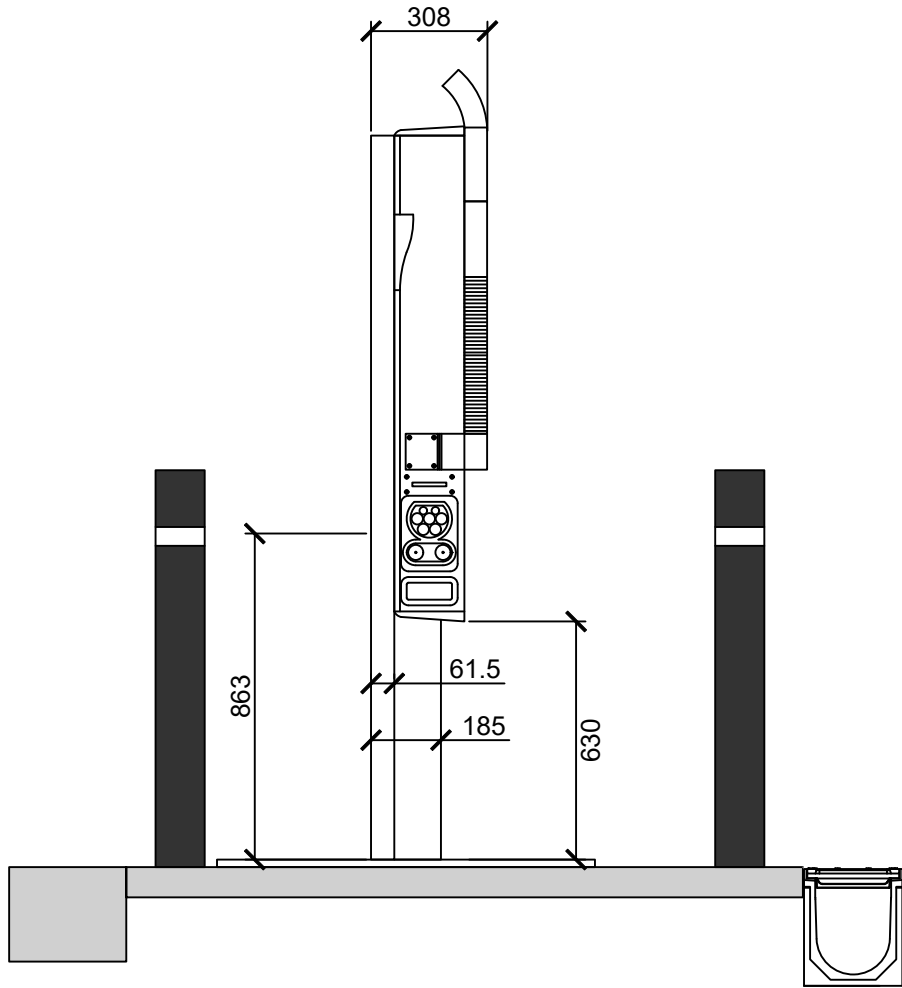


CHARGER INSTALLATION SIDE VIEW

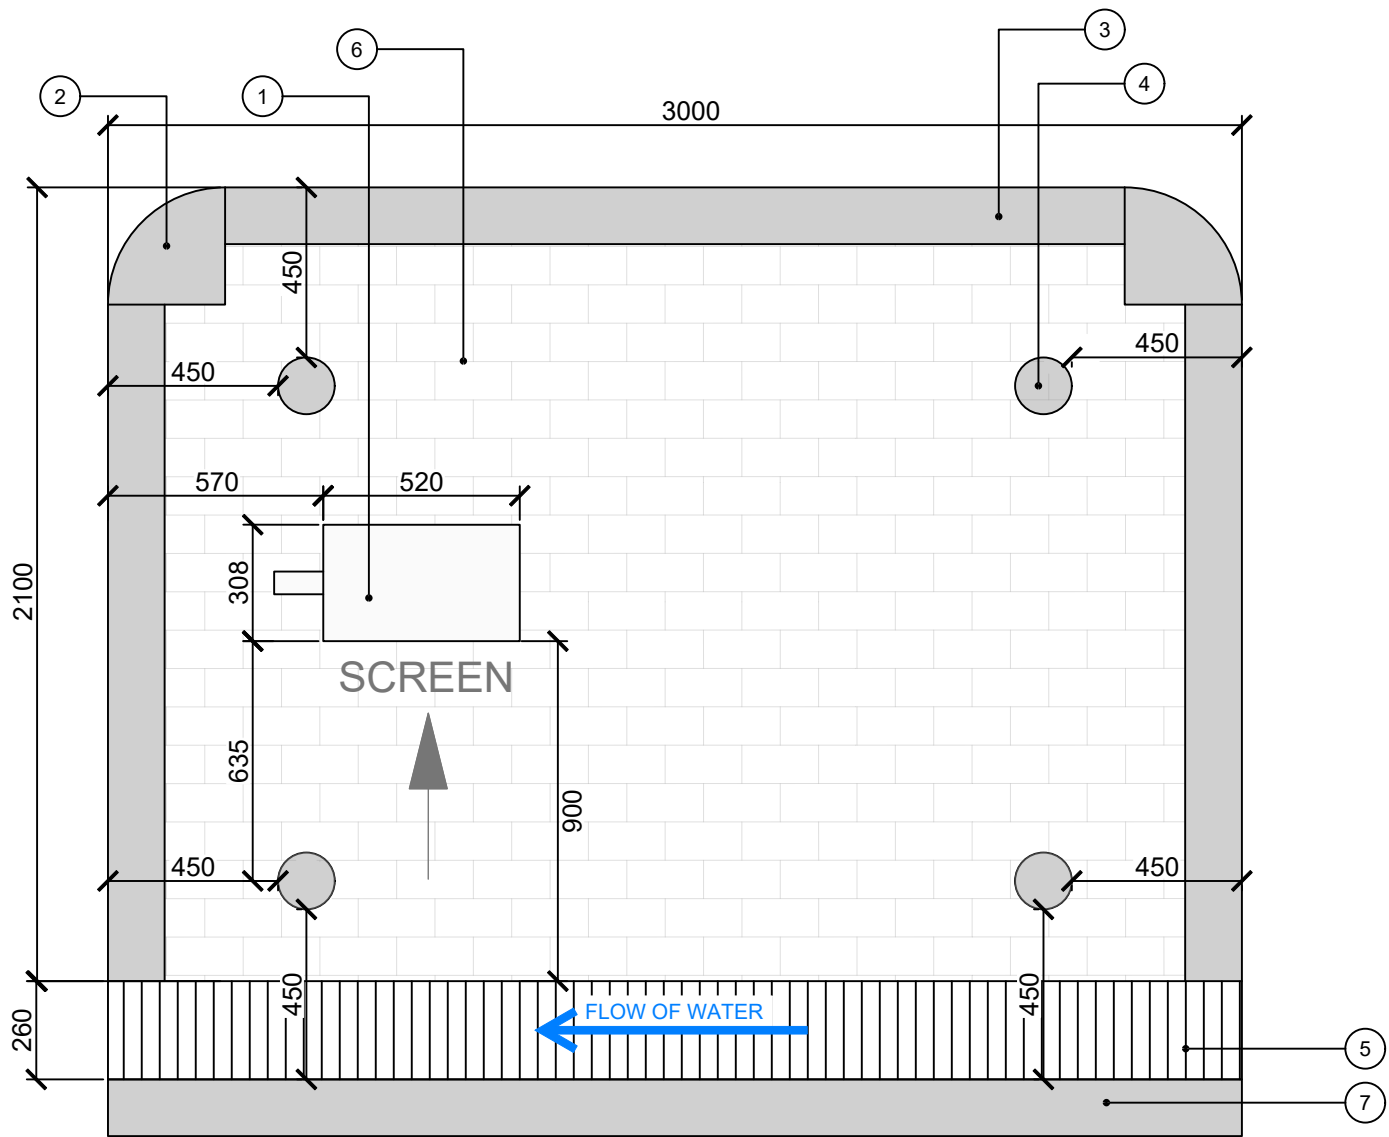

INSTALLATION GENERAL ARRANGEMENT PLAN

1. EV CHARGER (HYC50kW DC)
2. 305 X 255 MARSHALLS CONSERVATION X QUADRANT IN SILVER GREY
3. 145 X 255 X 915 MARSHALLS CONSERVATION X KERB IN SILVER
4. BOLLARD IMPACT FLEX 130MM DIAMETER. HEIGHT AGL 1050MM
5. RAISED ACO DRAIN
6. MARSHALLS MODAL X TEXTURED IN SILVER GREY
7. EXISTING KERB

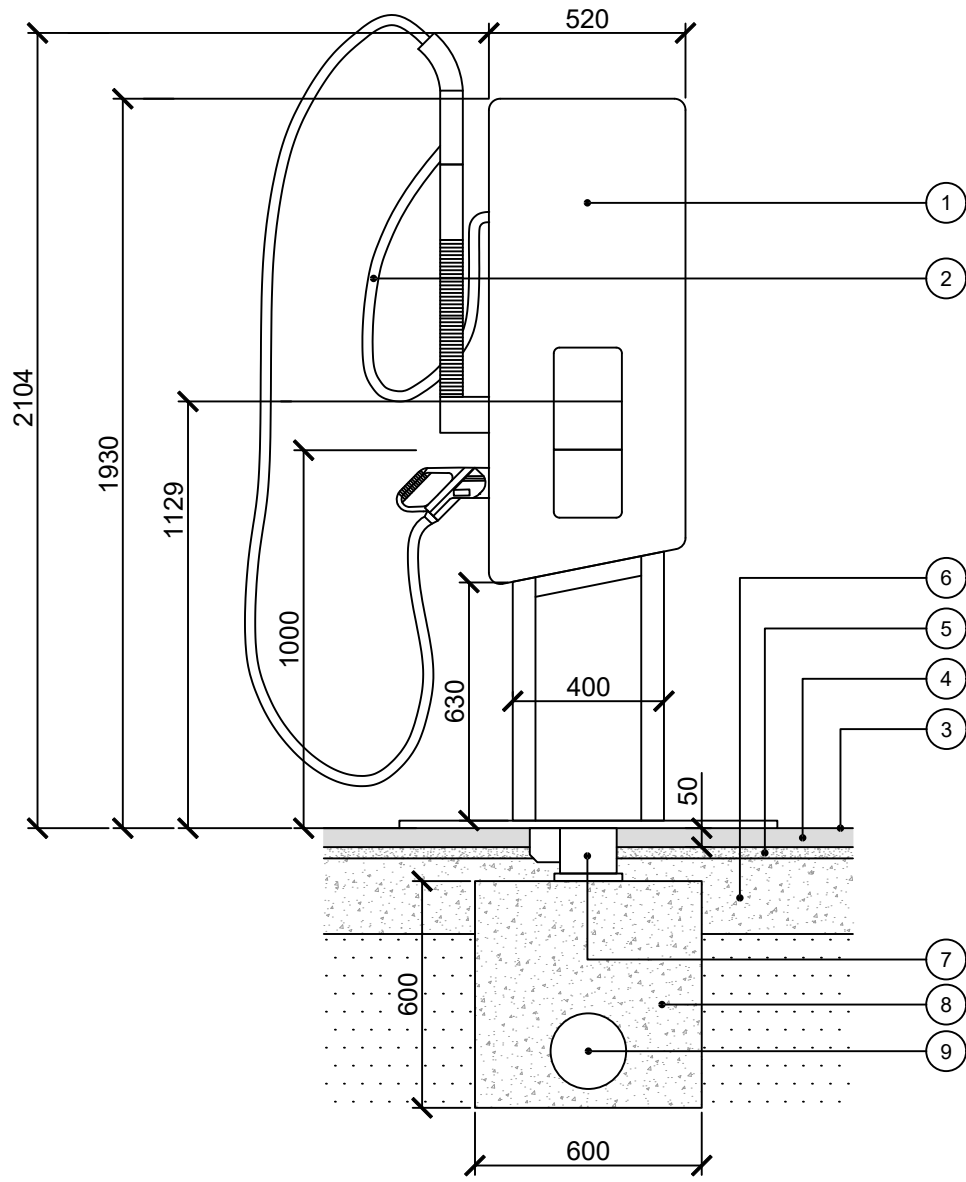

INSTALLATION FRONT VIEW FROM FOOTWAY WITH DETAIL

1. EV CHARGER (HYC50kW DC)
2. CHARGING CABLE
3. LEVEL WITH EXISTING FOOTWAY
4. MARSHALLS MODAL X TEXTURED IN SILVER GREY
5. 30MM SHARP SAND SCREED BED
6. C20. MIN CONCRETE
7. RAPID CHARGER FOUNDATION
8. 600MM DEPTH CHARGER UNIT CONCRETE BASE
9. INCOMING POWER CABLE DUCT

NOTES:

- 1.0 DRAWING INFORMATION
- 1.1 THIS DRAWING IS TO BE READ IN CONJUNCTION WITH ALL RELEVANT CONSULTANT'S AND SPECIALIST'S DRAWINGS. THE CONSULTANT ENGINEER IS TO BE NOTIFIED OF ANY DISCREPANCIES BEFORE PROCEEDING. DO NOT SCALE FROM THIS DRAWING. ALL DIMENSIONS ARE TO BE CHECKED ON SITE.
- 1.2 ALL DIMENSIONS ARE IN MILLIMETRES UNLESS STATED OTHERWISE.

P01	1st issue	08/08/2025	DG	RA
Rev	Changes	Date	DR by	AP by



Ground Control Ltd., Kingfisher House, Radford Way, Billericay, Essex, CM12 0EQ
T: 01277 650 697 E: info@ground-control.co.uk www.ground-control.co.uk

Client

TOTAL ENERGIES UK

Project (Address)

TFL EV INSTALLATION

Drawing title
**EV CHARGER GENERAL
ARRANGEMENT PLAN AND DETAILS -
HYC50KW**

Drawing No.	J250582-GCL-DTL-D-L-1403	RIBA Stage	-	Status	-	Rev	P01
GC Project ID	J250582	Issue status	PLANNING				
Scale(s)	1:20 @ A2	1st Issue Date	08/08/2025	Drawn by	DG	Checked by	RA

- Notes:
1. © This drawing is the copyright of Ground Control Ltd and cannot be reproduced in any form without express consent of the company.
 2. Do not scale off this drawing. All written dimensions are to be checked on site prior to commencing works.
 3. All discrepancies, errors or omissions are to be reported for clarification before proceeding.

D16 EV CHARGER GENERAL ARRANGEMENT PLAN AND DETAILS - HYC50KW
SCALE: 1:20

