GENERAL PLANNING NOTES

1. No dimensions to be scaled from this drawing.

2. All errors, omissions or inconsistencies to be reported to the architect immediately.

3. Use figured dimensions only. All dimensions to be checked on site prior to construction and/or fabrication.

Existing Front Elevation

1:50 @ A1

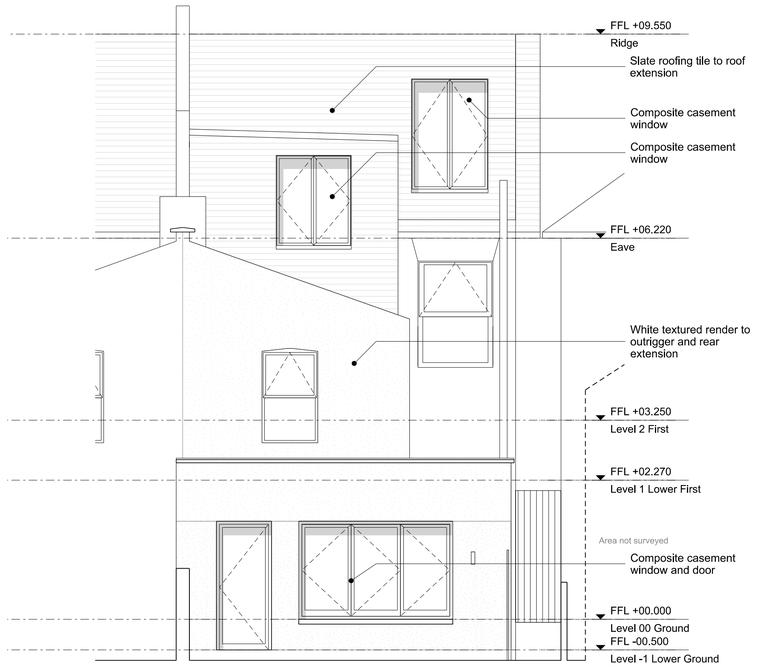

Existing Rear Elevation

1:50 @ A1

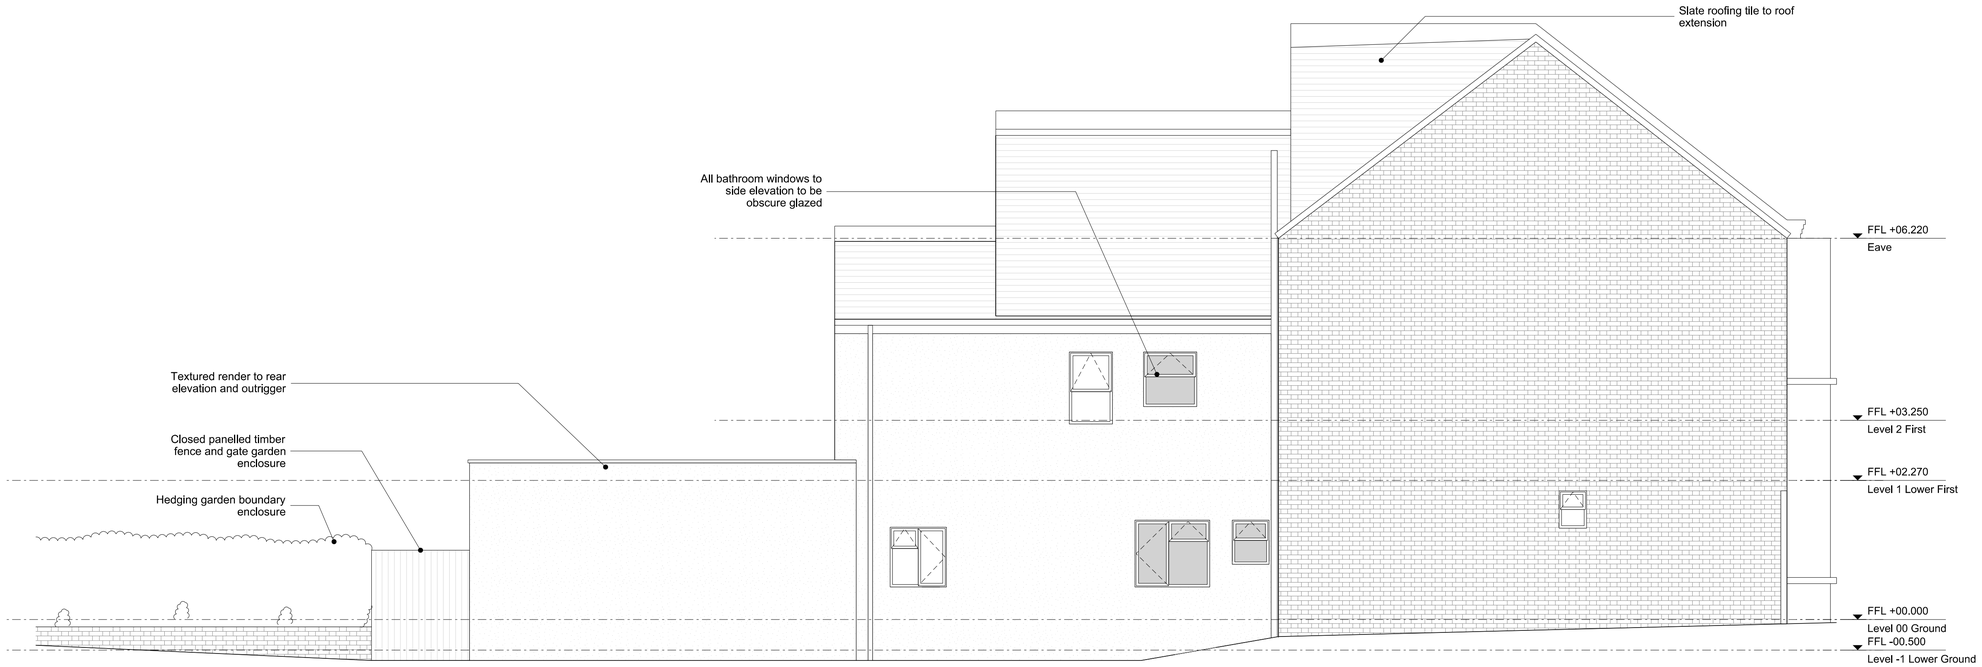

Existing Side Elevation

1:50 @ A1

PLANNING

Project No.	2202
Client	Atlas Homes
Date	March 2022
Scale	1:100 @ A3 / 1:50@A1
Project	26 Bounds Green Road
Drawing Title:	Existing Elevations
Drawing No.	2202_01_300
Rev.	A
Drawn	
Approved	
Signed	

Copyright © Hill Patru Architects.

No implied license exists. This drawing should not be used to calculate areas for the purposes of valuation. All dimensions to be checked on site by the contractor and such dimensions to be their responsibility.

Do not scale drawings

All work must comply with relevant British Standards and Building Regulations requirements. Drawing errors and omissions to be reported to the architect.

HILL PATRU

22-24 Prince of Wales Road
London
NW5 3LG
T. 07813666441
info@hillpatru.co.uk
www.hillpatru.co.uk

RIBA arb Architects Registration Board

0 0.5m 1m 2m 5m