


1 **PROPOSED SECTION BB**
1 : 50 @ A1, 1:100 @ A3

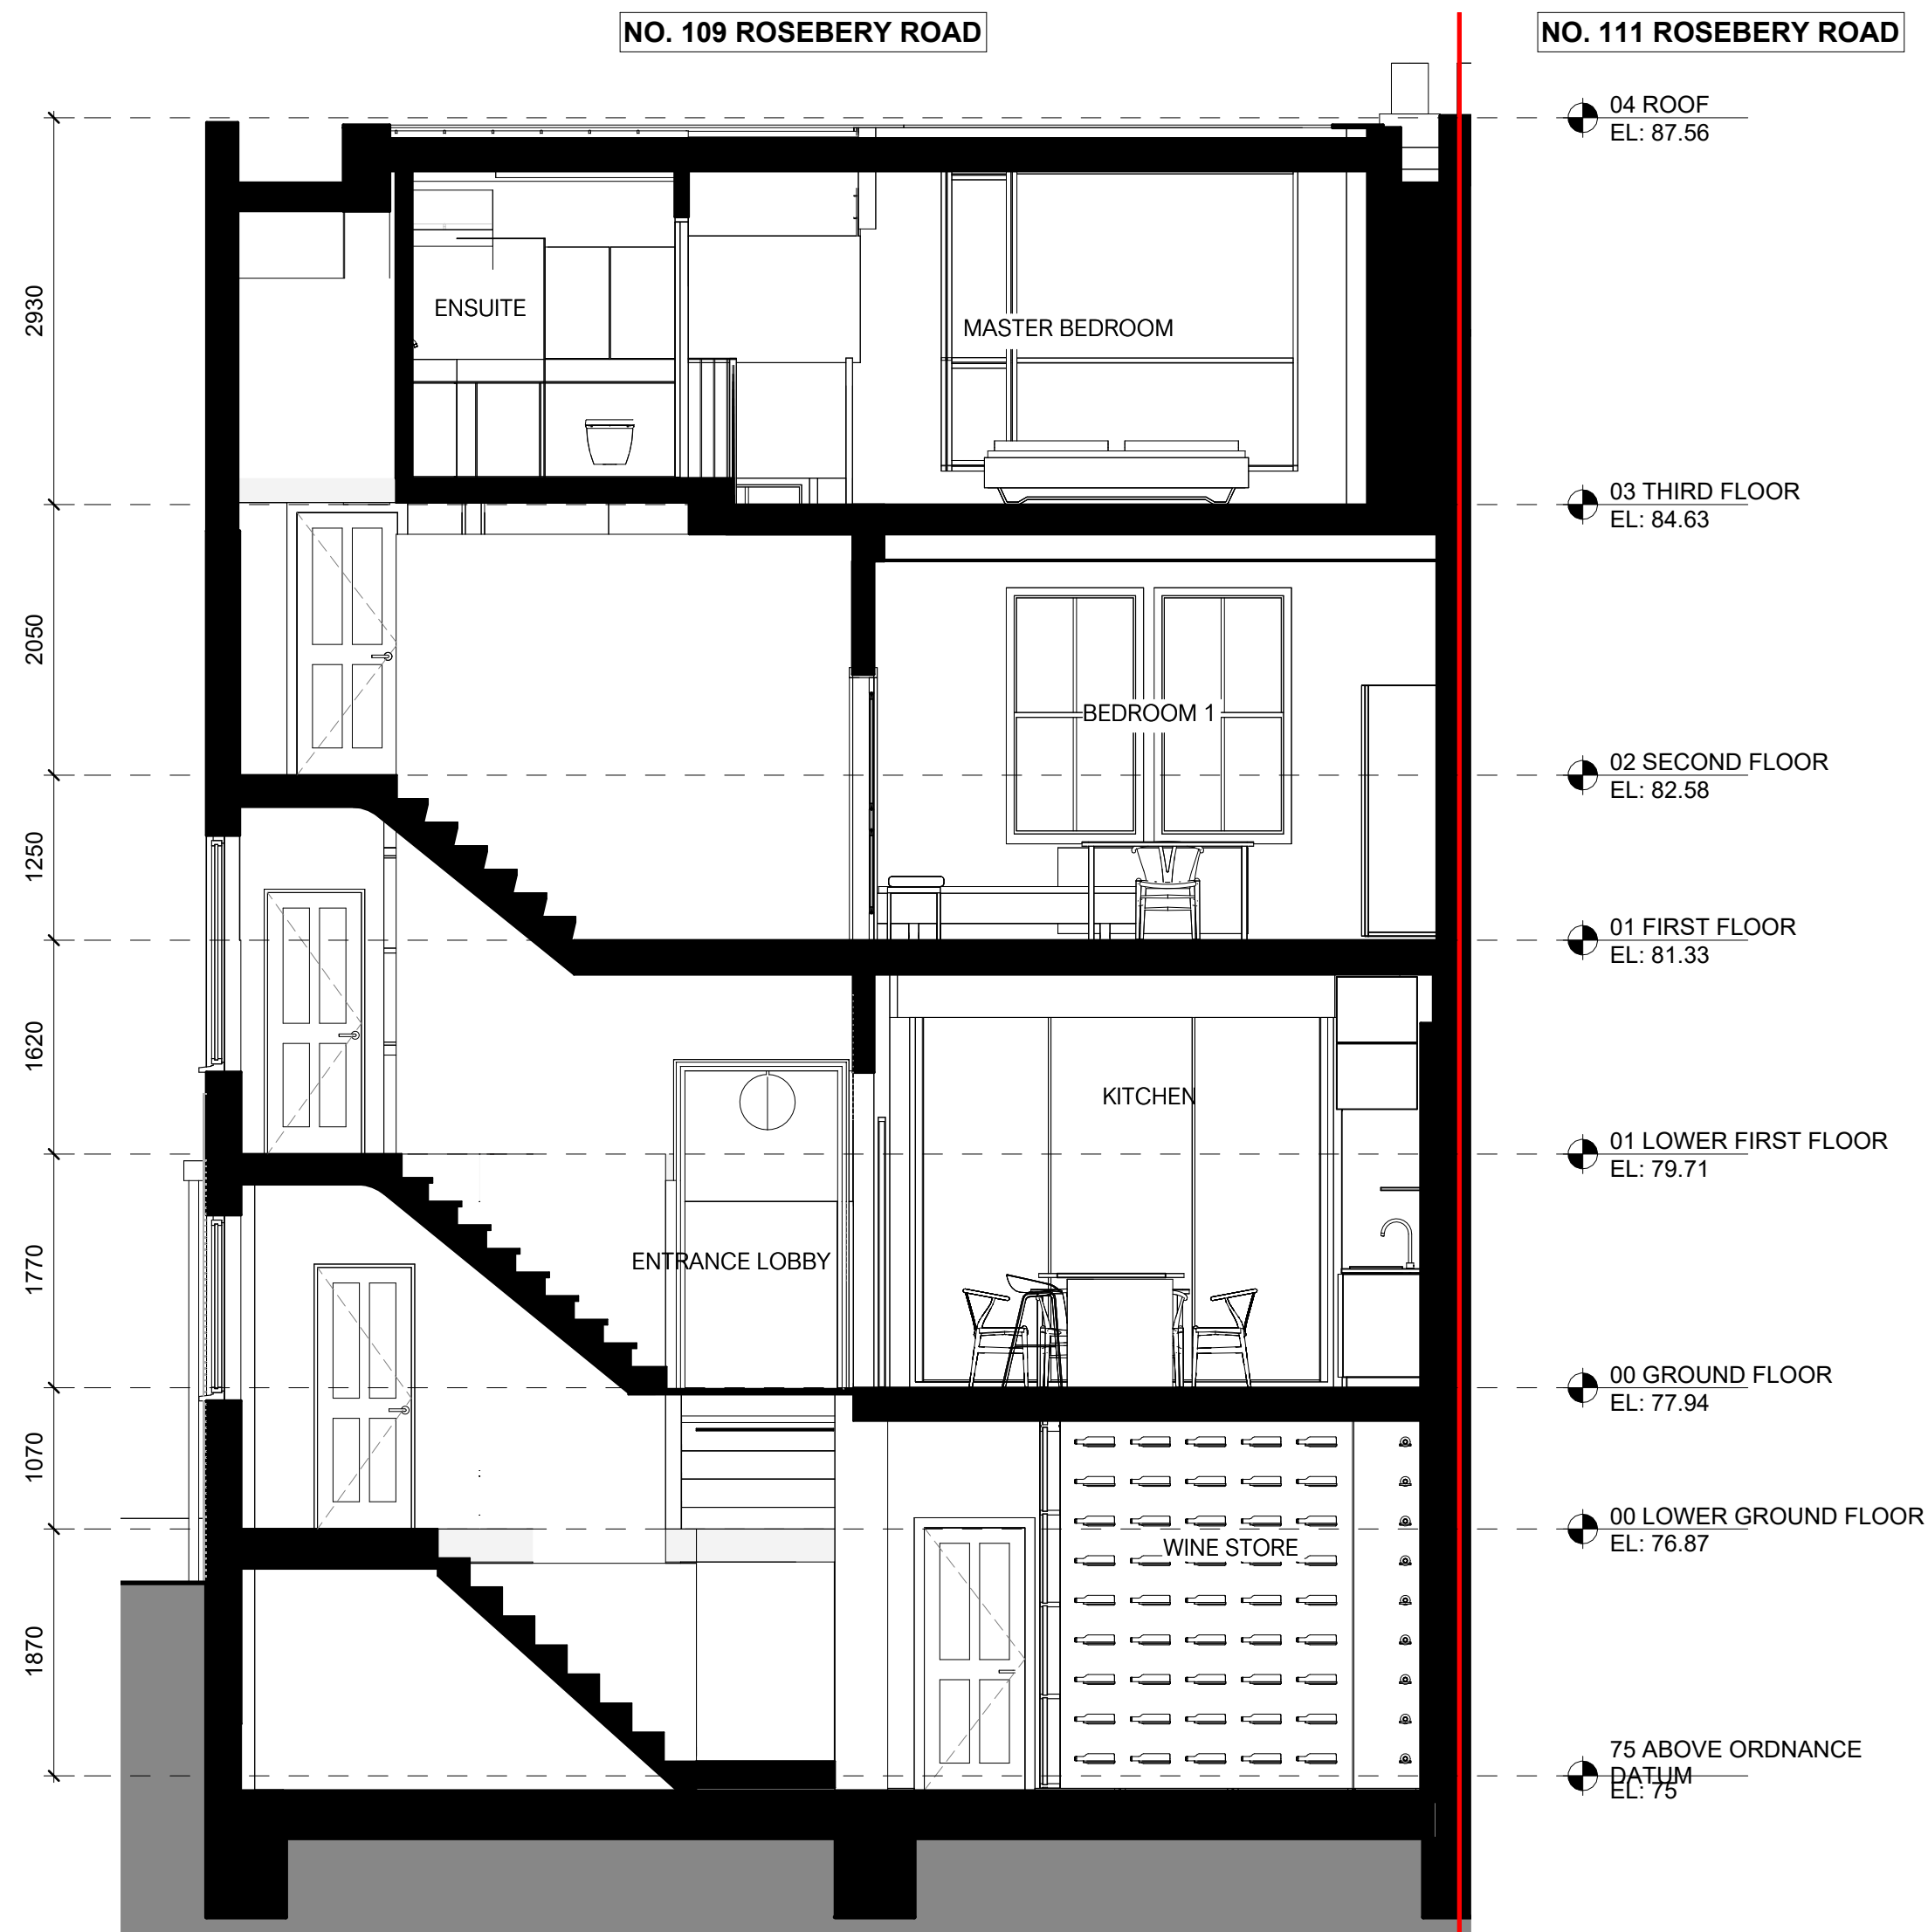


2 **PROPOSED SECTION DD**
1 : 50 @ A1, 1:100 @ A3



LINEWORKS

Drawings Notes:

This drawing is intended for the purpose indicated in the status box only. Scale from this drawing for planning purposes only. All site dimensions shown should be checked on site and discrepancies verified with the architect. This drawing must be read in conjunction with the relevant details and specifications shown.

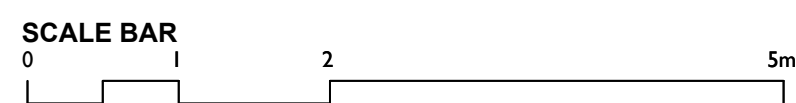

Rev	Date	Note	CHKD
P1	04.03.26	FOR PLANNING	RH
P2	21.05.26	FOR PLANNING	RH

Drawing Status:	PLANNING	
Drawing Title:	PROPOSED SECTIONS B.B AND D.D	
Client:	MR RORY BROWN	

Drawing Reference:		
0425	GA 301	P2
Project No.	Drawing Number	Revision
Scale @A1: 1 : 50 Drawn By: AuthoChecked By: Check#05.26		
Project Title:		
109 ROSEBURY ROAD, N10 2LD		