



Existing extension
to No.70

Extent of proposed extension to
No.66 as approved under planning
application HGY/2024/3452 shown
dashed.


Extent of proposed extension to
No.66 as approved under planning
application HGY/2024/3452 shown
dashed.

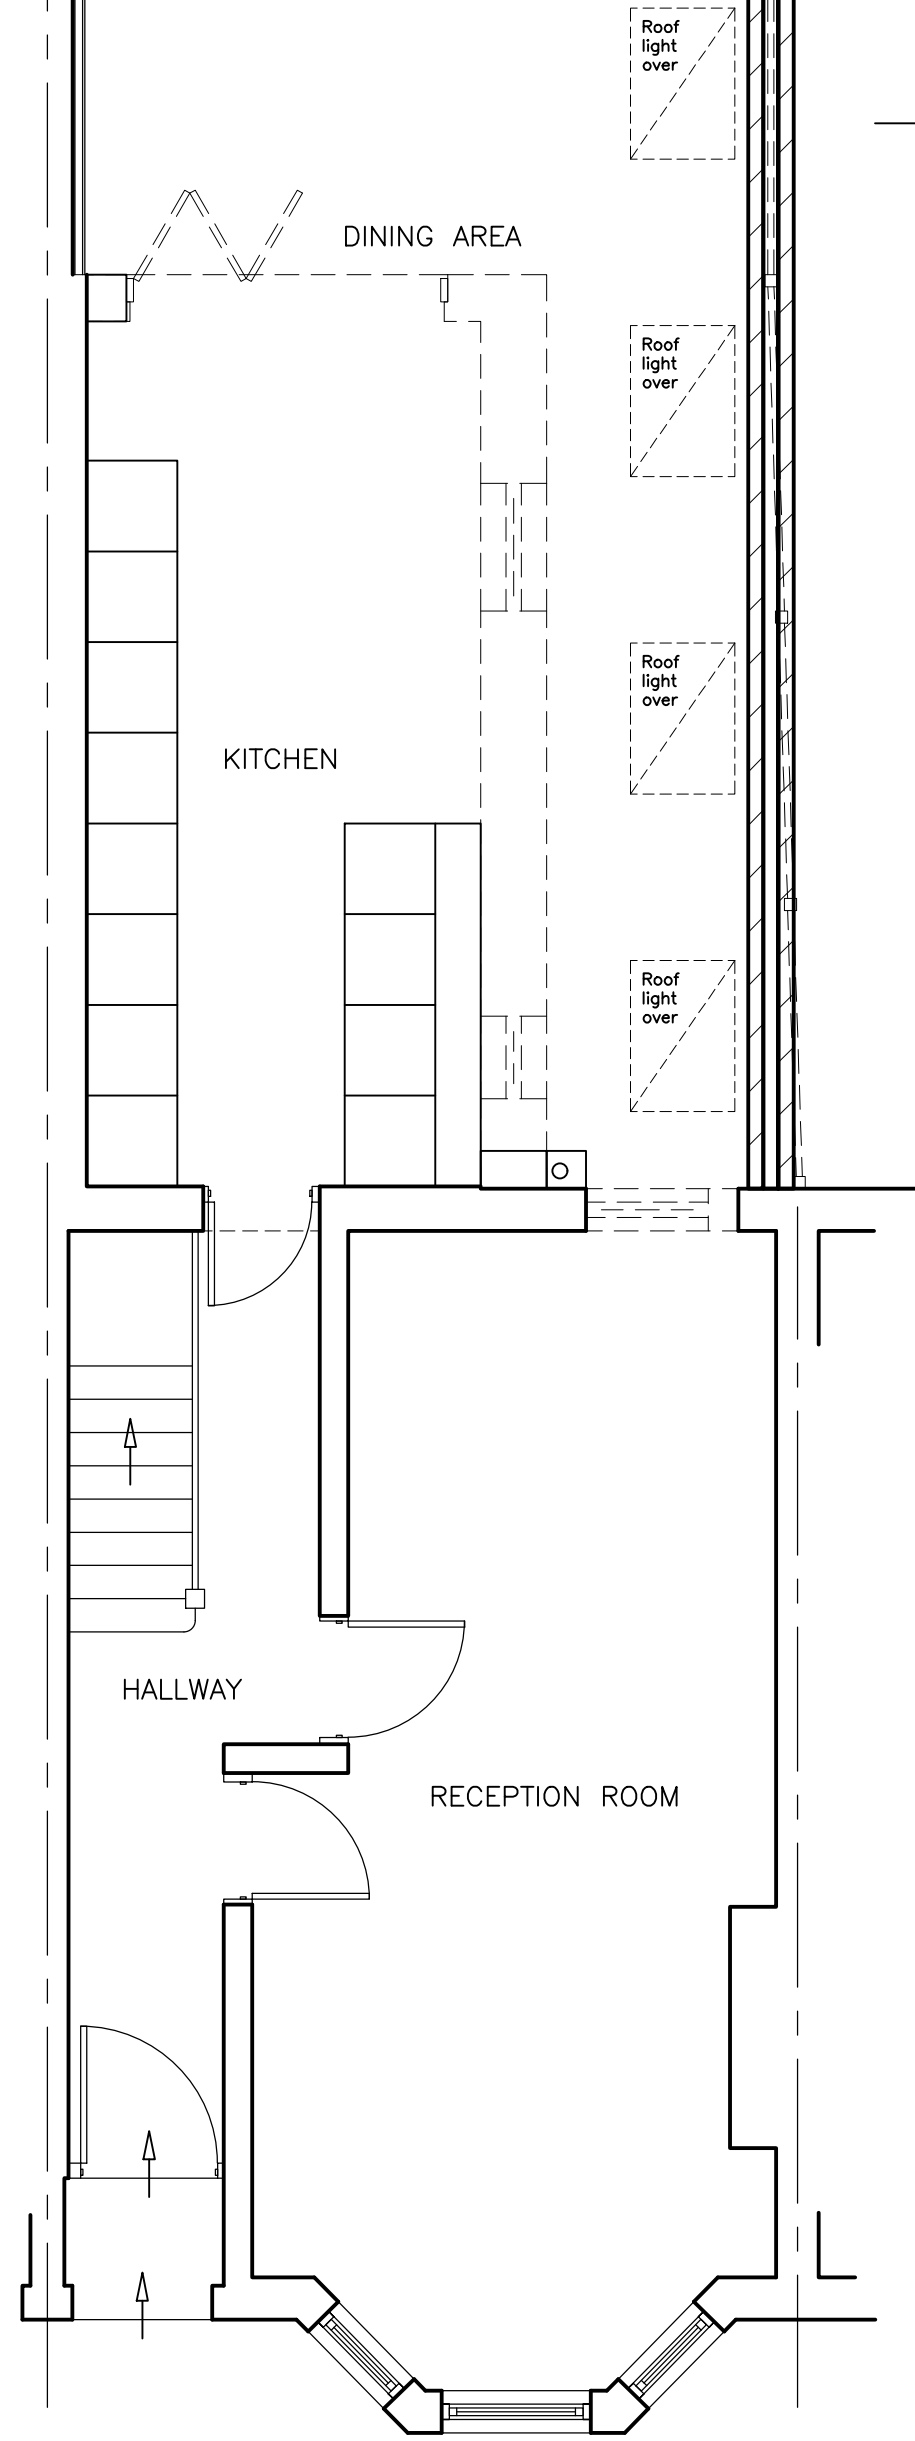




GROUND FLOOR PLAN
(1:50)

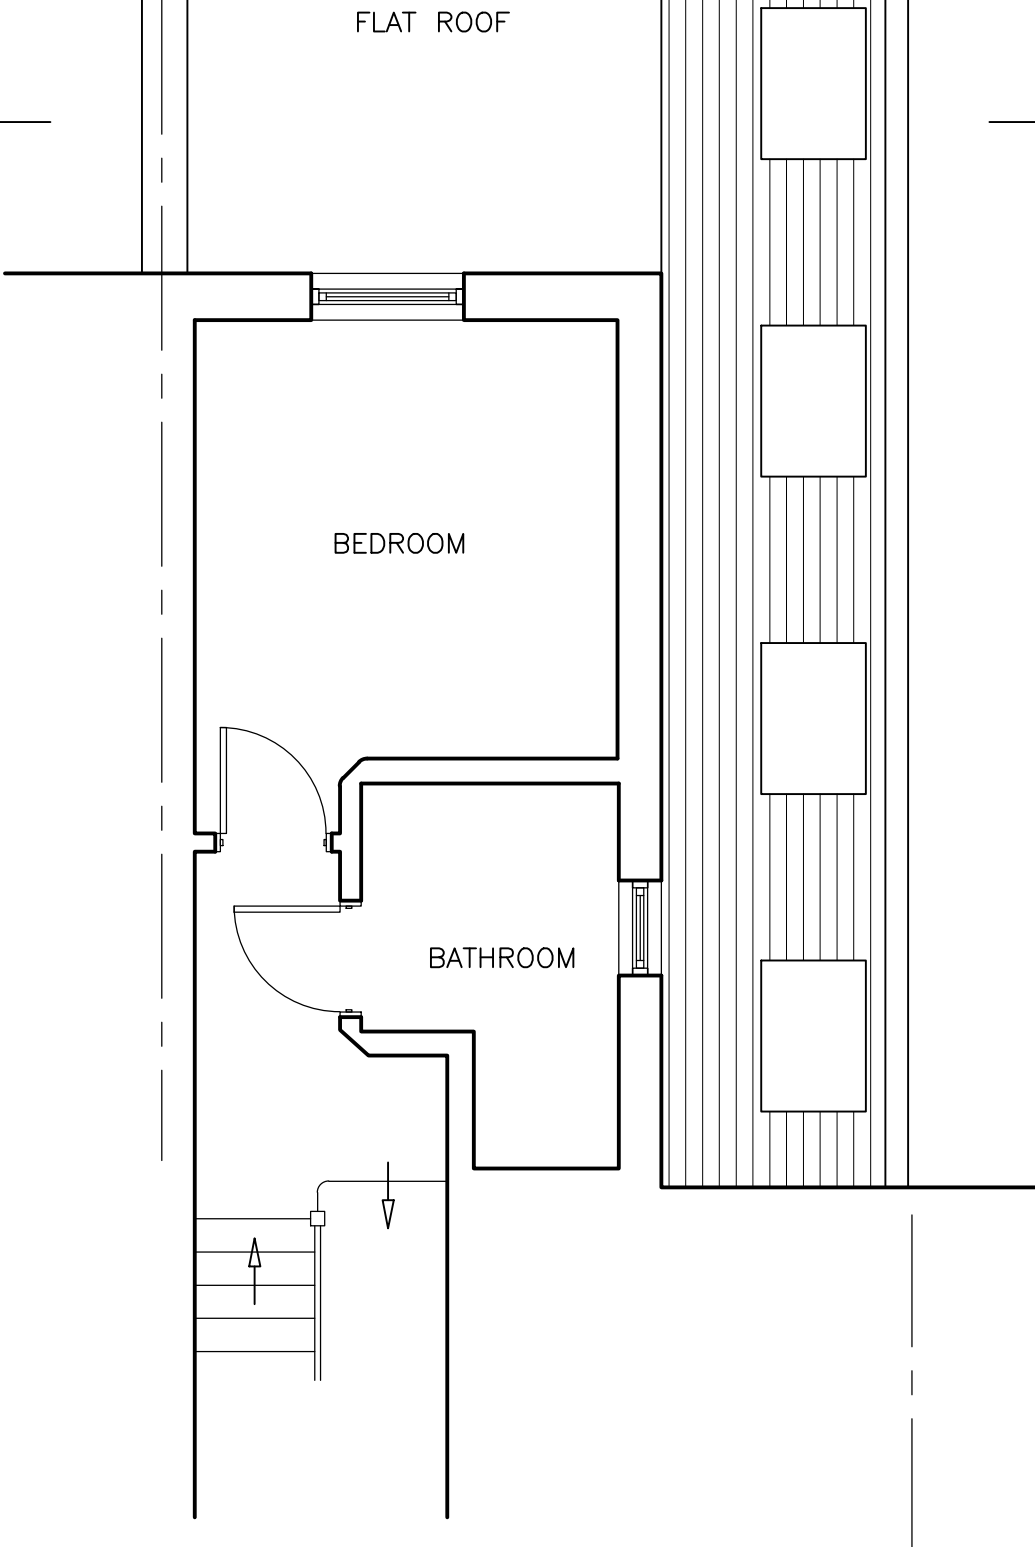

PART FIRST FLOOR PLAN
(1:50)

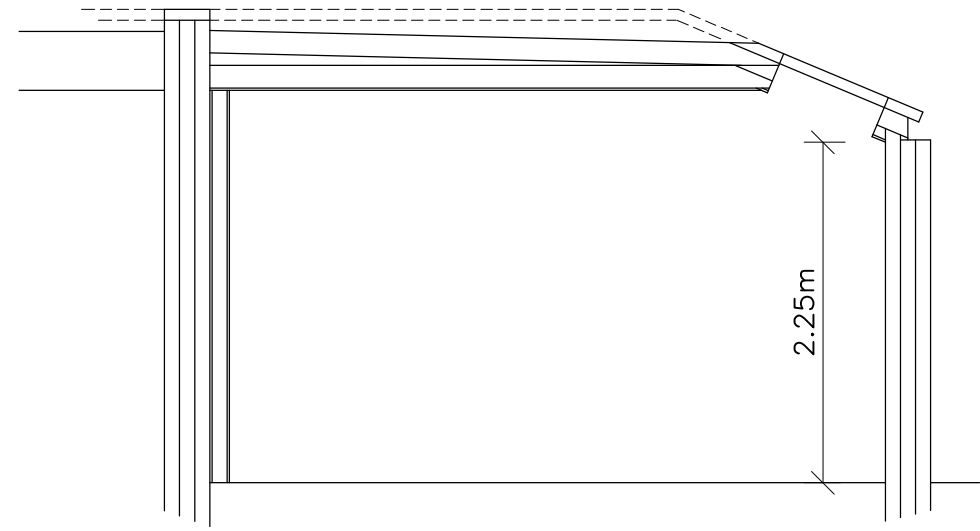


SECTION A-A
(1:50)

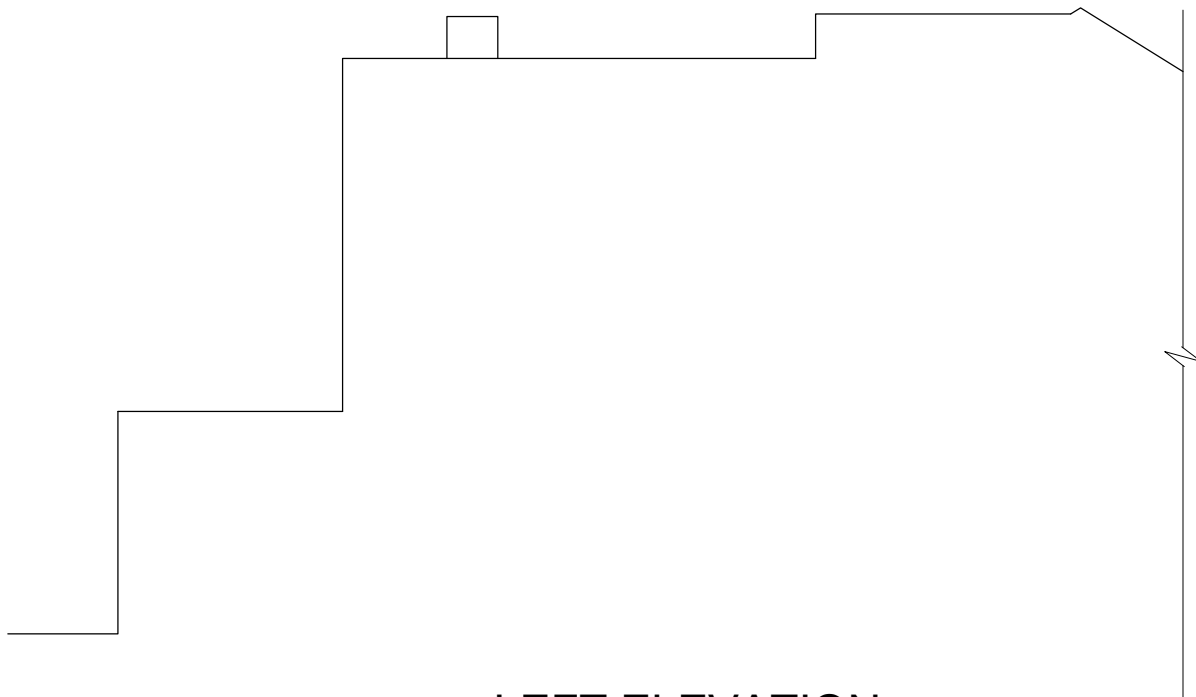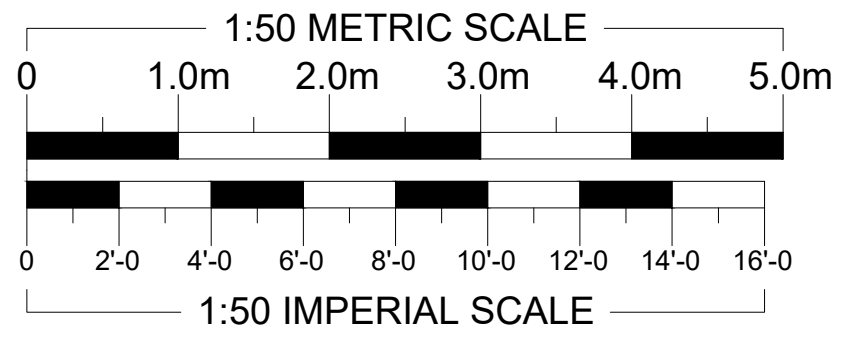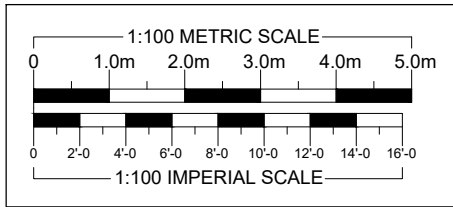

LEFT ELEVATION
(1:100)



REAR ELEVATION
(1:100)

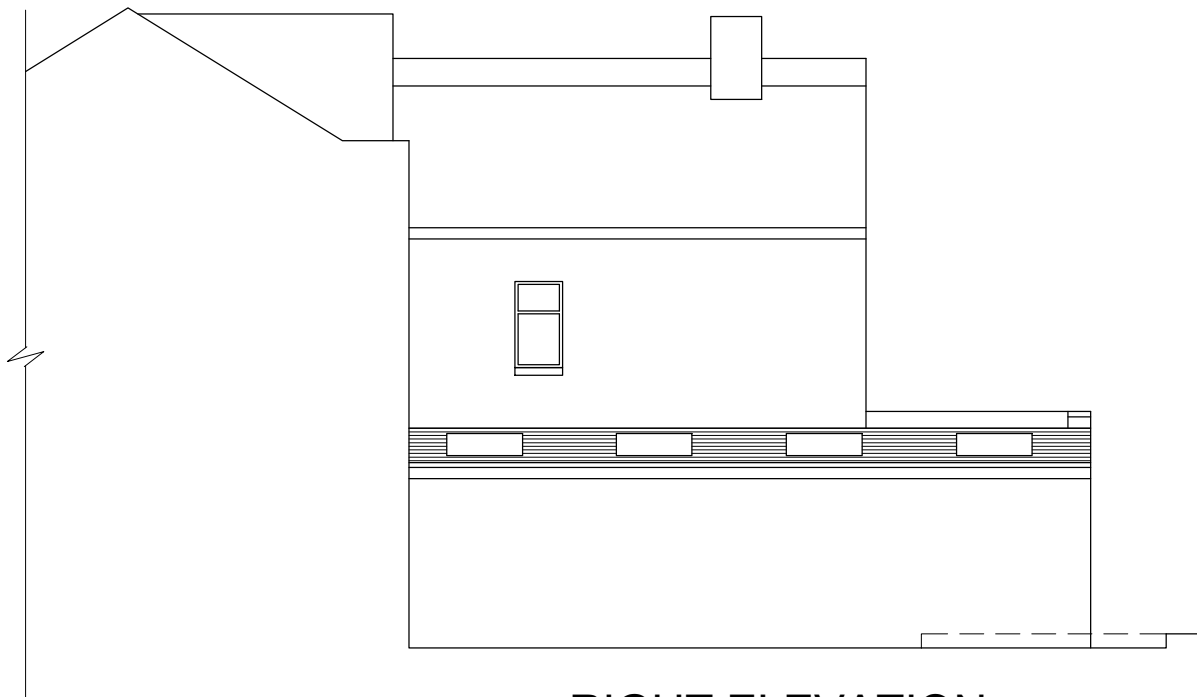

RIGHT ELEVATION
(1:100)

REVISIONS

DATE

**ARTHUR J. FERRYMAN
& ASSOCIATES**

ARCHITECTURAL CONSULTANTS • SURVEYORS

128 HIGH STREET • BUSHEY • HERTS • WD23 3DE

Tel: 020 8950 0508 Email: office@ajferryman.co.uk

TITLE

PROPOSED SINGLE STOREY EXTENSION

ADDRESS

68 Kimberley Gardens
London
N4 1LE

CLIENT

Ms N Tanna

SCALE

AS SHOWN @A1

DRAWN

DATE

05/26

DRAWING

226062/02

REV.