


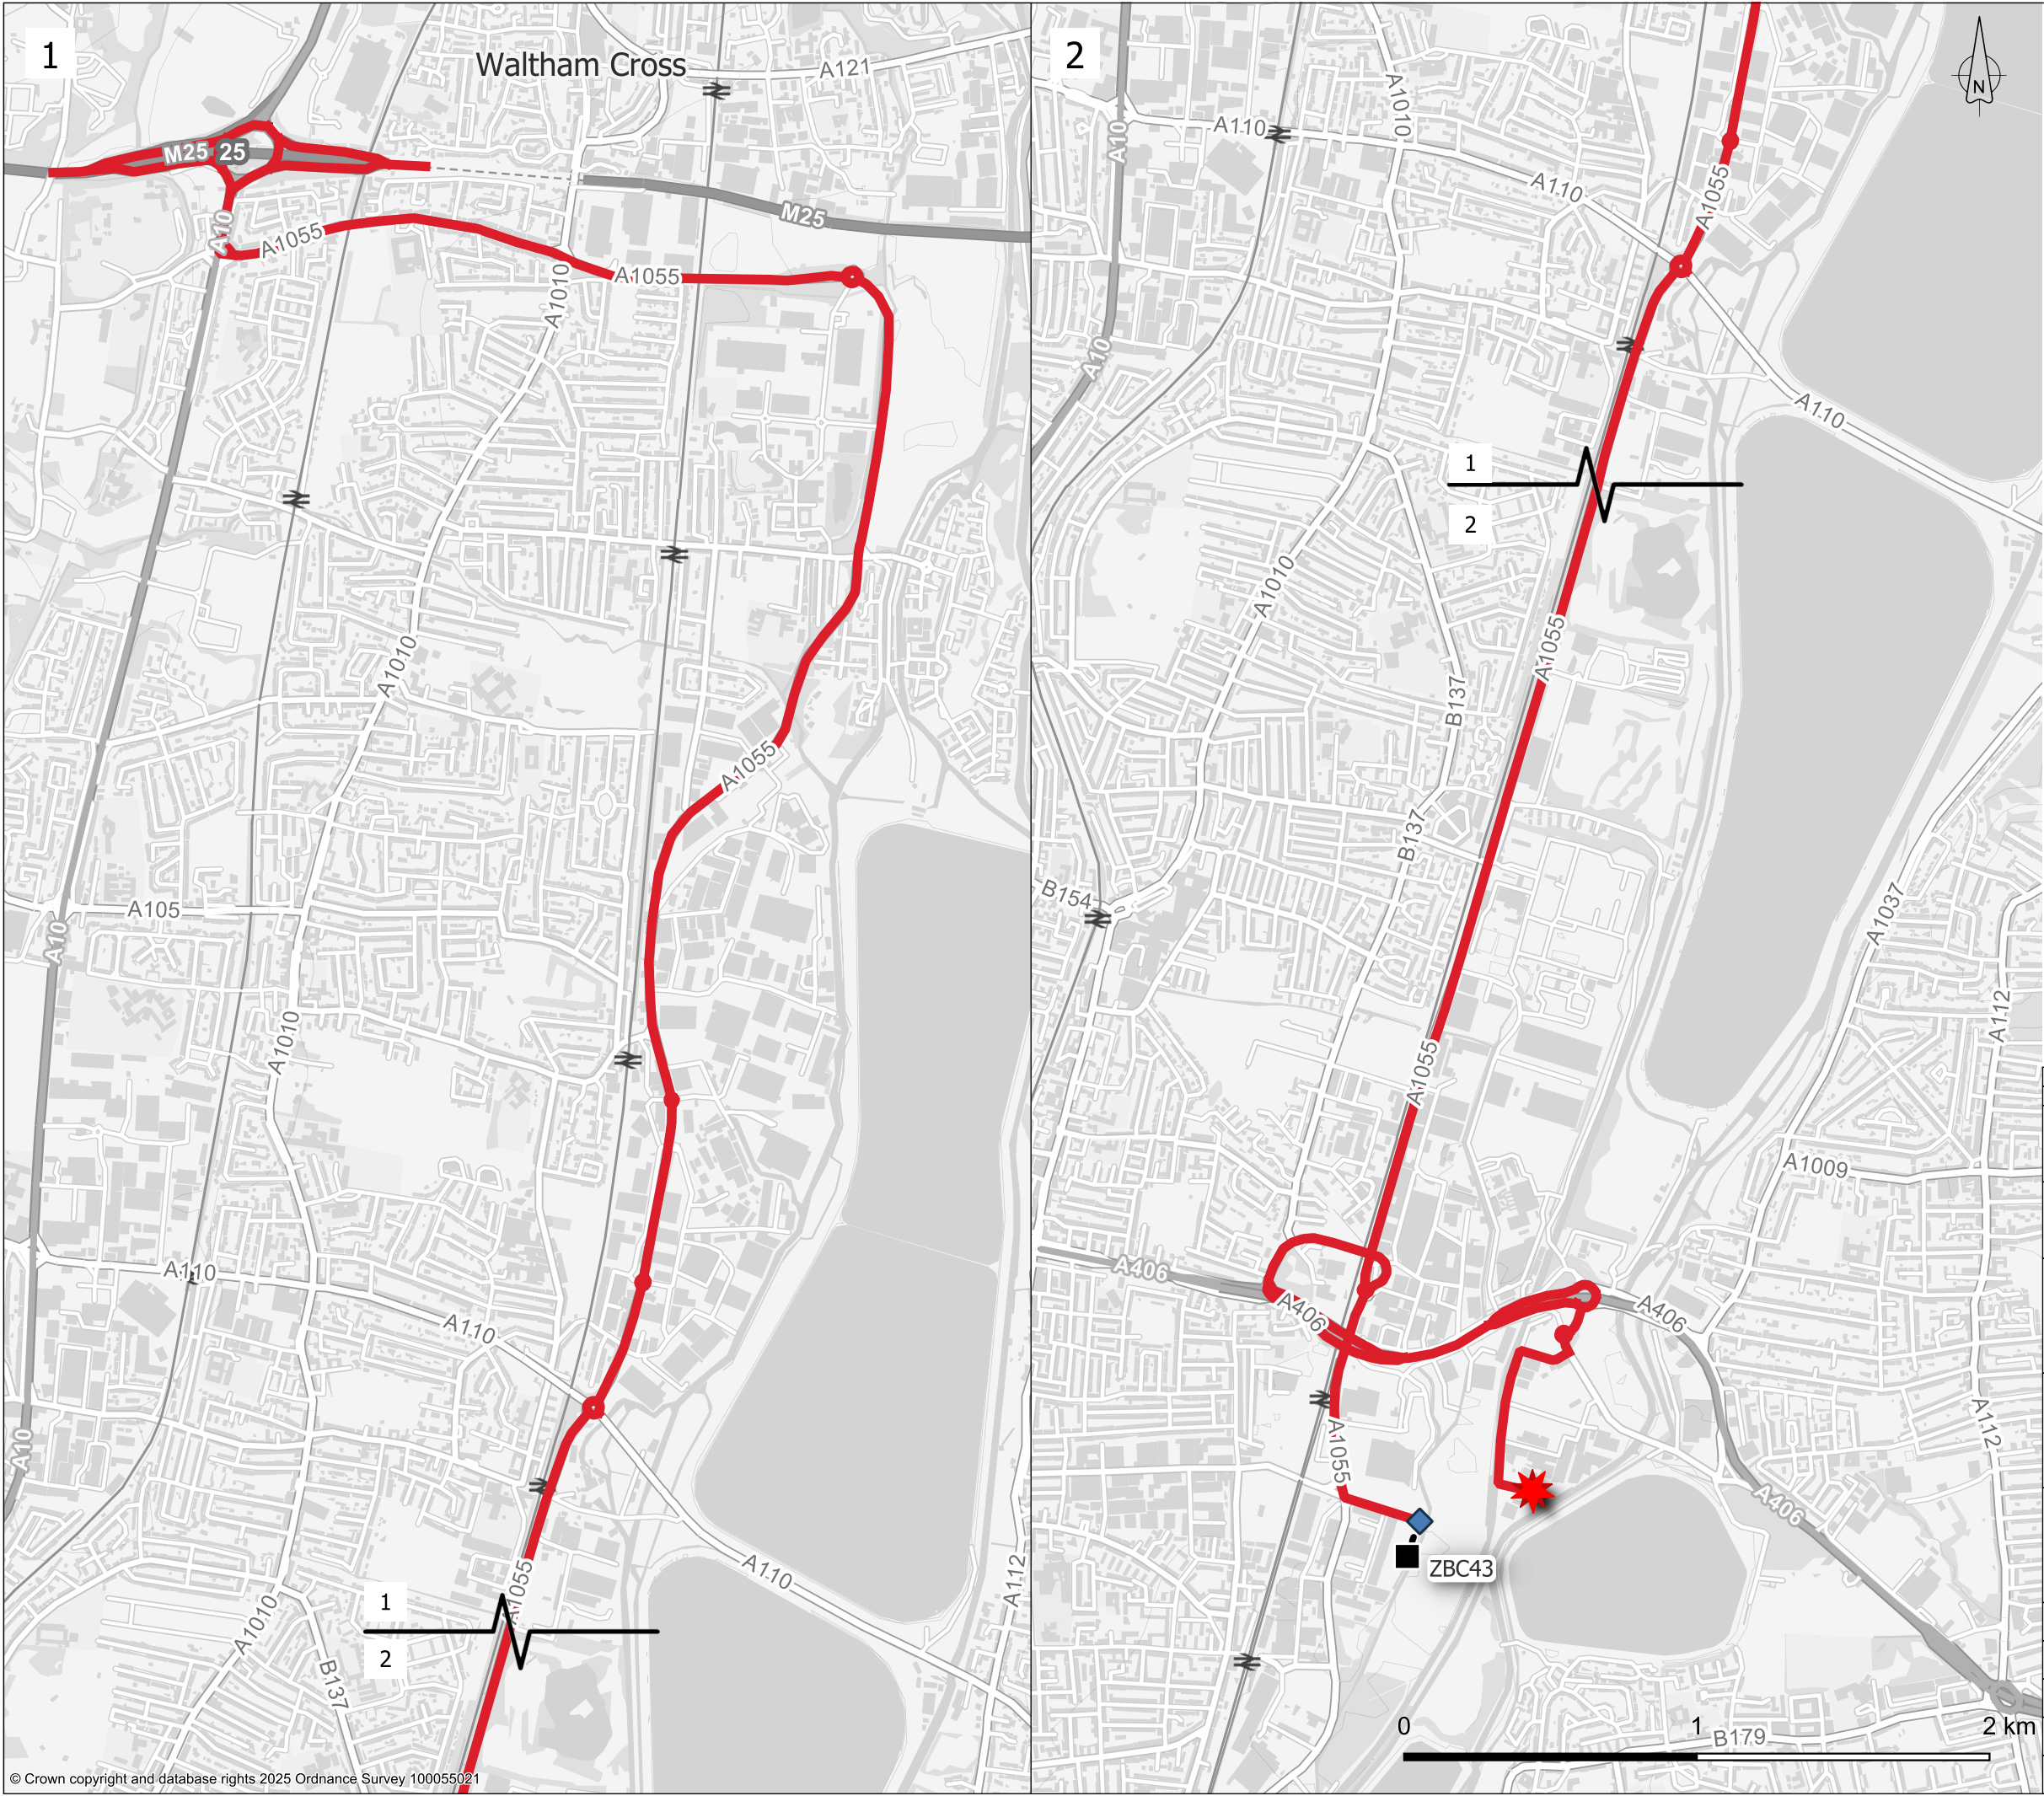

Legend

Tower Location

South Yard

Access Point

Access Route

Access Route (Private)

1

Waltham Cross

2

A110

A1010

A1055

A112

A406

Rev	06.08.2025	FIRST ISSUE	DM	JS	JS
Rev	Date	Amendment Details	Dr'n	Chk'	App'
This drawing should not be relied on or used in circumstances other than those for which it was originally prepared and for which Sweco UK Limited was commissioned. Sweco UK Limited accepts no responsibility for this drawing to any party other than the person by whom it was commissioned. Any party which breaches the provisions of this disclaimer shall indemnify Sweco UK Limited for all loss or damage arising therefrom. COPYRIGHT © Sweco 2025					
Sweco UK Limited 1 New York Street, Manchester M1 4HN Tel: +44 (0)161 927 4830 www.sweco.co.uk					
Client M GROUP ELECTRICITY TRANSMISSION					
Project Title NORTH LONDON REINFORCEMENT PROJECT					
Drawing Title STAGE 5 ACCESS ROUTES: TOWERS ZBC43					
Project Stage STAGE 5					
Status	Status Description				
N/A	WIP				
Drawn	DM	Designed	DM	Checked	JS
Sheet Size	A3	Scale	1:35,000	Sweco Ref	65213806
Drawing Number	65213806- SWE - XX - XX - DR - GS - 0018				