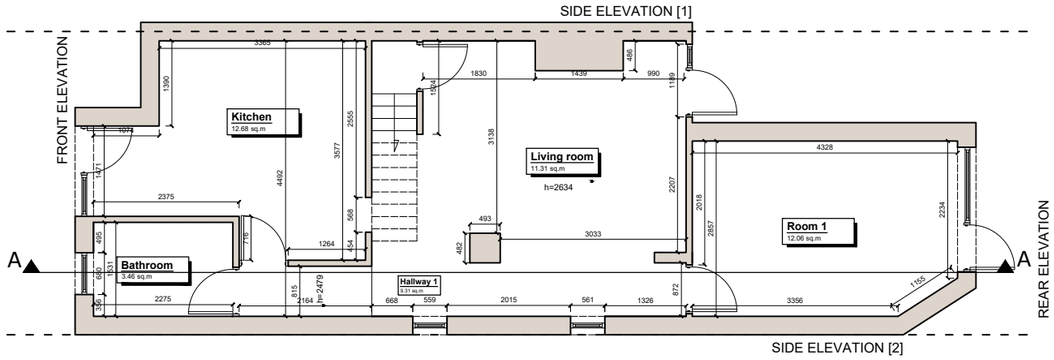

EXISTING BASEMENT FLOOR PLAN

1: 100 @A3

Basement Floor	
Room	Area [m2]
Kitchen	12,68
bathroom	3,46
Hallway 1	9,31
Living room	11,31
Room 1	12,06
	48.82

Ground Floor	
Room	Area [m2]
Kitchen B	10,00
Hallway 2	11,64
Living room 2	14,24
Room 2	11,23
	47.11

First Floor	
Room	Area [m2]
Room 3	14,74
Hallway 3	3,94
Bathroom 2	4,87
Room 4	9,59
	33.14

Second Floor	
Room	Area [m2]
Room 5	13,44
Hallway 4	2,37
Bathroom 3	1,62
Room 6	11,71
	29.14

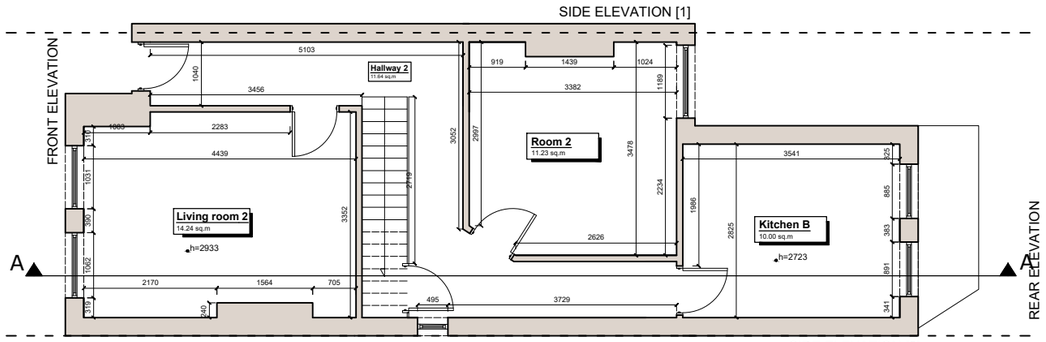

EXISTING GROUND FLOOR PLAN

1: 100 @A3

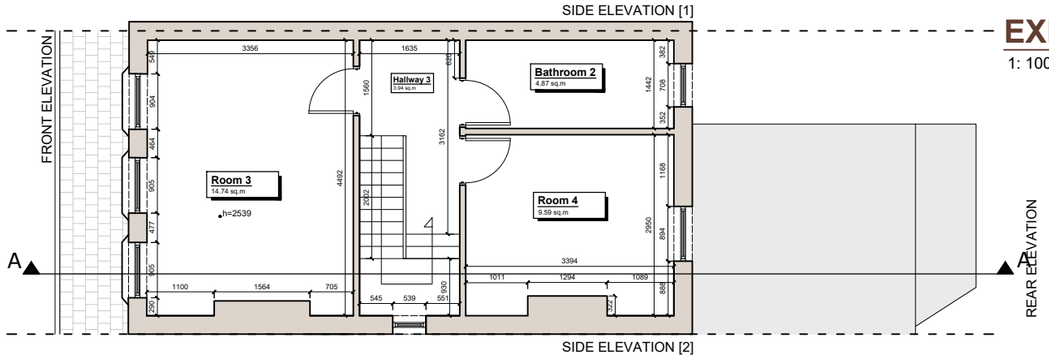

EXISTING FIRST FLOOR PLAN

1: 100 @A3

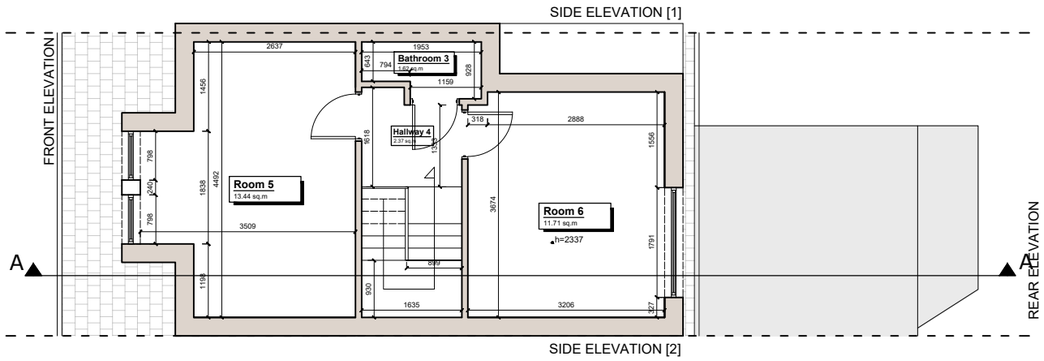

EXISTING SECOND FLOOR PLAN

1: 100 @A3

1. The copyright of this drawing is vested in AL Design. It may not be reproduced in whole or part, nor used for the manufacture of any article without the express permission of the copyright holders.
2. Work to figured dimensions only.
3. Do not scale from drawings.
4. Any inconsistencies are to be reported to AL Design immediately.
5. This drawing is to be read in conjunction with all relevant structural engineer's and AL Design drawings and specifications.

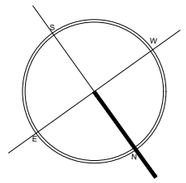

0 1 2 3 4 5 m

Revisions:	Date:	By:
X.		
		X

Status drawing:

PRELIMINARY

Drawing Title:

EXISTING FLOOR PLANS

Job Title:	Job Code No.:
62 Hillfield Avenue, Crouch End, London, N8 7DN	HA62
Scale: 1:100 @A3	Date creation: July 2026
Client:	Drawn by: DA
	Checked by: AL
Drg. No.: E01	Rev.:

office@a-l-design.co.uk
www.a-l-design.co.uk

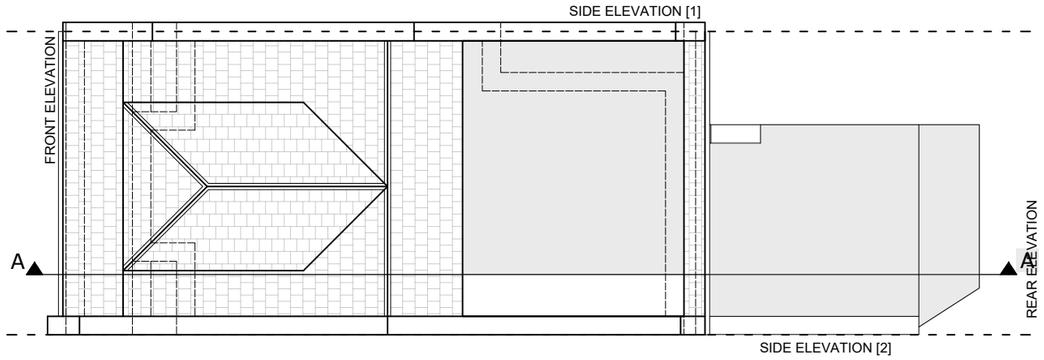

EXISTING ROOF PLAN

1: 100 @A3

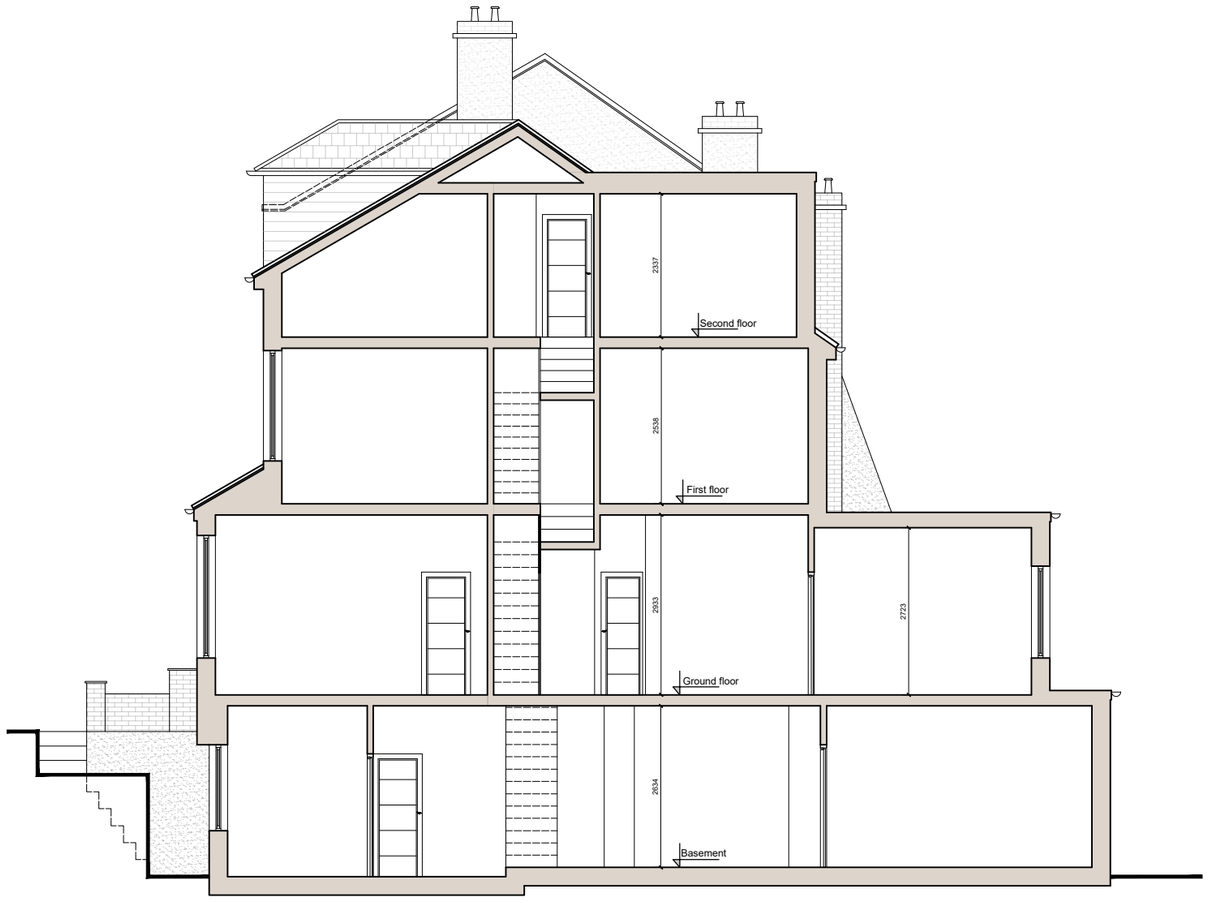

EXISTING VERTICAL SECTION A-A

1: 100 @A3

1. The copyright of this drawing is vested in AL Design. It may not be reproduced in whole or part, nor used for the manufacture of any article without the express permission of the copyright holders.
2. Work to figured dimensions only.
3. Do not scale from drawings.
4. Any inconsistencies are to be reported to AL Design immediately.
5. This drawing is to be read in conjunction with all relevant structural engineer's and AL Design drawings and specifications.

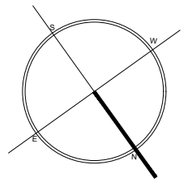

0 1 2 3 4 5 m

Revisions:	Date:	By:
X.		
		X.

Status drawing:

PRELIMINARY

Drawing Title:

EXISTING ROOF PLAN AND VERTICAL SECTION A-A

Job Title:	Job Code No.:
62 Hillfield Avenue, Crouch End, London, N8 7DN	HA62
Scale: 1:100 @A3	Date creation: July 2026
Client:	Drawn by: JM Checked by: AL
Drg. No.: E02	Rev.:

ARCHITECTURE | PLANNING
DESIGN

office@a-l-design.co.uk
www.a-l-design.co.uk

EXISTING FRONT ELEVATION

1: 100 @A3

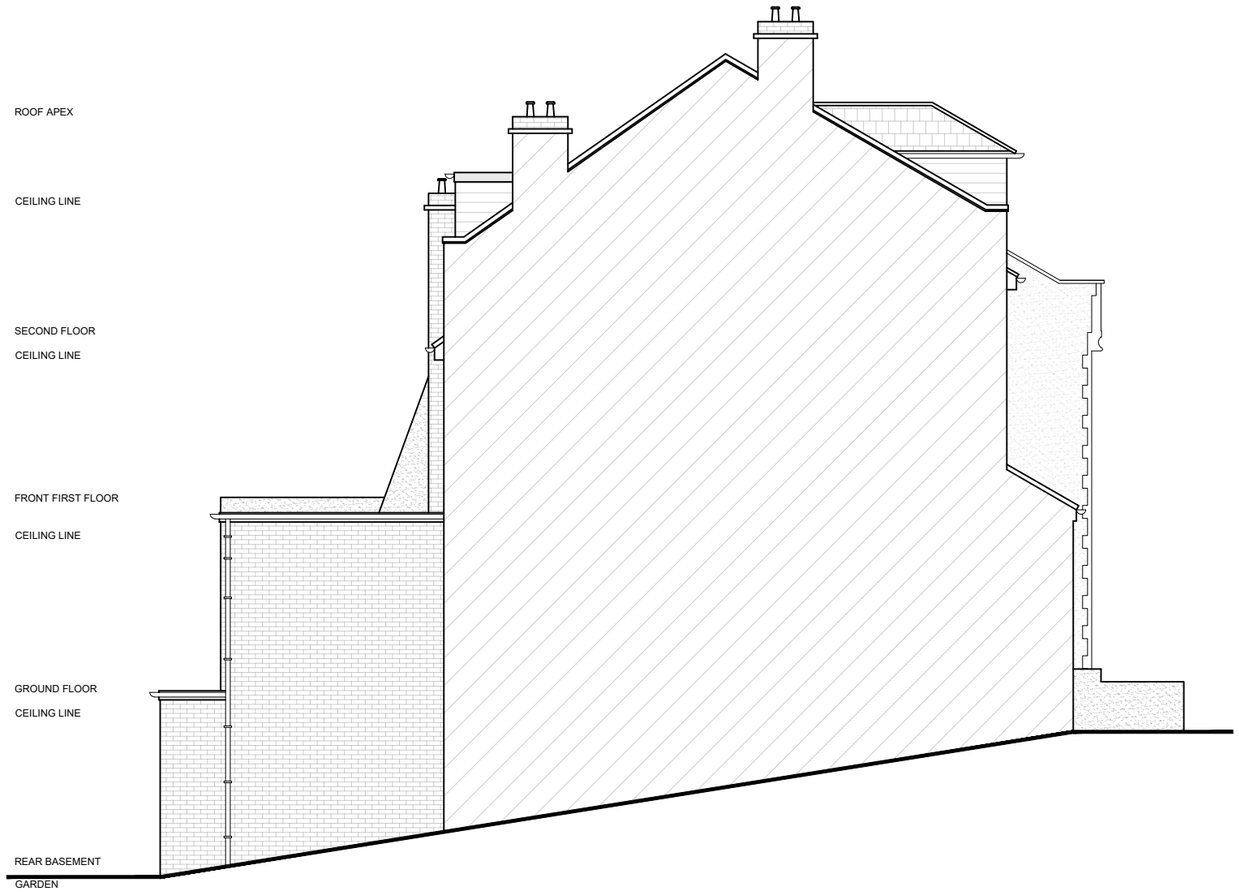

EXISTING SIDE ELEVATION [1]

1: 100 @A3

1. The copyright of this drawing is vested in AL Design. It may not be reproduced in whole or part, nor used for the manufacture of any article without the express permission of the copyright holders.
2. Work to figured dimensions only.
3. Do not scale from drawings.
4. Any inconsistencies are to be reported to AL Design immediately.
5. This drawing is to be read in conjunction with all relevant structural engineer's and AL Design drawings and specifications.

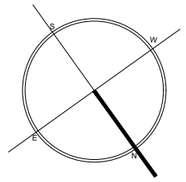

0 1 2 3 4 5 m

Revisions:	Date:	By:
X		
		X

Status drawing:

PRELIMINARY

Drawing Title:

EXISTING ELEVATIONS

Job Title:	Job Code No.:
62 Hillfield Avenue, Crouch End, London, N8 7DN	HA62
Scale: 1:100 @A3	Date creation: July 2026
Client:	Drawn by: JM Checked by: AL
Drg. No.: E03	Rev.:

ARCHITECTURE | PLANNING
DESIGN

office@a-l-design.co.uk
www.a-l-design.co.uk

EXISTING REAR ELEVATION

1: 100 @A3

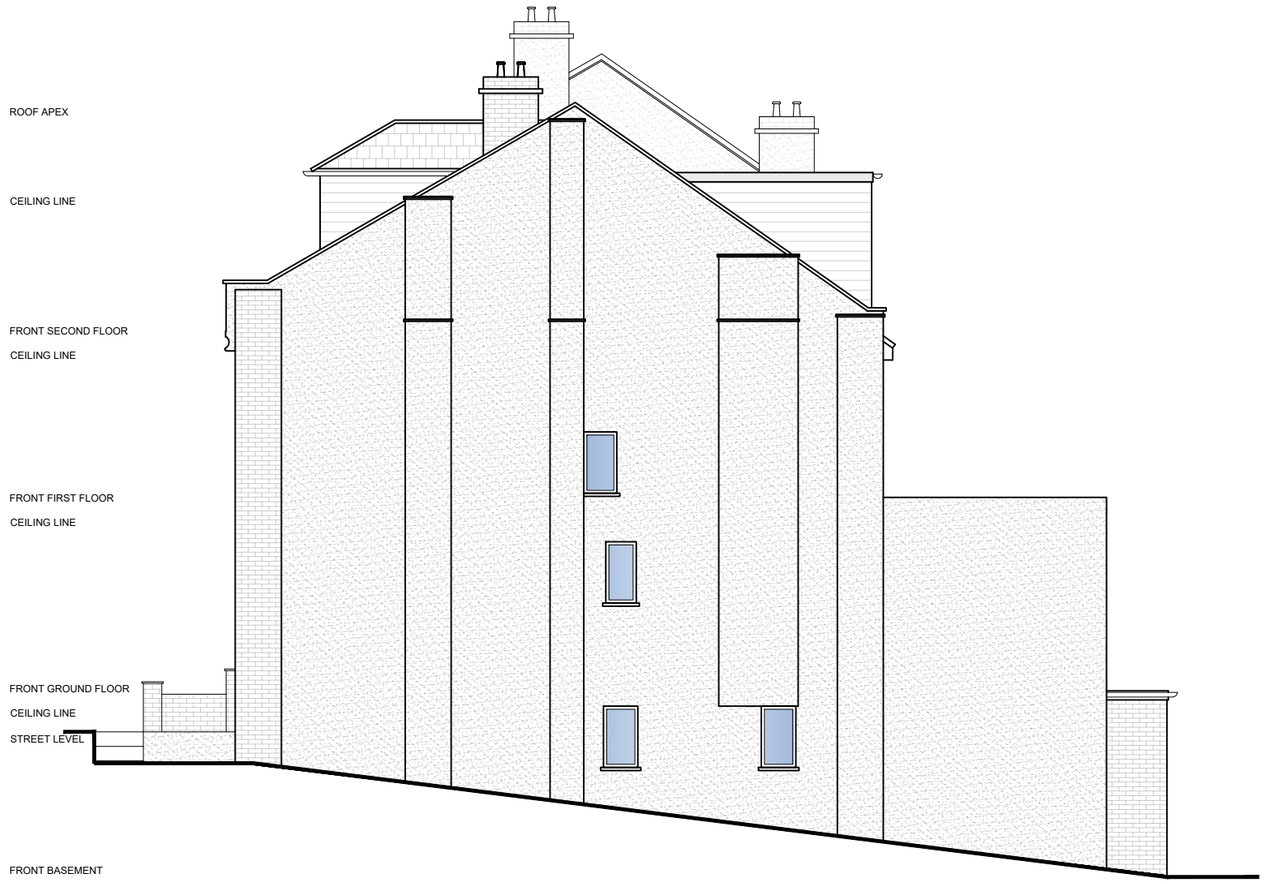

EXISTING SIDE ELEVATION [2]

1: 100 @A3

1. The copyright of this drawing is vested in AL Design. It may not be reproduced in whole or part, nor used for the manufacture of any article without the express permission of the copyright holders.
2. Work to figured dimensions only.
3. Do not scale from drawings.
4. Any inconsistencies are to be reported to AL Design immediately.
5. This drawing is to be read in conjunction with all relevant structural engineer's and AL Design drawings and specifications.

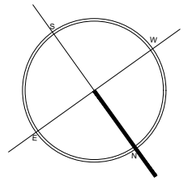

0 1 2 3 4 5 m

Revisions:	Date:	By:
X		
		X

Status drawing:

PRELIMINARY

Drawing Title:

EXISTING ELEVATIONS

Job Title:	Job Code No.:
62 Hillfield Avenue, Crouch End, London, N8 7DN	HA62
Scale: 1:100 @A3	Date creation: July 2026
Client:	Drawn by: JM Checked by: AL
Drg. No.: E04	Rev.:

ARCHITECTURE | PLANNING
DESIGN

office@a-l-design.co.uk
www.a-l-design.co.uk