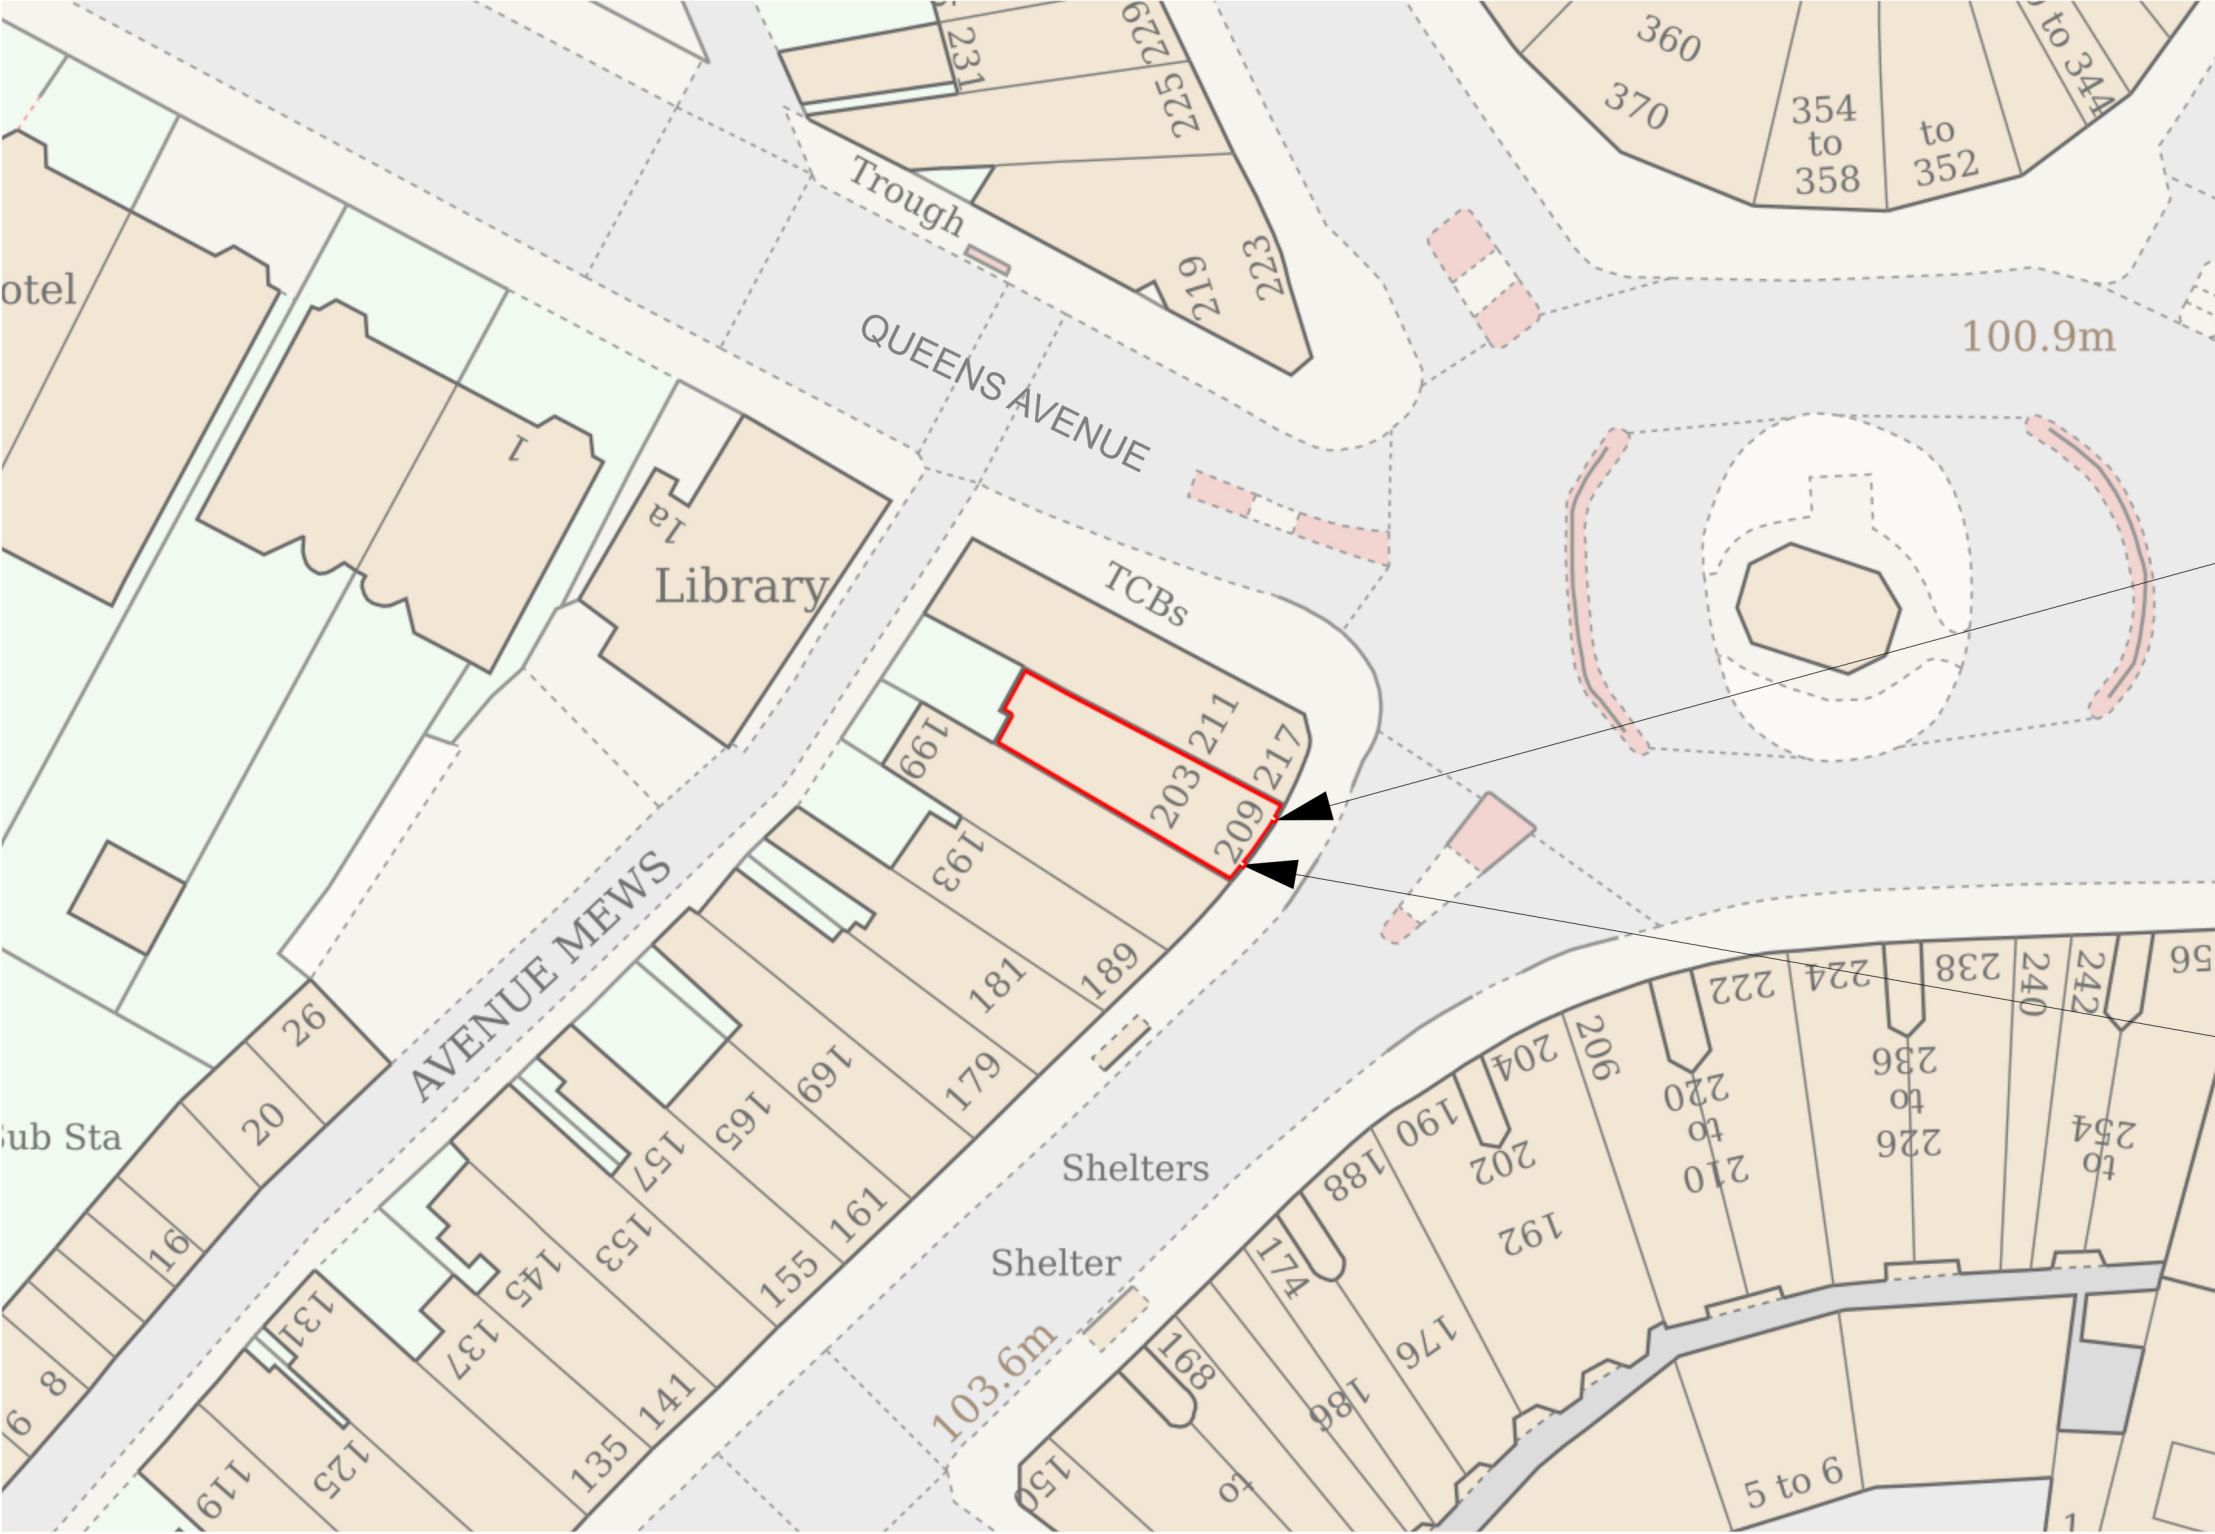


|                                                    |                      |                           |                                                      |                            |                 |      |
|----------------------------------------------------|----------------------|---------------------------|------------------------------------------------------|----------------------------|-----------------|------|
| FIRST ISSUE                                        |                      |                           | MC                                                   | 19/05/2026                 |                 |      |
| REVISIONS                                          |                      |                           | BY                                                   | DATE                       |                 |      |
| BRANCH NAME:<br>203 Muswell Hill Broadway, N10 3RQ |                      |                           | DRAWING TYPE:<br>FOR PLANNING<br>PROPOSED BLOCK PLAN |                            |                 |      |
| BRANCH PREFIX:<br>0236                             |                      |                           |                                                      |                            |                 |      |
| SCALE @ A1:                                        | SCALE @ A3:<br>1:500 | DATE DRAWN:<br>19/05/2026 | STATUS:                                              | PROPERTY<br>LOCATION CODE: | DRAWING REF NO: | REV. |
| DRAWN BY:<br>MC                                    | CHECKED BY:<br>AGP   | JOB REF:<br>26022         | P                                                    | MU01                       | PR.01.E2        |      |